




FRONT

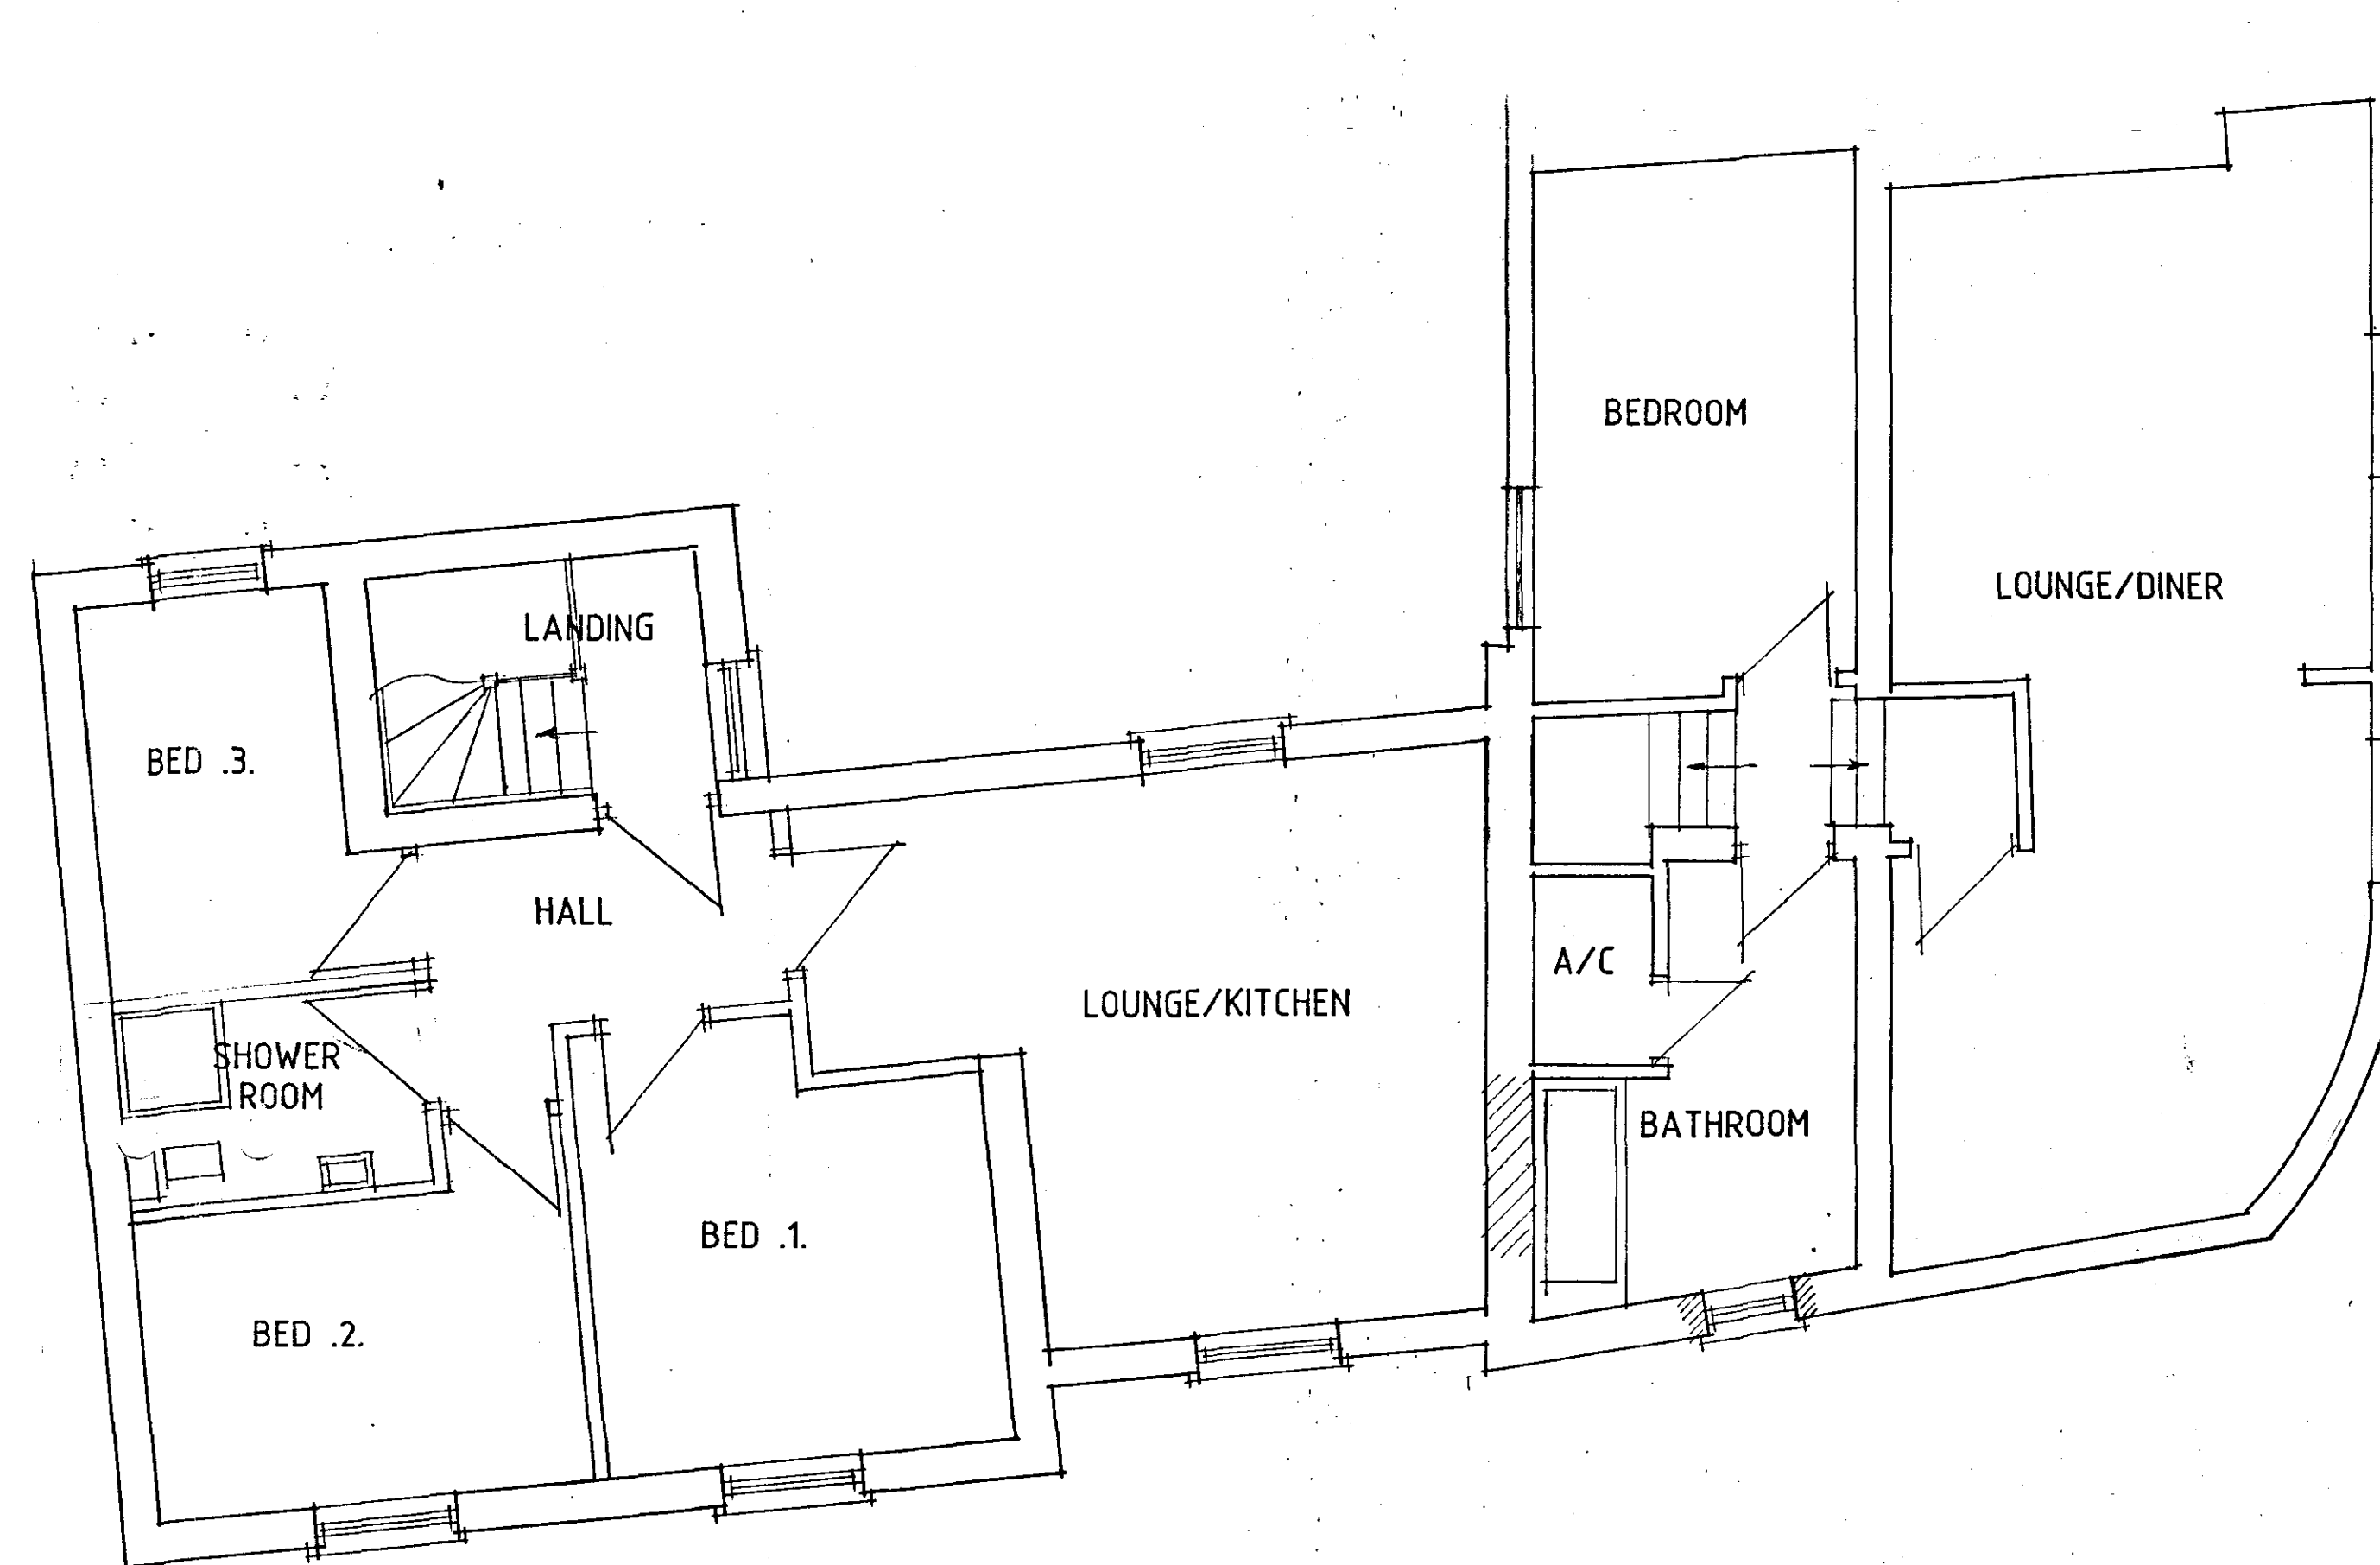

FIRST FLOOR PLAN

Status
 DESIGN
 CONSULTANTS IN ARCHITECTURE & PLANNING

PROPOSED EXTENSION TO
 40 - 42 HIGH STREET,
 HOLBEACH TO PROVIDE
 SHOP & FLAT
 FOR

FENBANK BUILDERS

SKETCH

1:50

DEC-07

FB07-010/3

B.GILHAM.

