

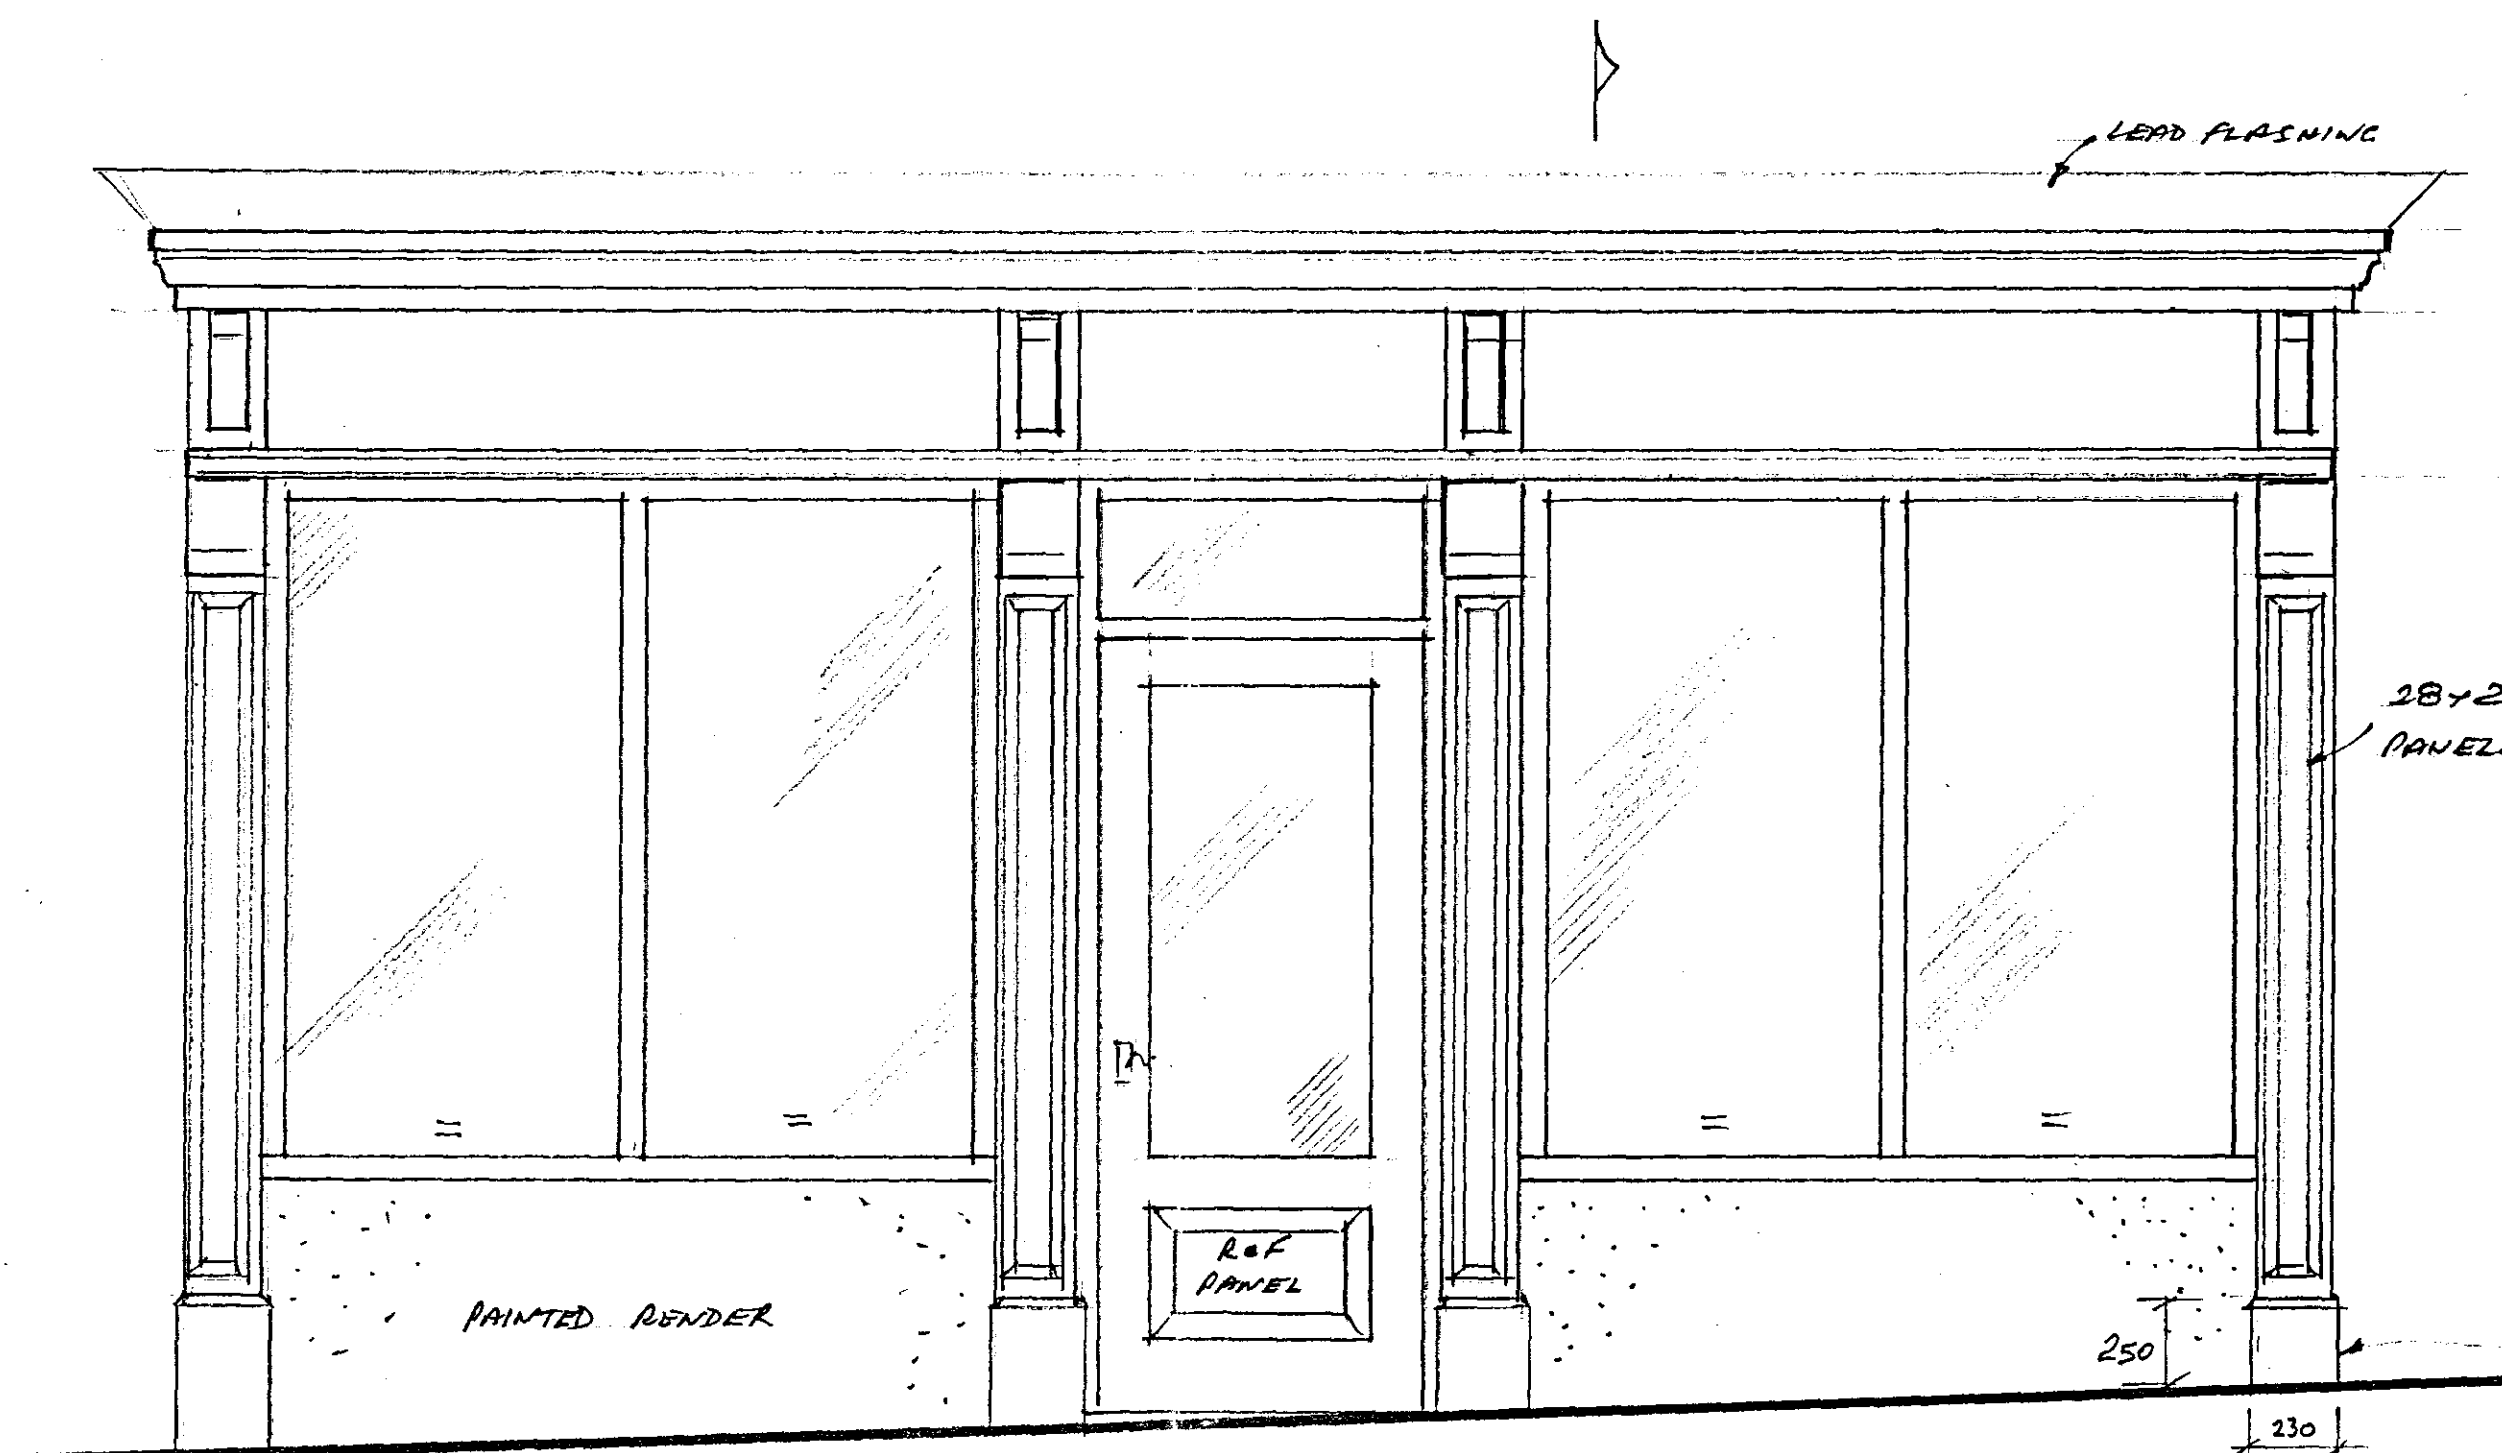


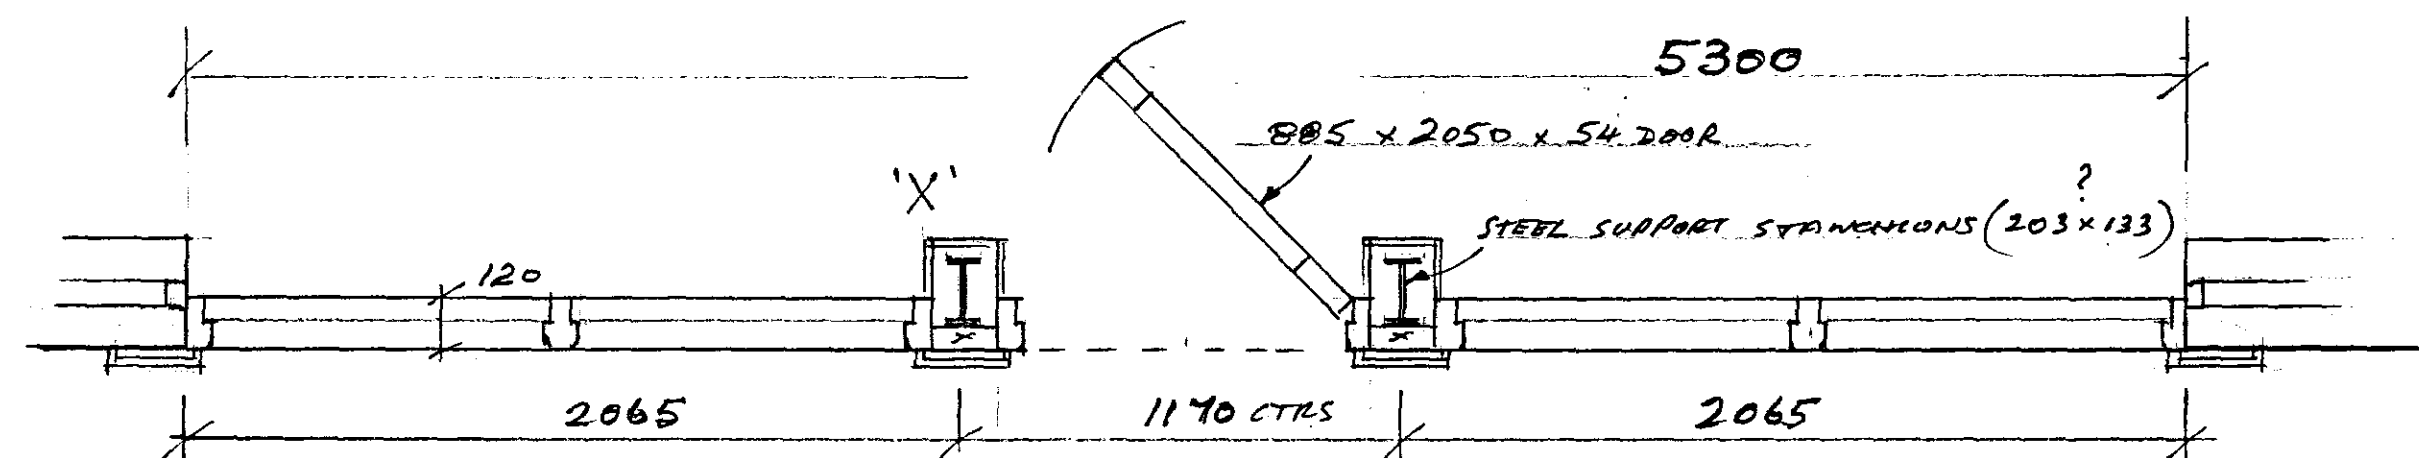


ELEVATION 1:20


NOTE
PAINT COLOUR TO TINDER
TO BE REPROD

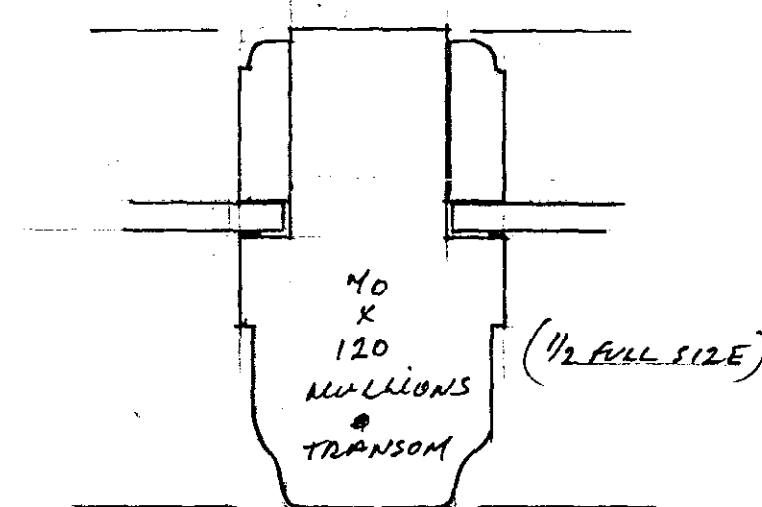


PLAN 1:20

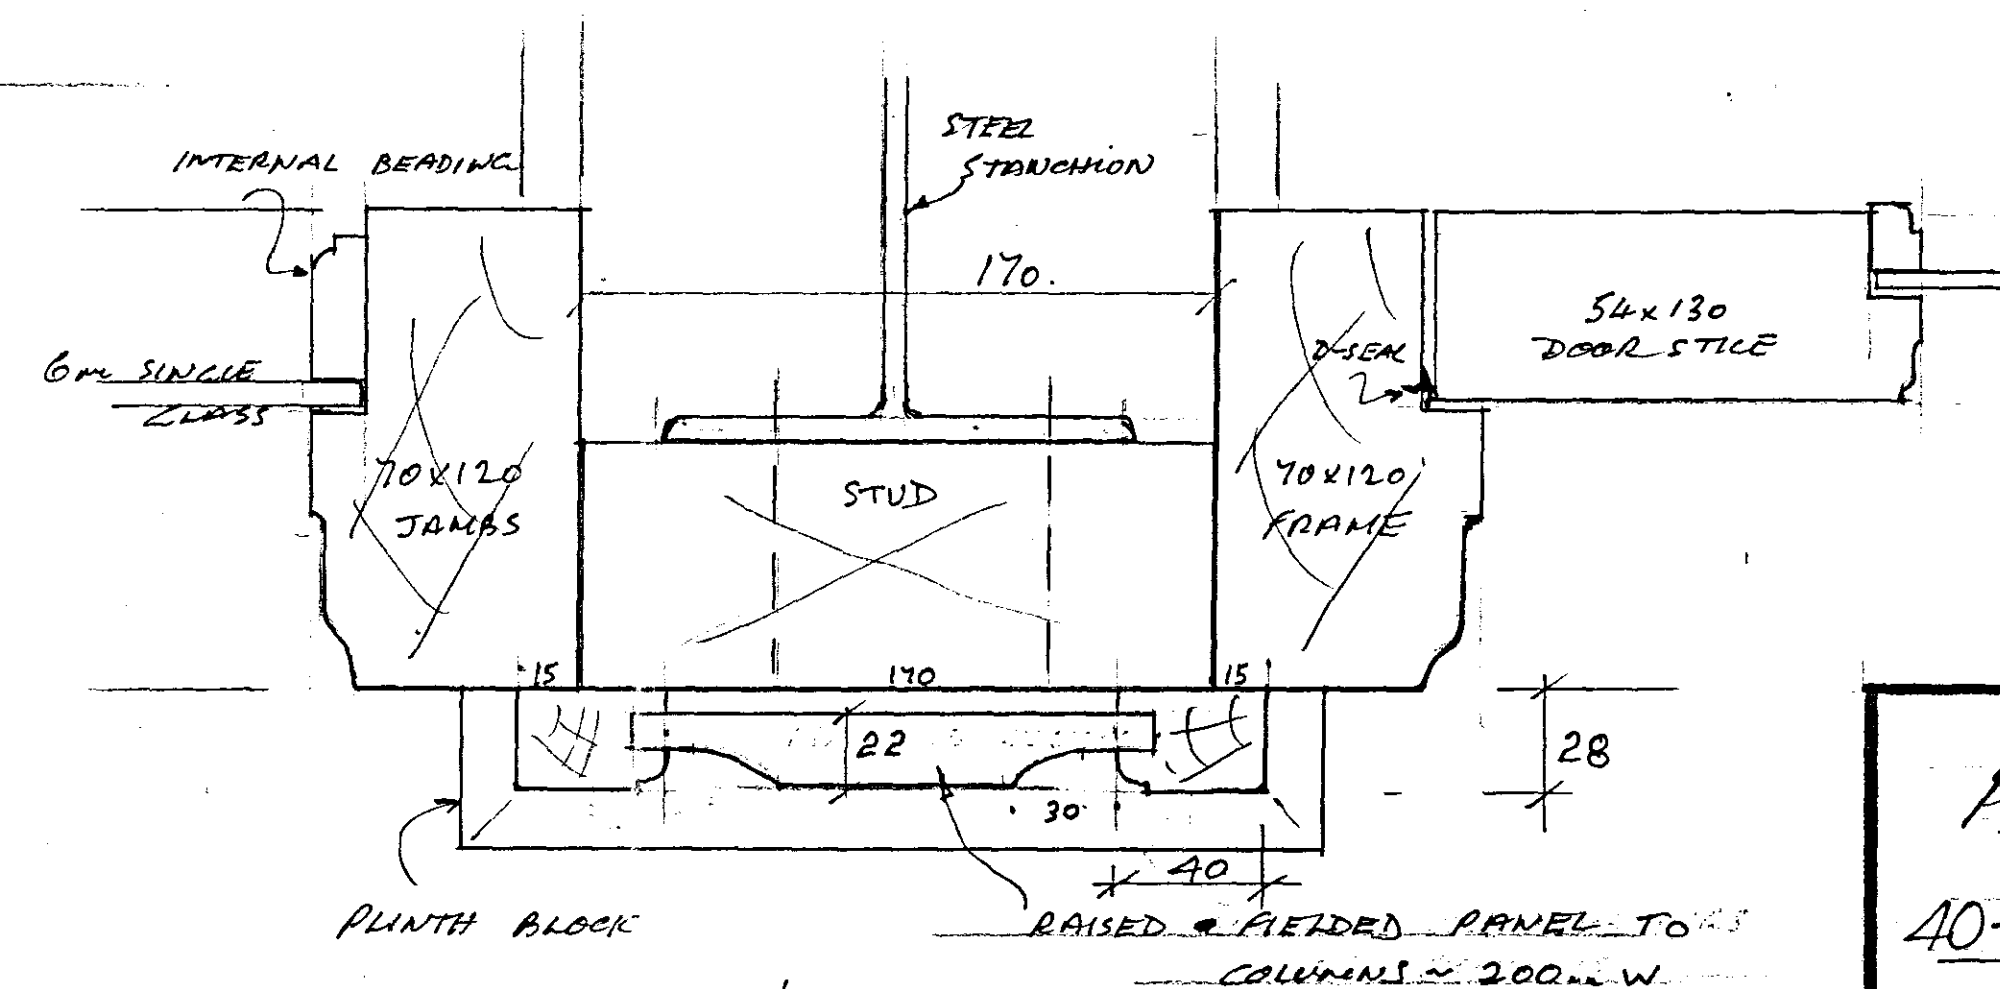

DETAIL AT 'X' (1/2 FULL SIZE)

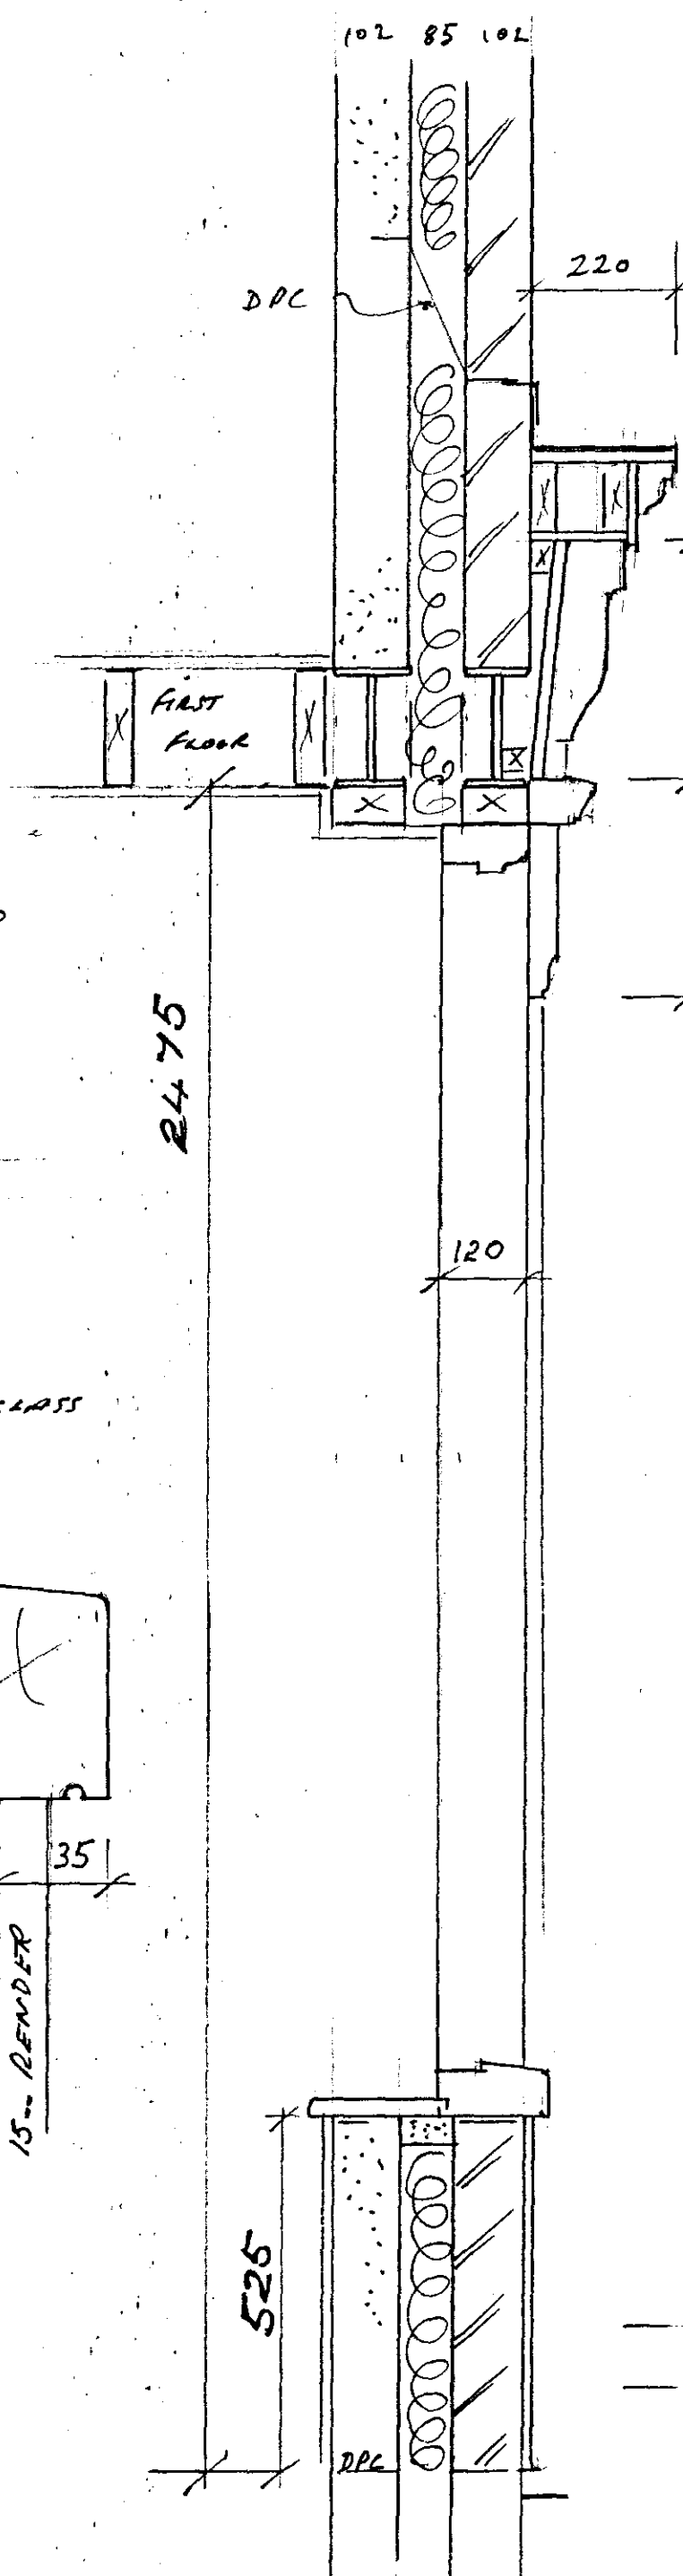

SECTION (1:10)

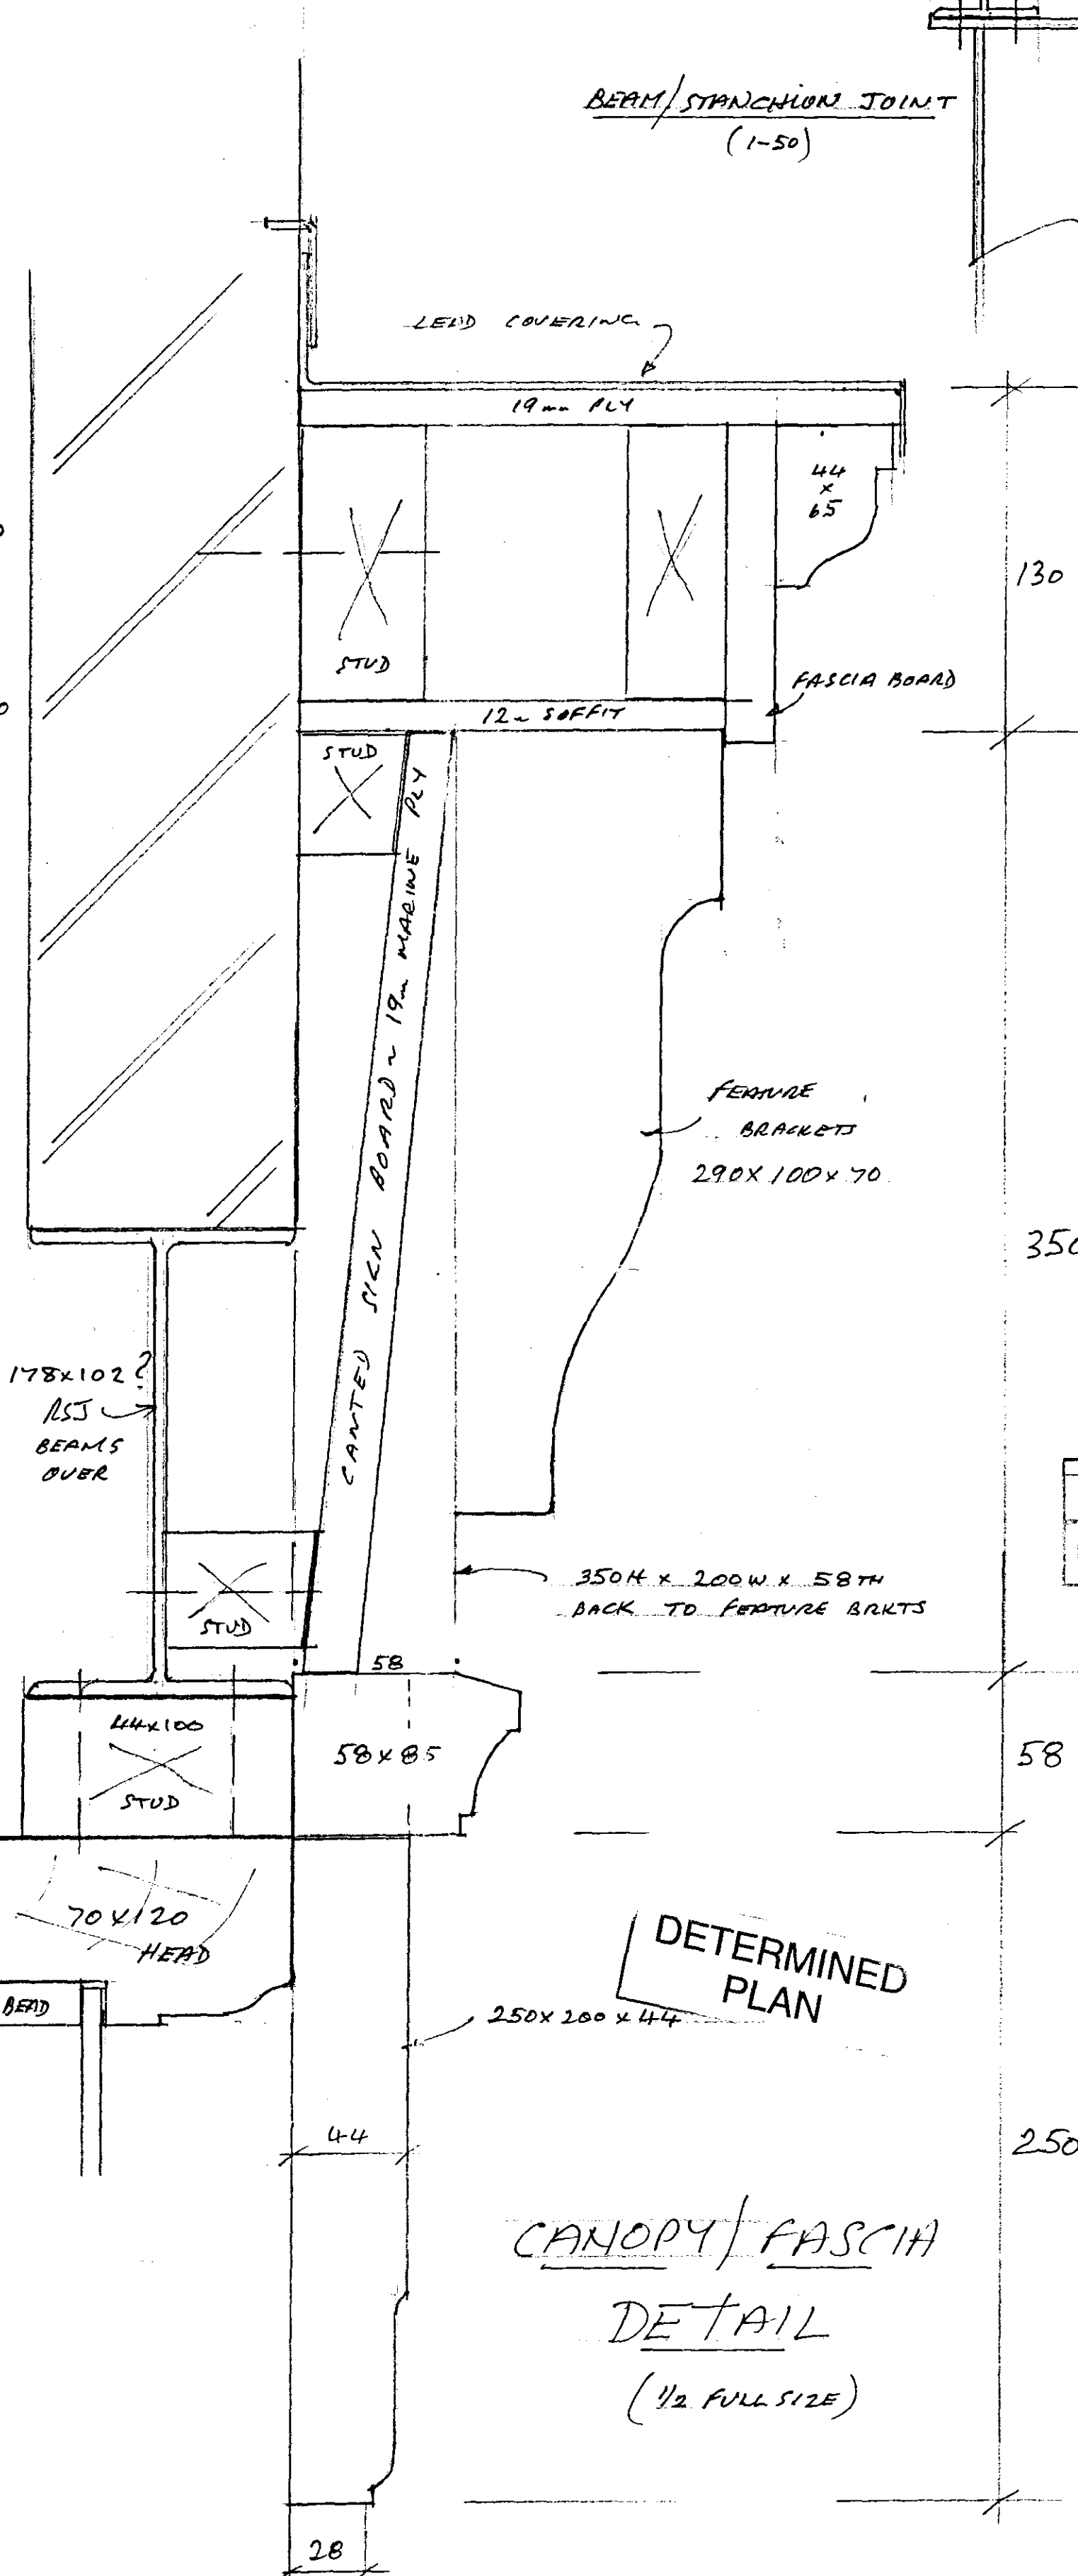

CANOPY/FASCIA DETAIL (1/2 FULL SIZE)

AMENDED PLAN
Ref. A1

SHCC
Planning & Development
- 9 SEP 2008
Ref: 0443105

PROPOSED SHOP FRONT	
40-42 HIGH ST. HOLBEACH	
SCALE AS SHOWN	DRAWN <i>MS</i>
DATE AUGUST 08	DRAW NO FB/001A

REV 'A' R.F. PAVELS INCLUDED TO COLUMNS
BEAM/STANCHION JOINT ADDED