




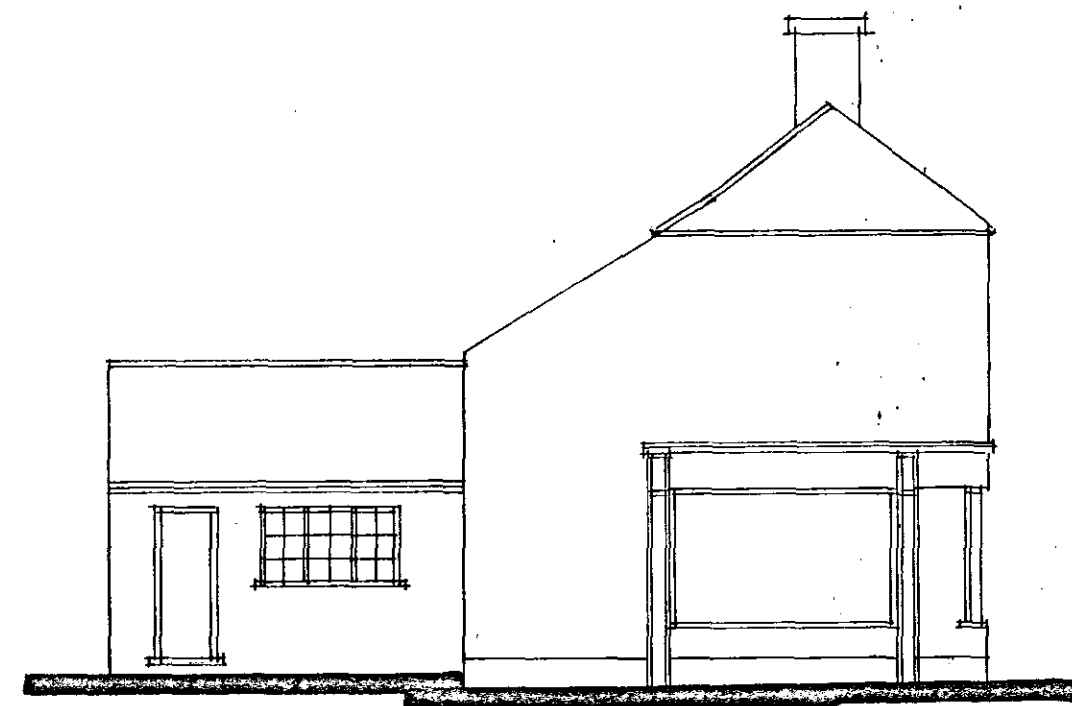


FRONT

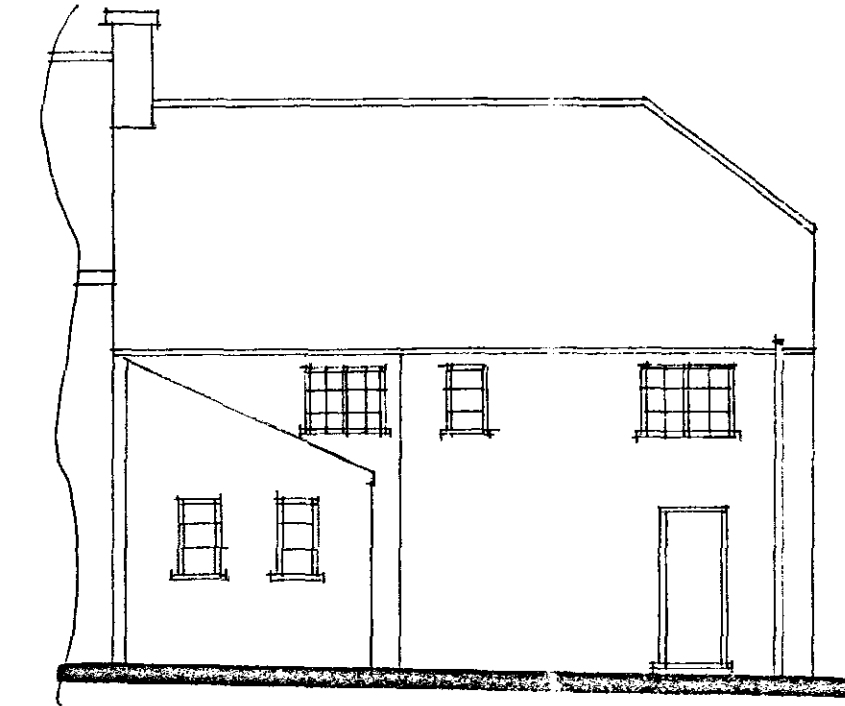

SIDE

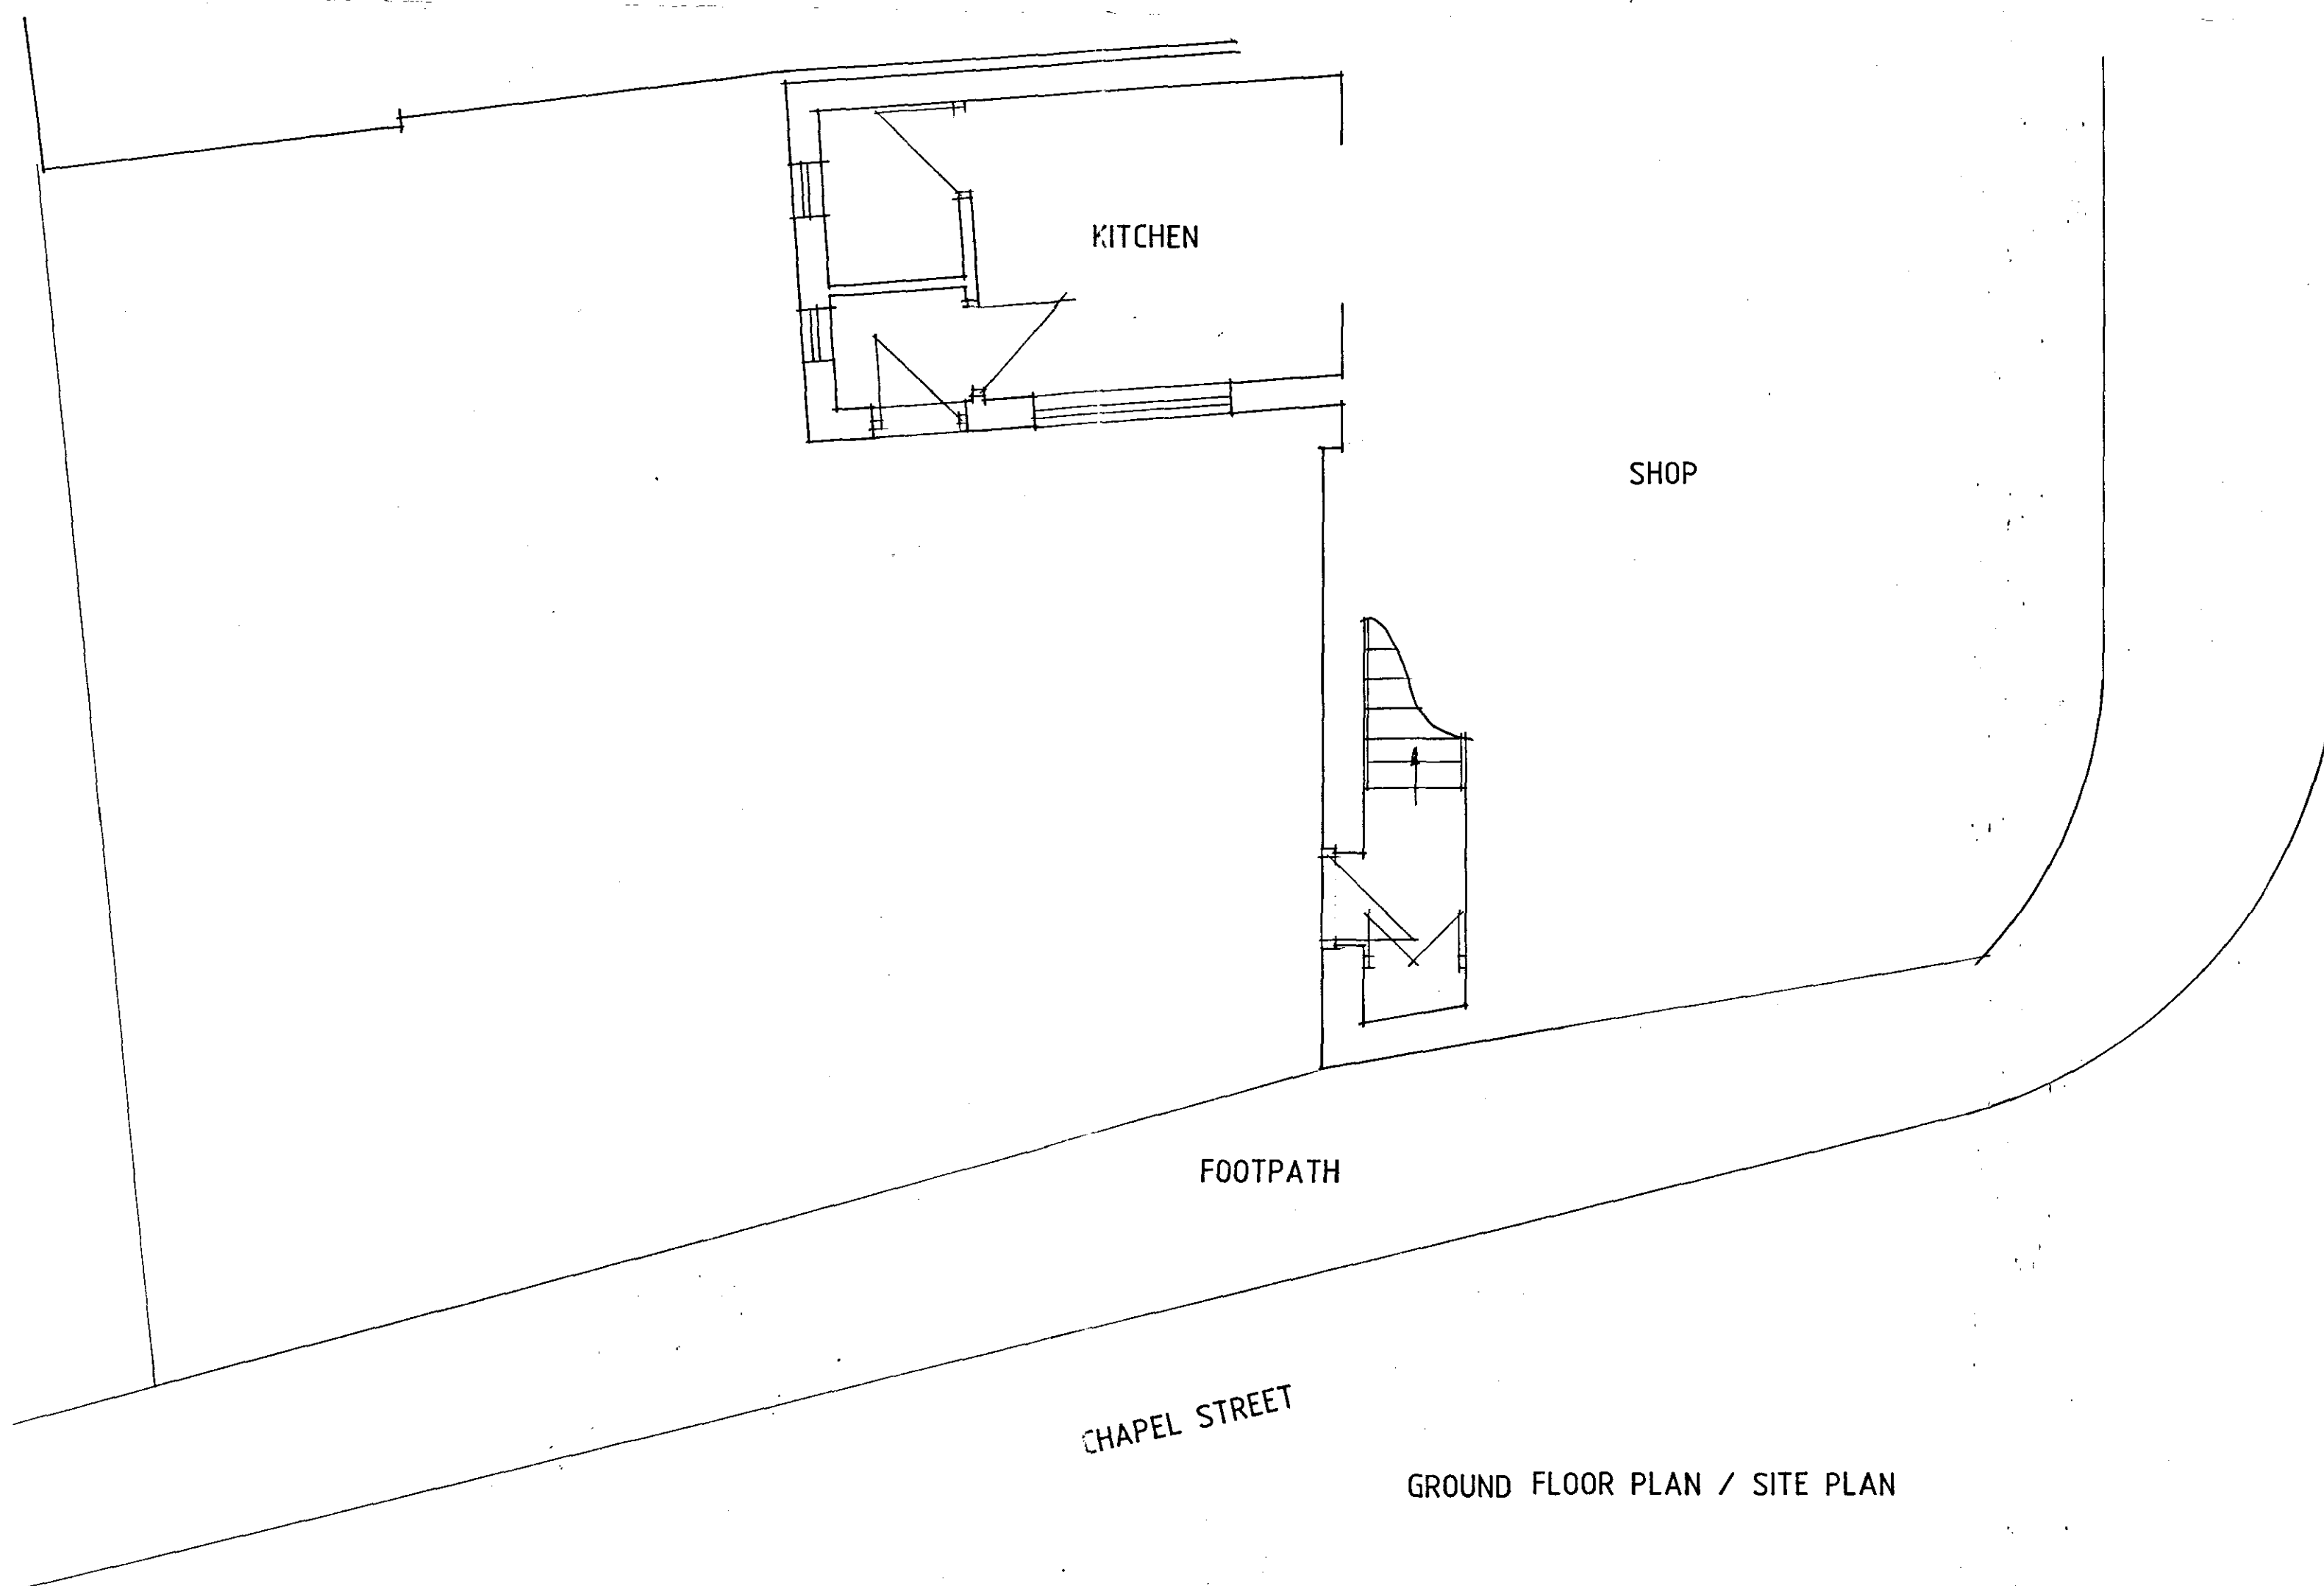

GROUND FLOOR PLAN / SITE PLAN

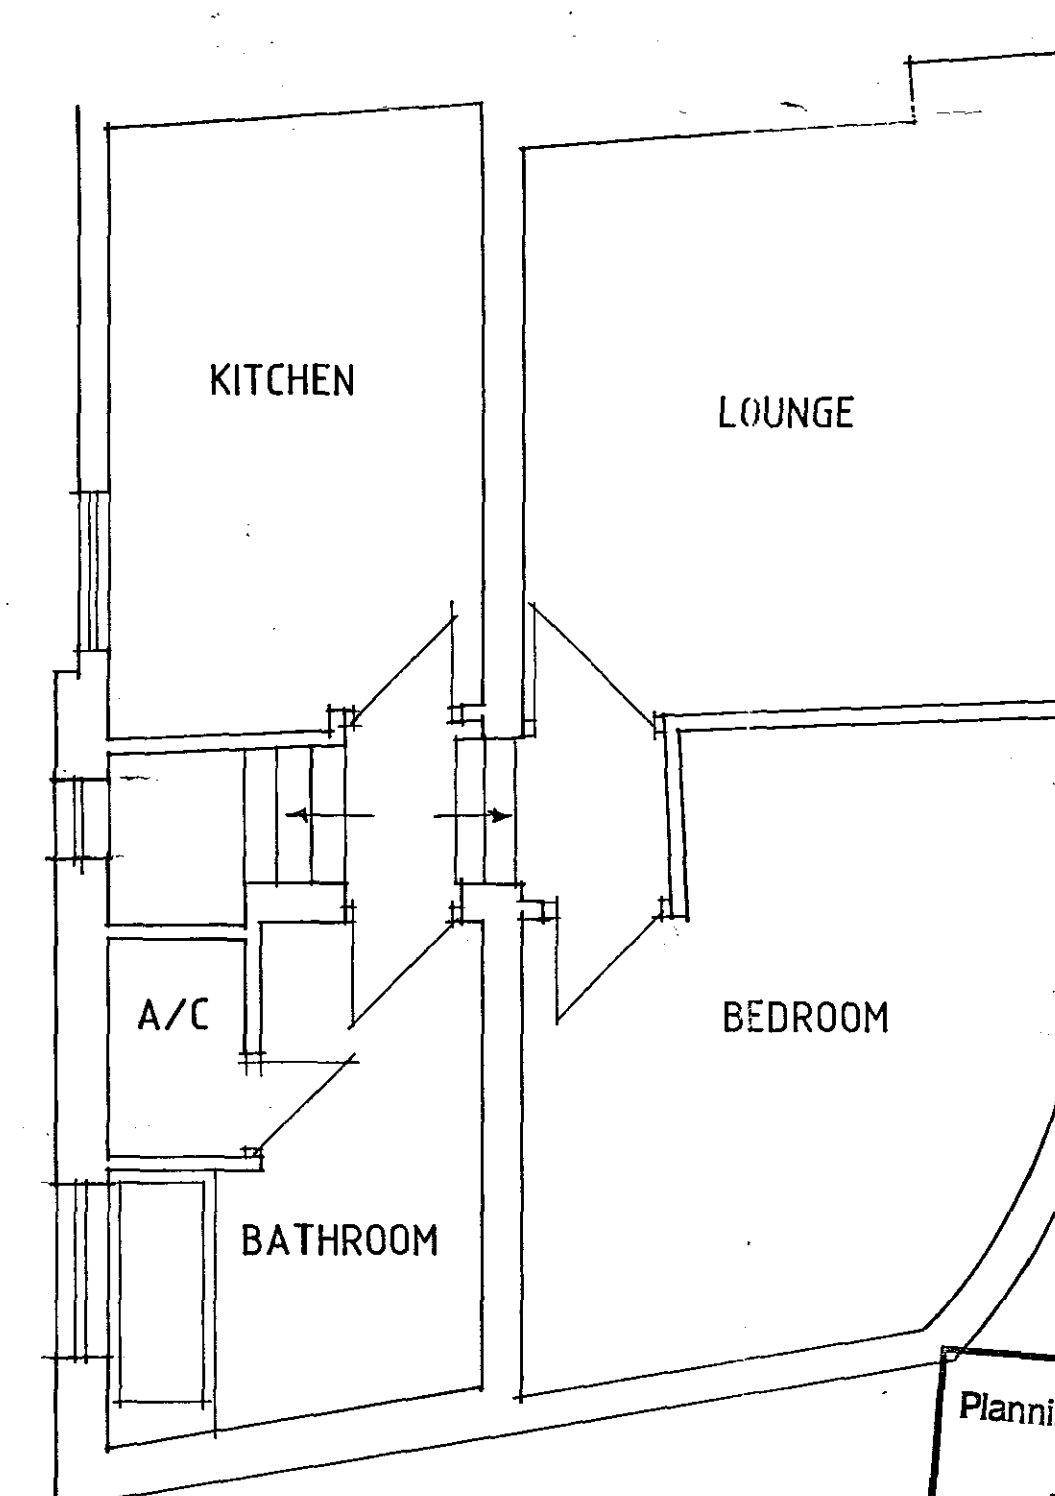

FIRST FLOOR PLAN

SHDC
Planning & Development
- 4 APR 2008
Ref: 0443108

DETERMINED
PLAN

Status
CONSULTANTS IN ARCHITECTURE & PLANNING

PROPOSED EXTENSION TO
40 - 42 HIGH STREET,
HOLBEACH TO PROVIDE
SHOP & FLAT FOR

FENBANK BUILDERS

PLANS AS EXISTING

1:50 1:100 FB07-010/6
MARCH-08 B.GILHAM.

2 Edinburgh Walk, Holbeach,
Spalding, Lincs. PE12 7AP.
Tel: 01406 424343 Fax: 01406 490702

