


Windows set
for far down
the elevation.
lots of
space.

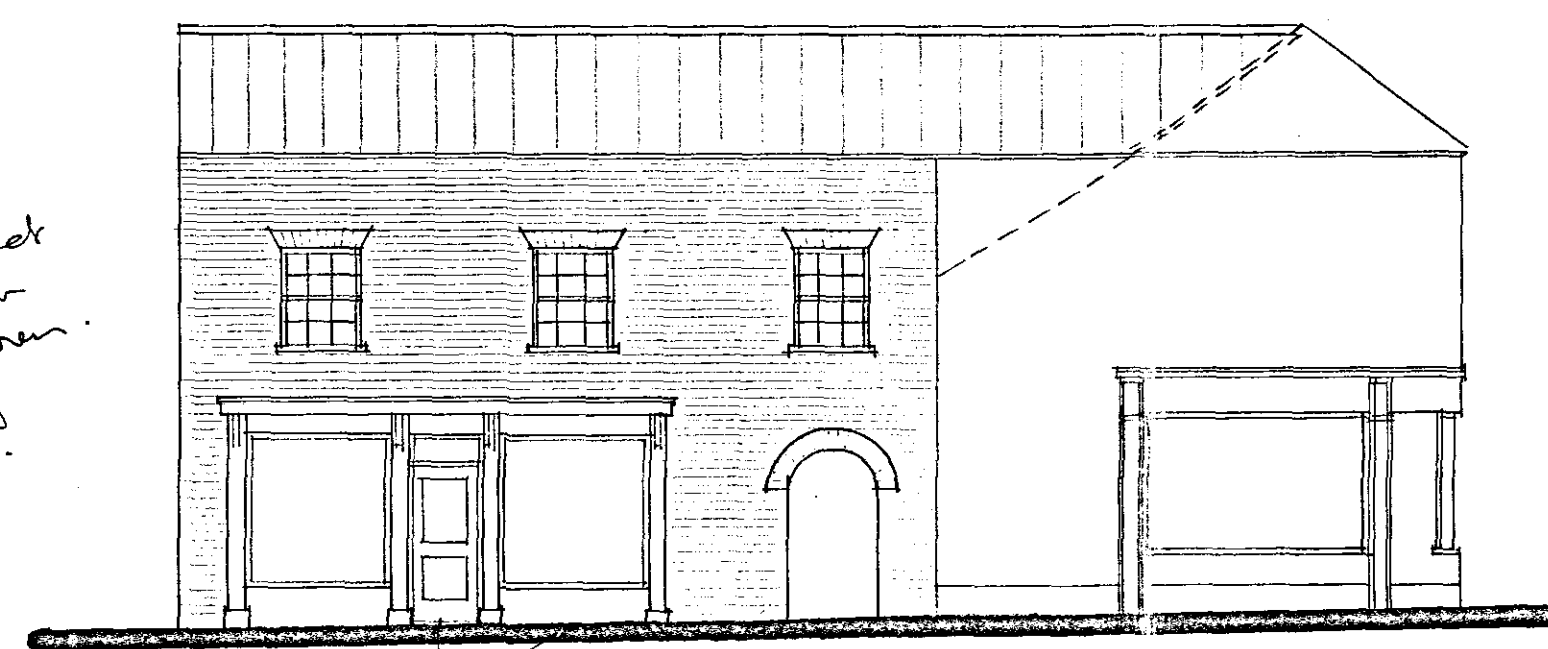

FRONT

Shopfronts appear
discontinuous compared
to host building.


door panel
to better of

door should
use large


not full rise
vertical substructure.

better detail to
carriage brackets - for finish
- Pasco - all things deeper - no railing
nor structural

rear profile to be
substantive

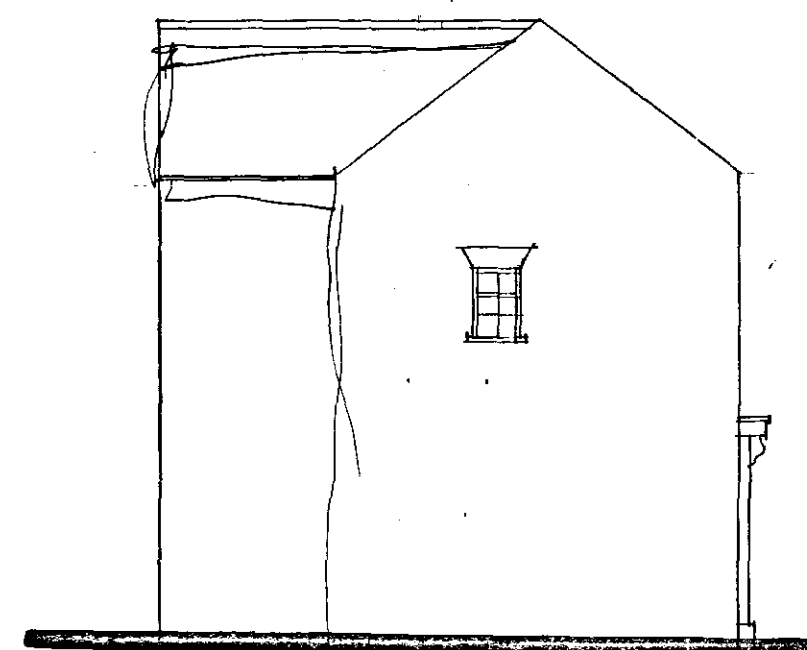

SIDE

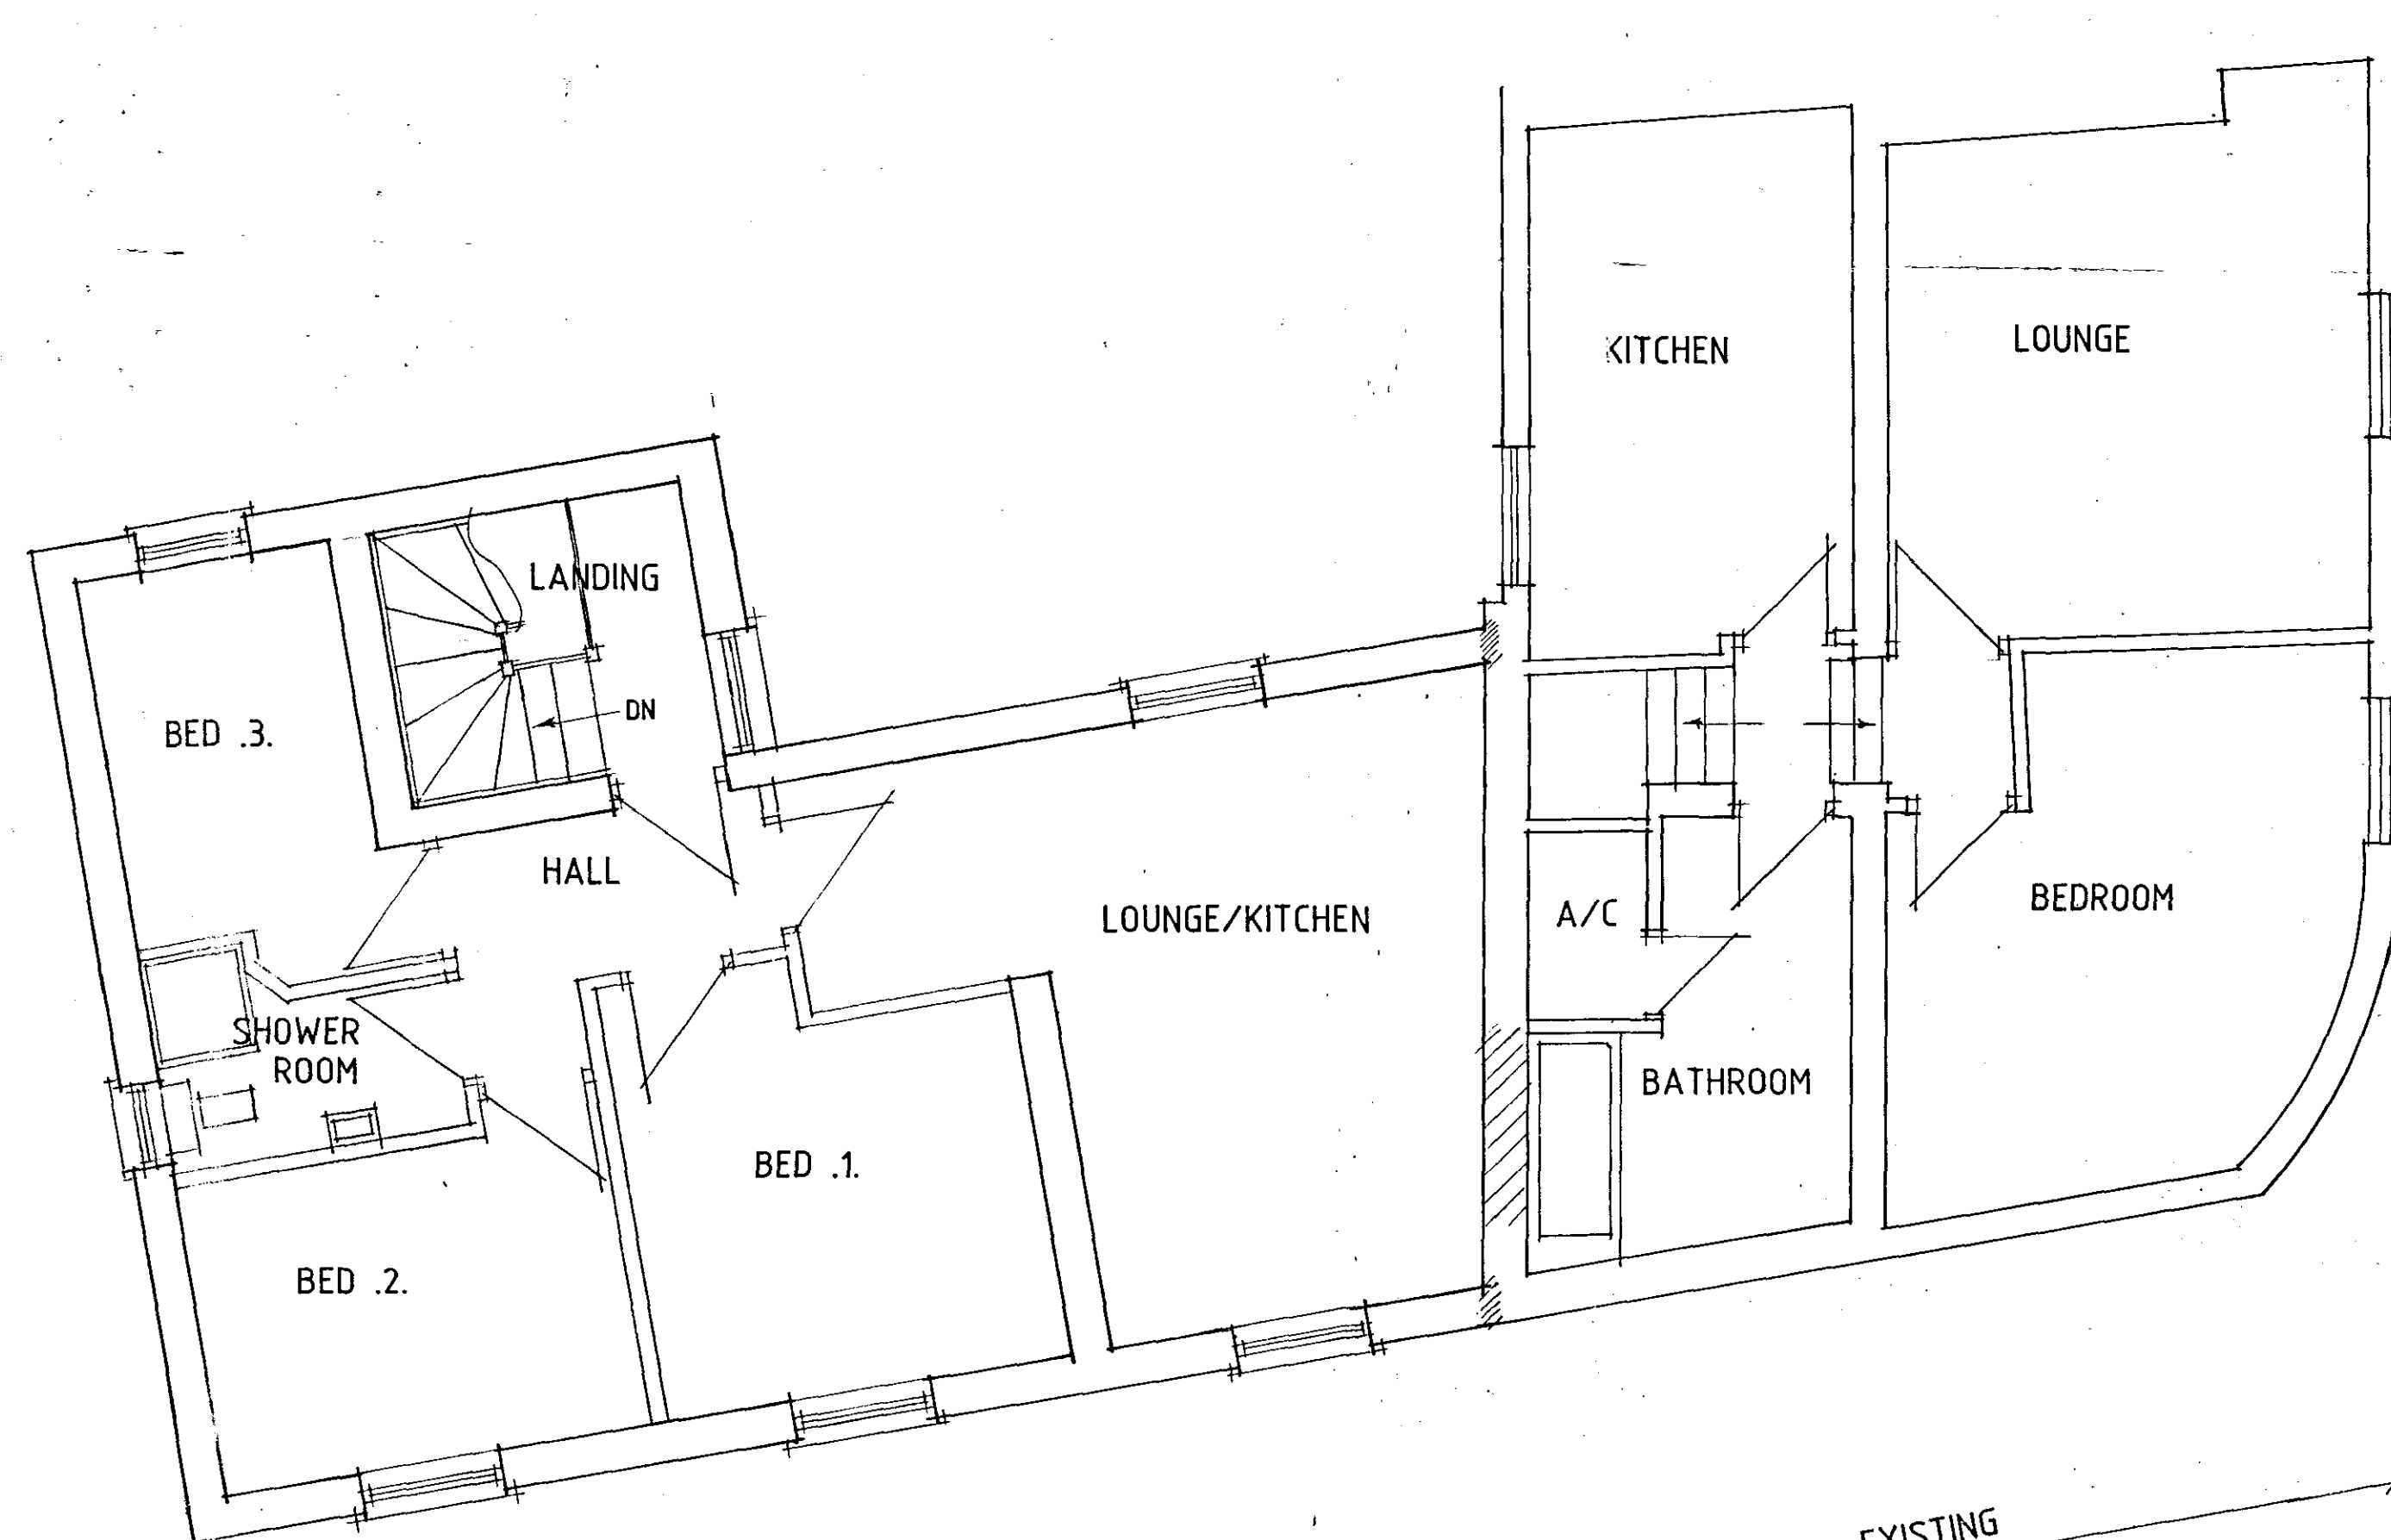

FIRST FLOOR PLAN

Status
CONSULTANTS IN ARCHITECTURE & PLANNING

PROPOSED EXTENSION TO
40 - 42 HIGH STREET,
HOLBEACH TO PROVIDE
SHOP & FLAT FOR

FENBANK BUILDERS

SKETCH

1:50 1:100 FB07-010/4

JAN-08 B.GILHAM.

