






FRONT ELEVATION

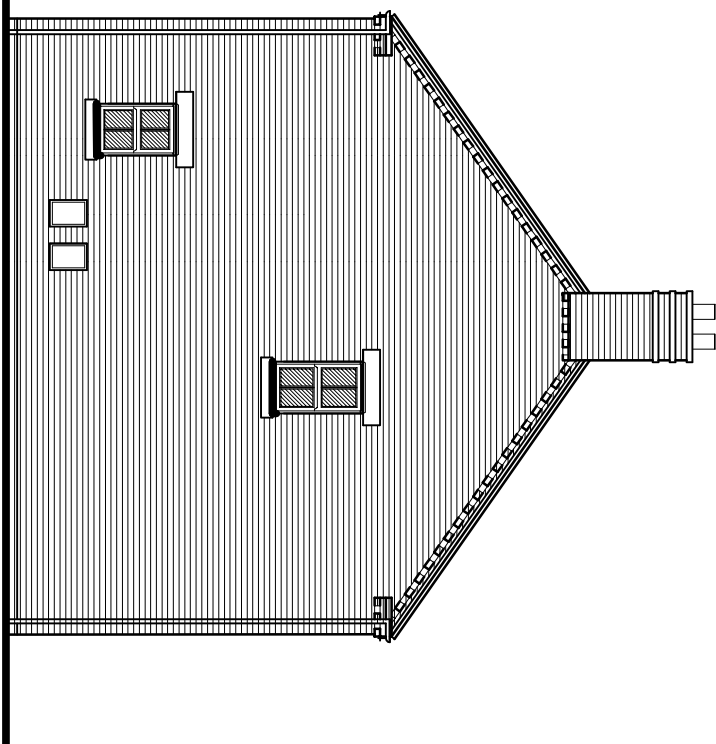


SIDE ELEVATION

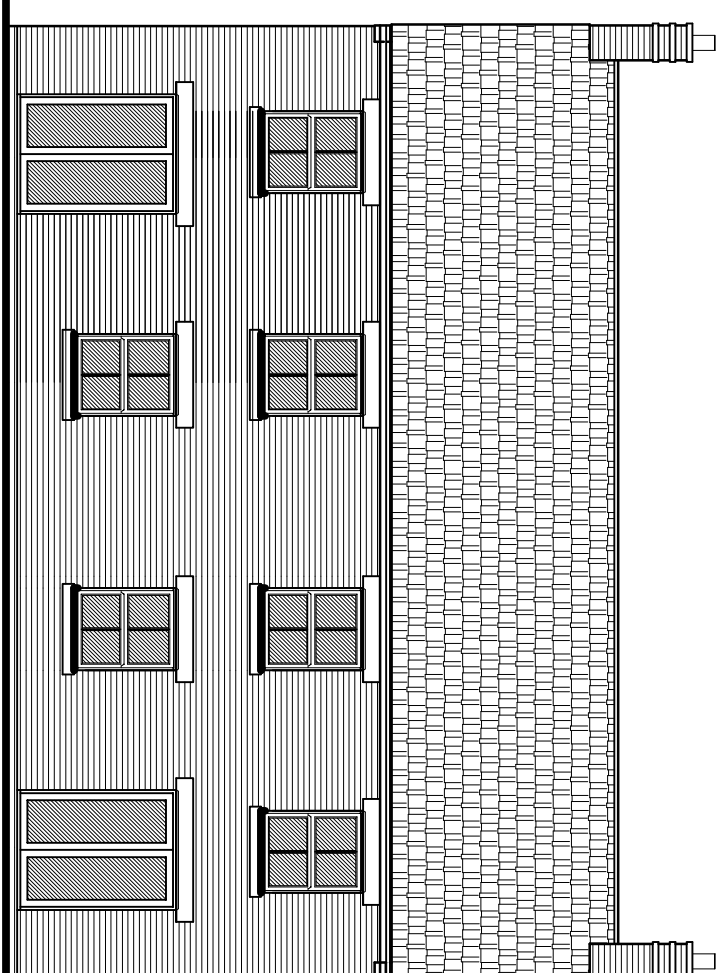



REAR ELEVATION

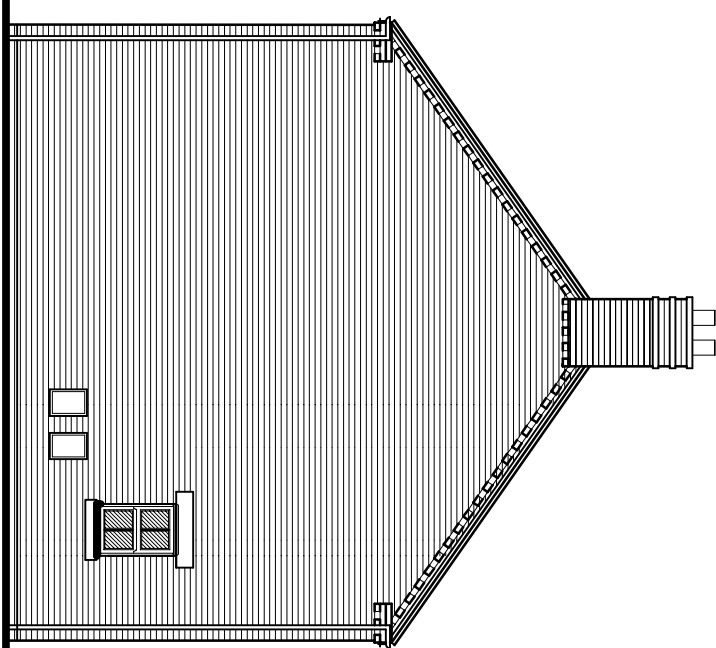



SIDE ELEVATION

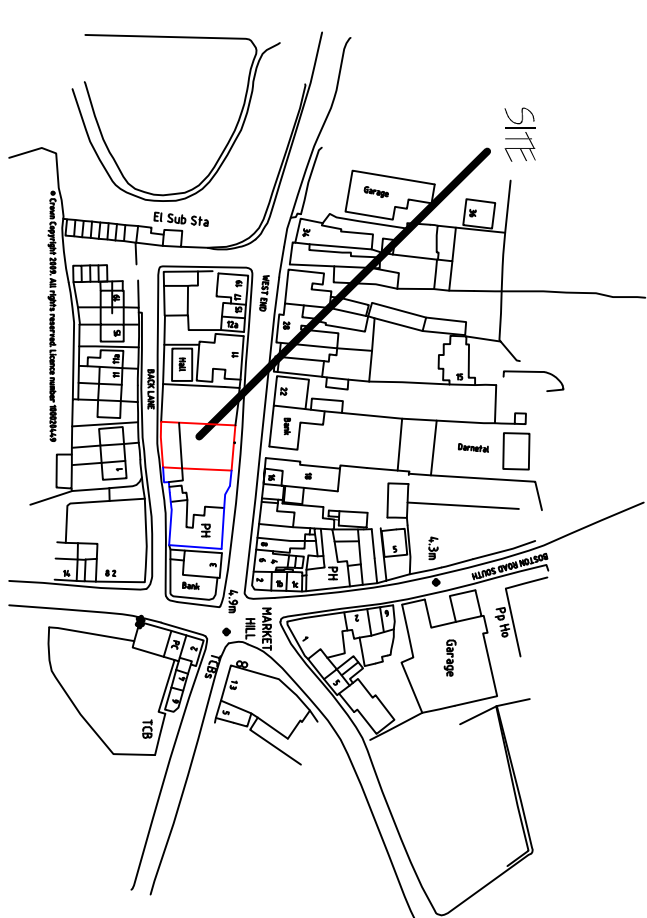

LOCATION PLAN 1:2500C

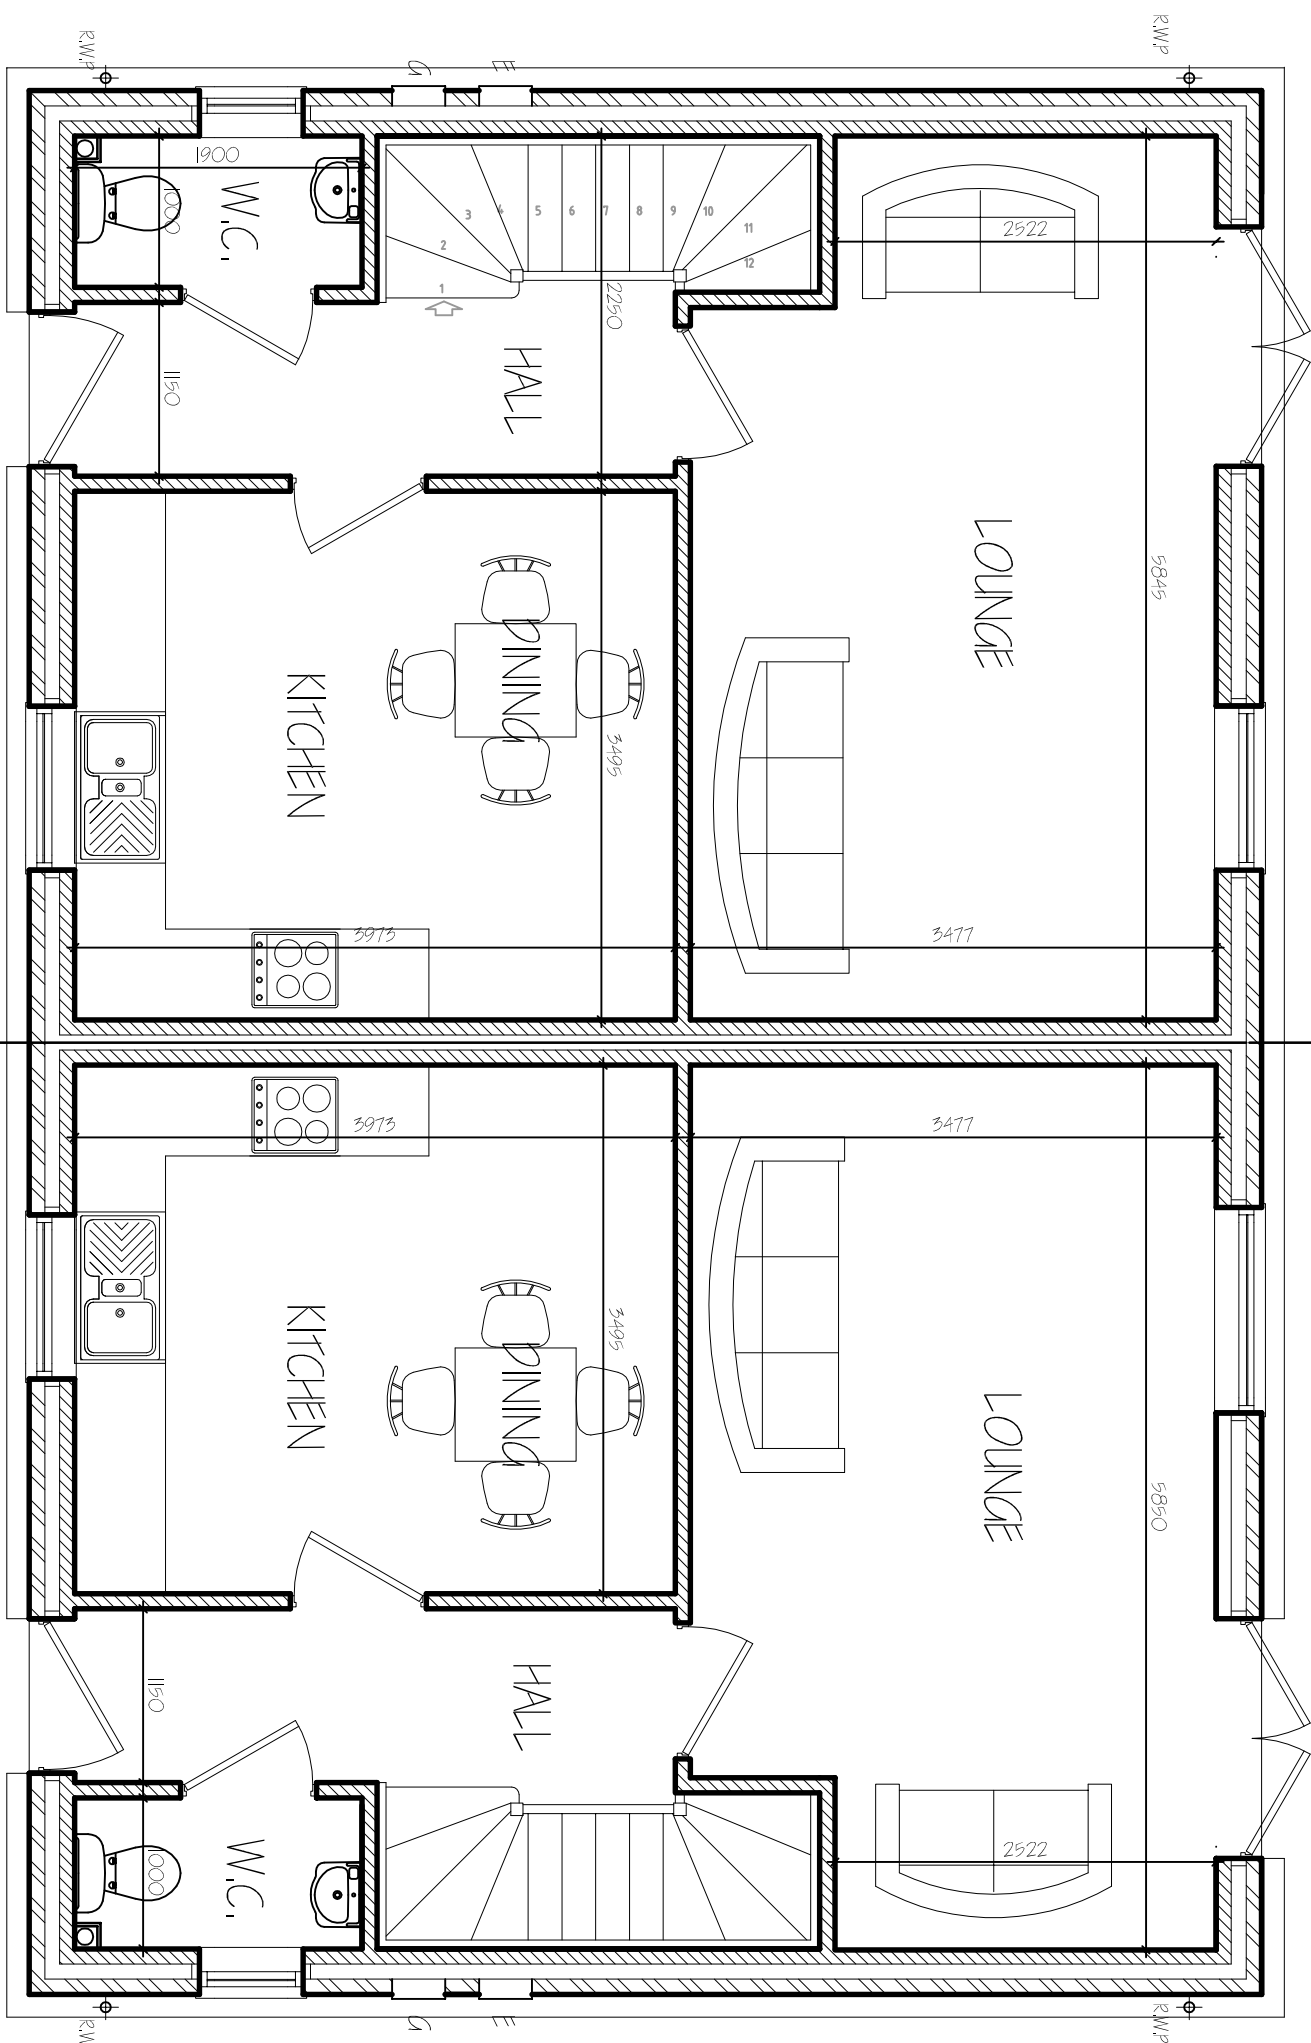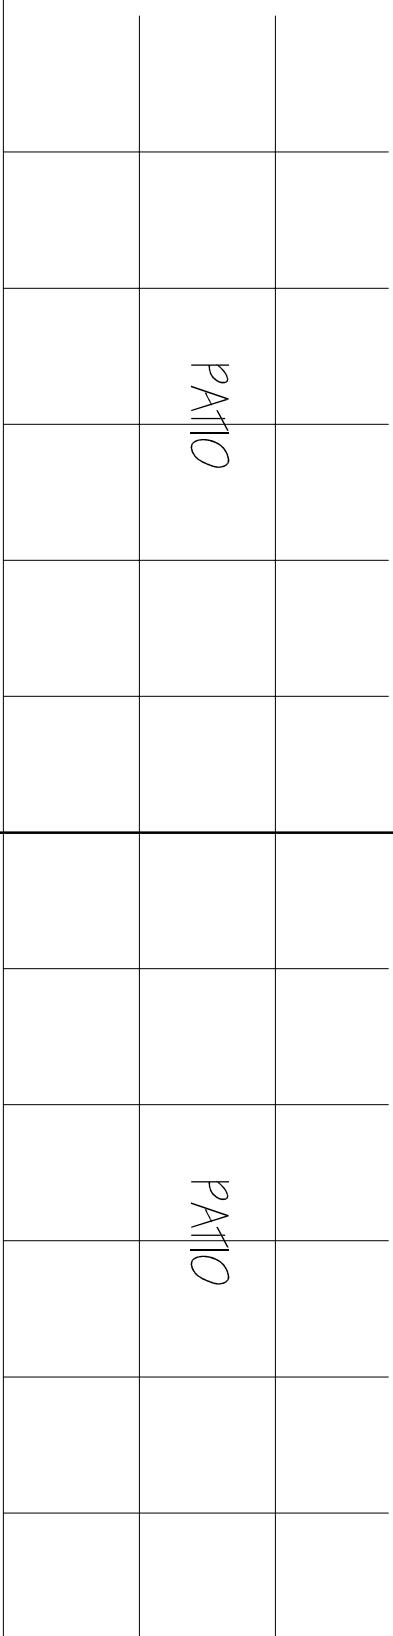


GROUND FLOOR PLAN

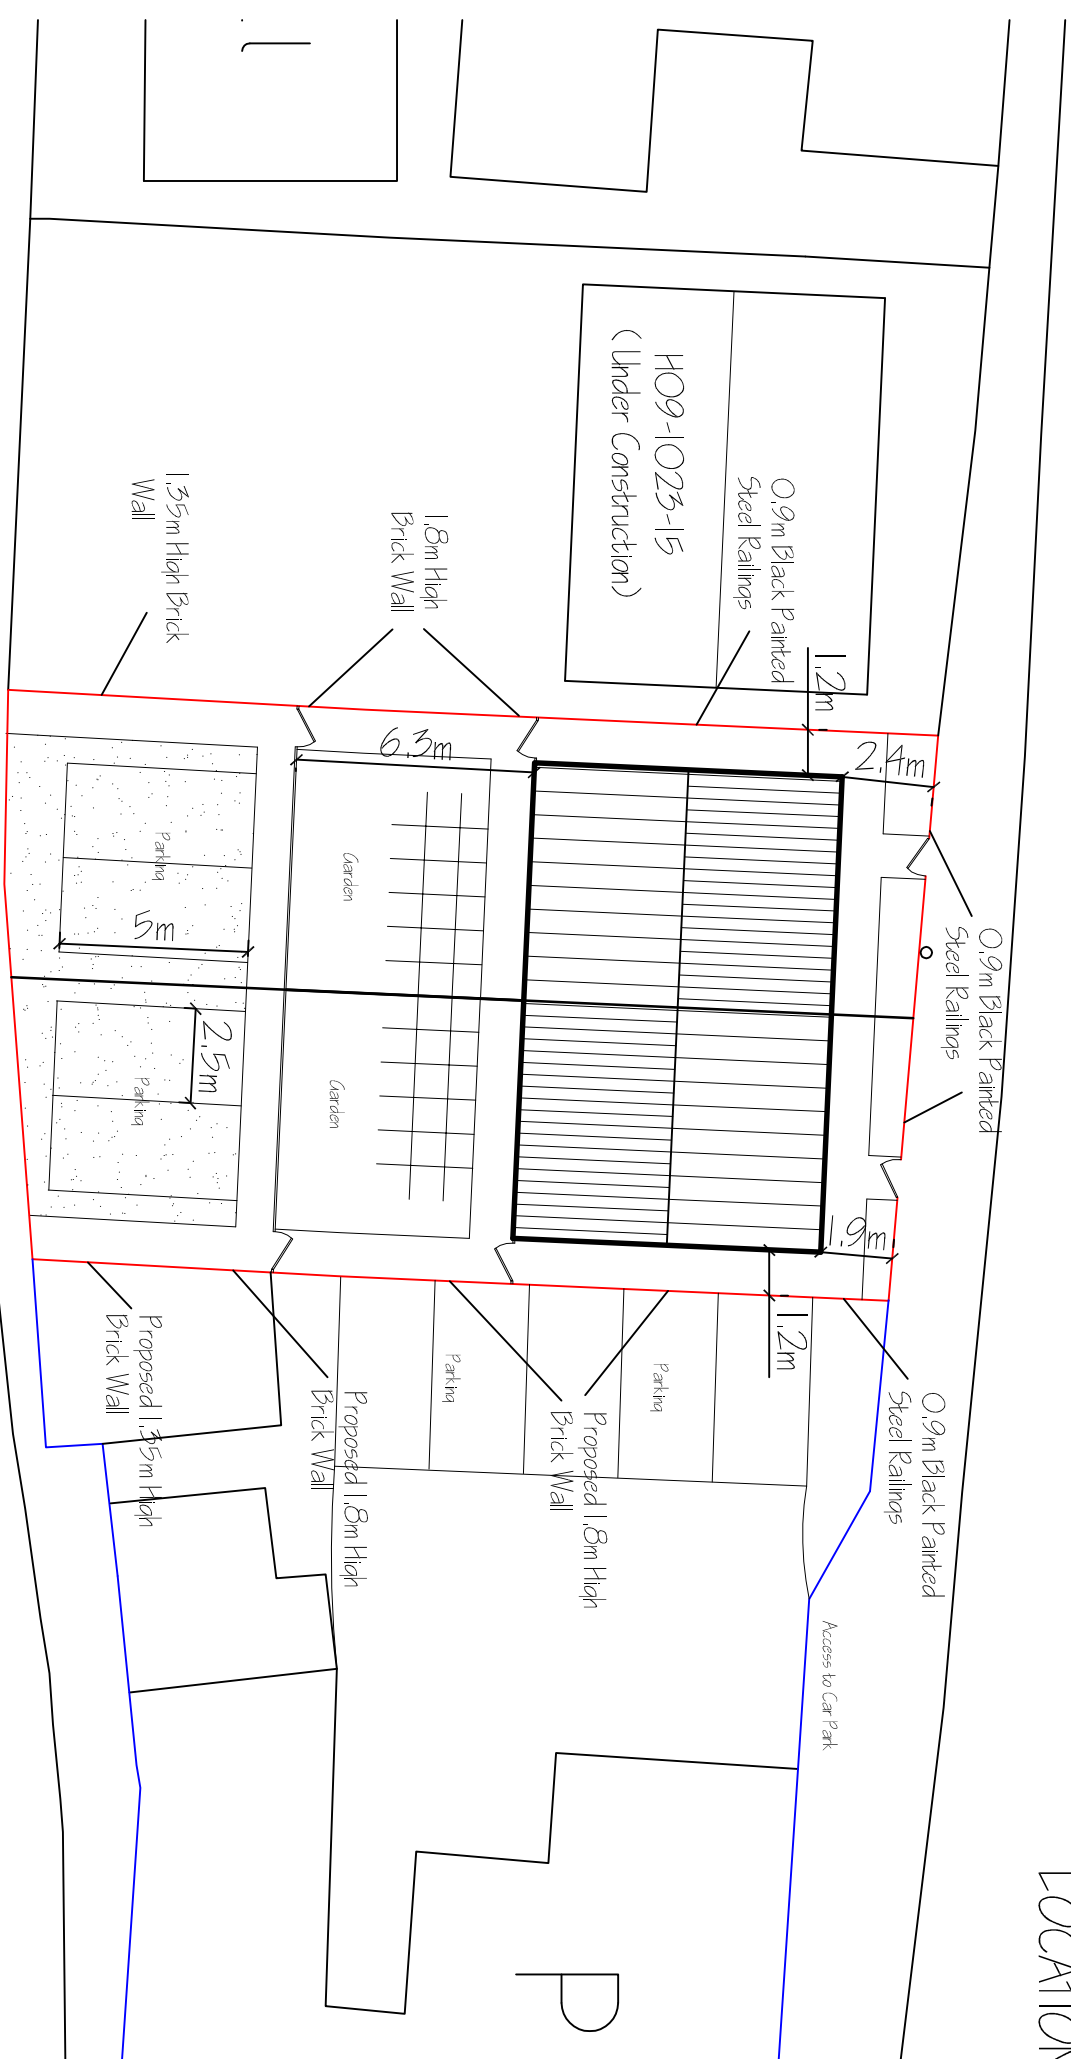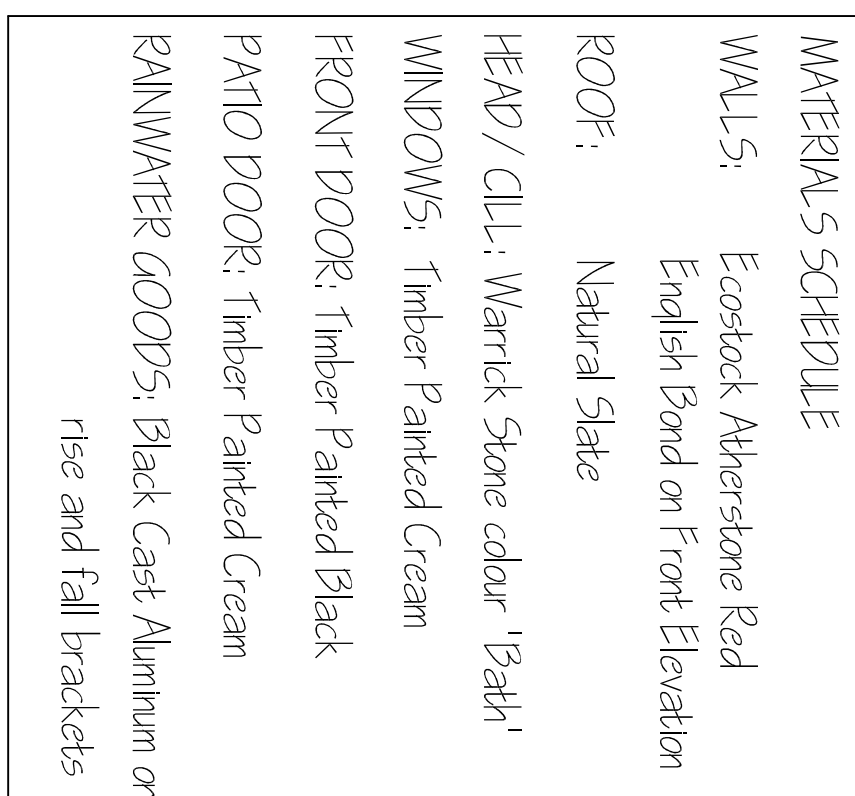


BACK LANE

SITE PLAN 1:200

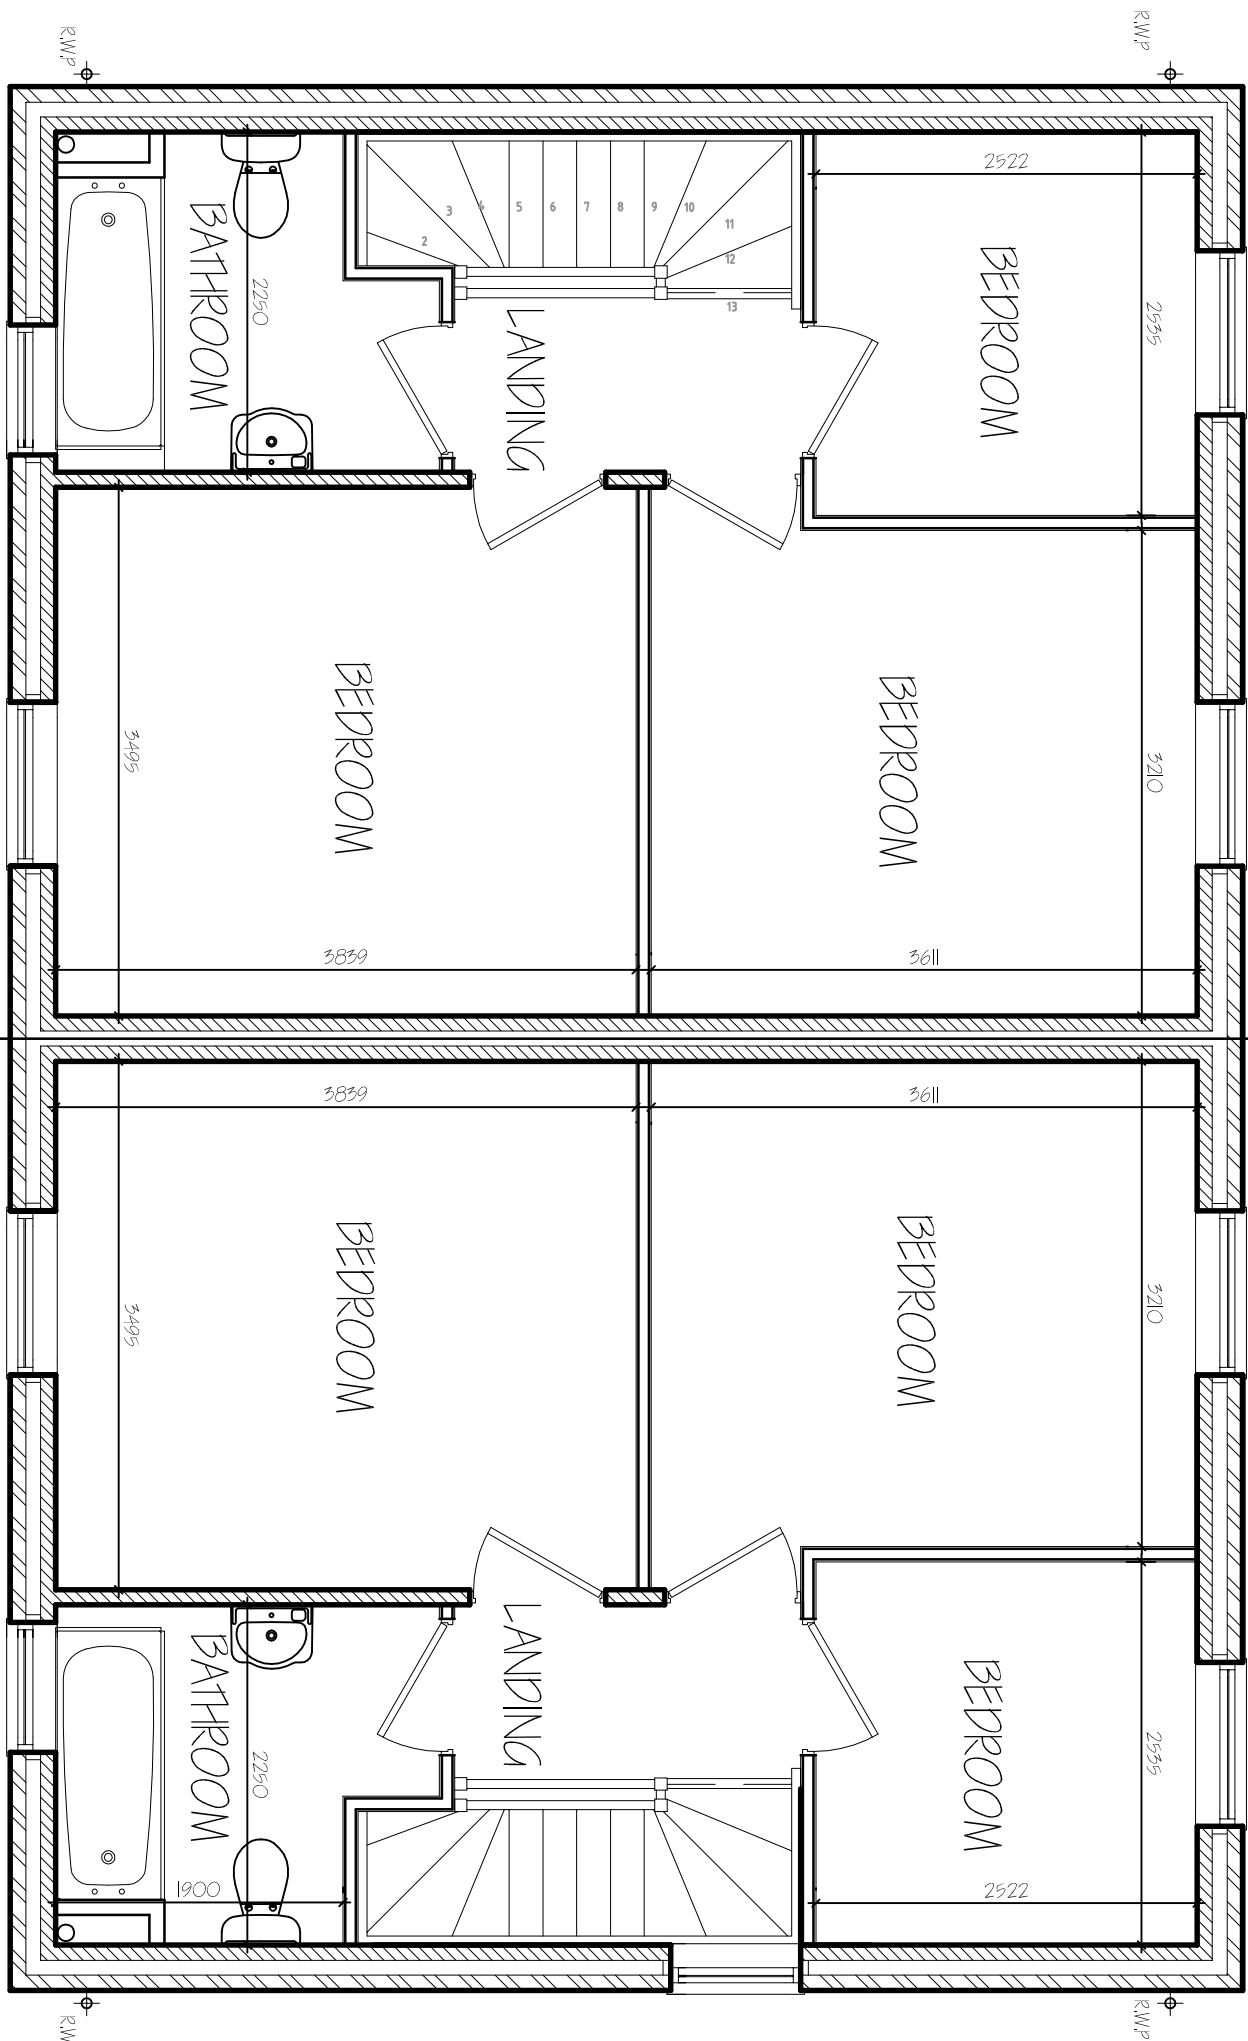

FIRST FLOOR PLAN

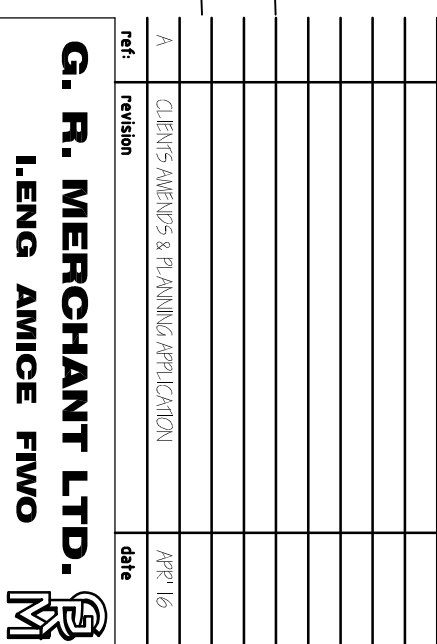

**ARCHITECTURAL, STRUCTURAL
AND LAND DRAINAGE
CONSULTANTS**

4 Wrights Mews
12A Park Road, Holbeach,
Spalding, Lincs, PE13 7EE
Tel: 01405 490950
Fax: 01405 425774
E-Mail: gr.merham@btconnect.com

PAIR OF SEMI-DETACHED DWELLINGS,
PART OF THE CROWN CAR PARK,
WEST END, HOLBEACH
LINGS, PE12 7LW.

A. WRIGHT.

FLOOR PLANS & ELEVATIONS
SITE PLAN
LOCATION PLAN

2925-16

APRIL 2016. 51D.

1:00, 1:50 (Unless Otherwise Stated)

DO NOT SCALE FROM THIS DRAWING

[illegible]