

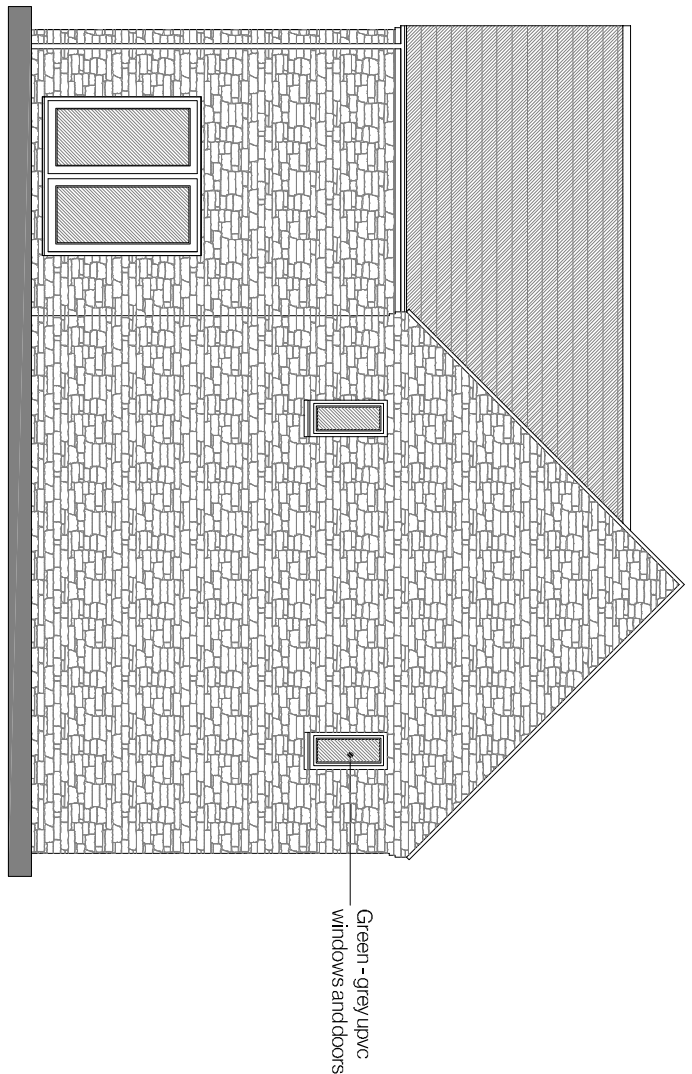
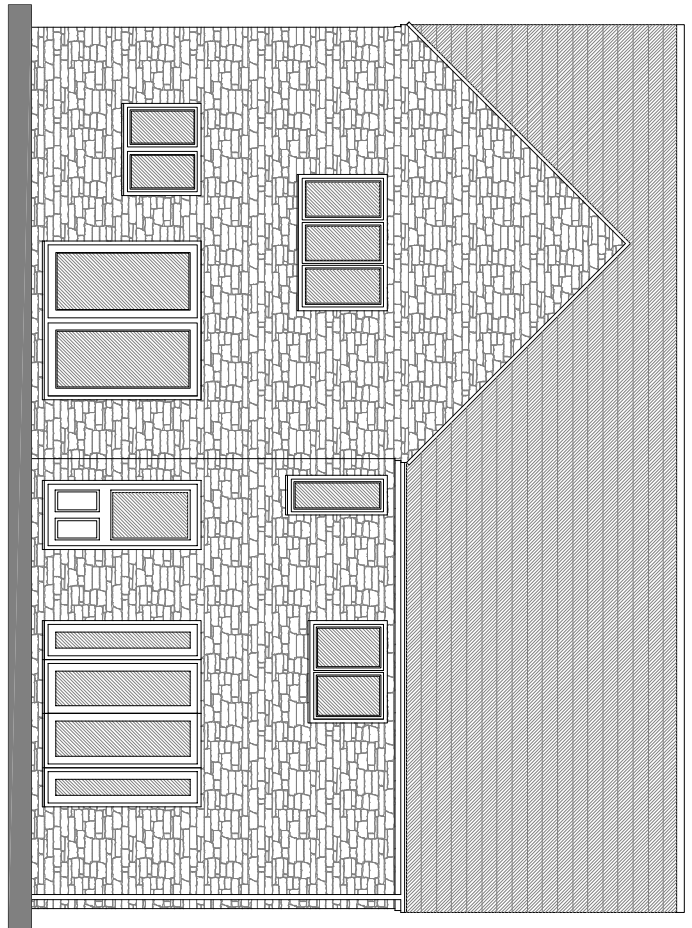
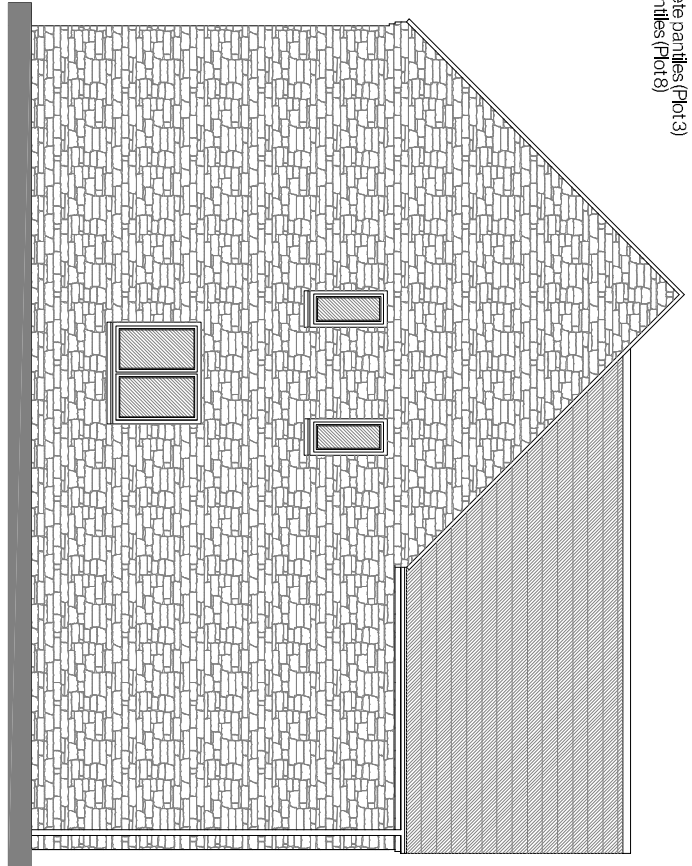


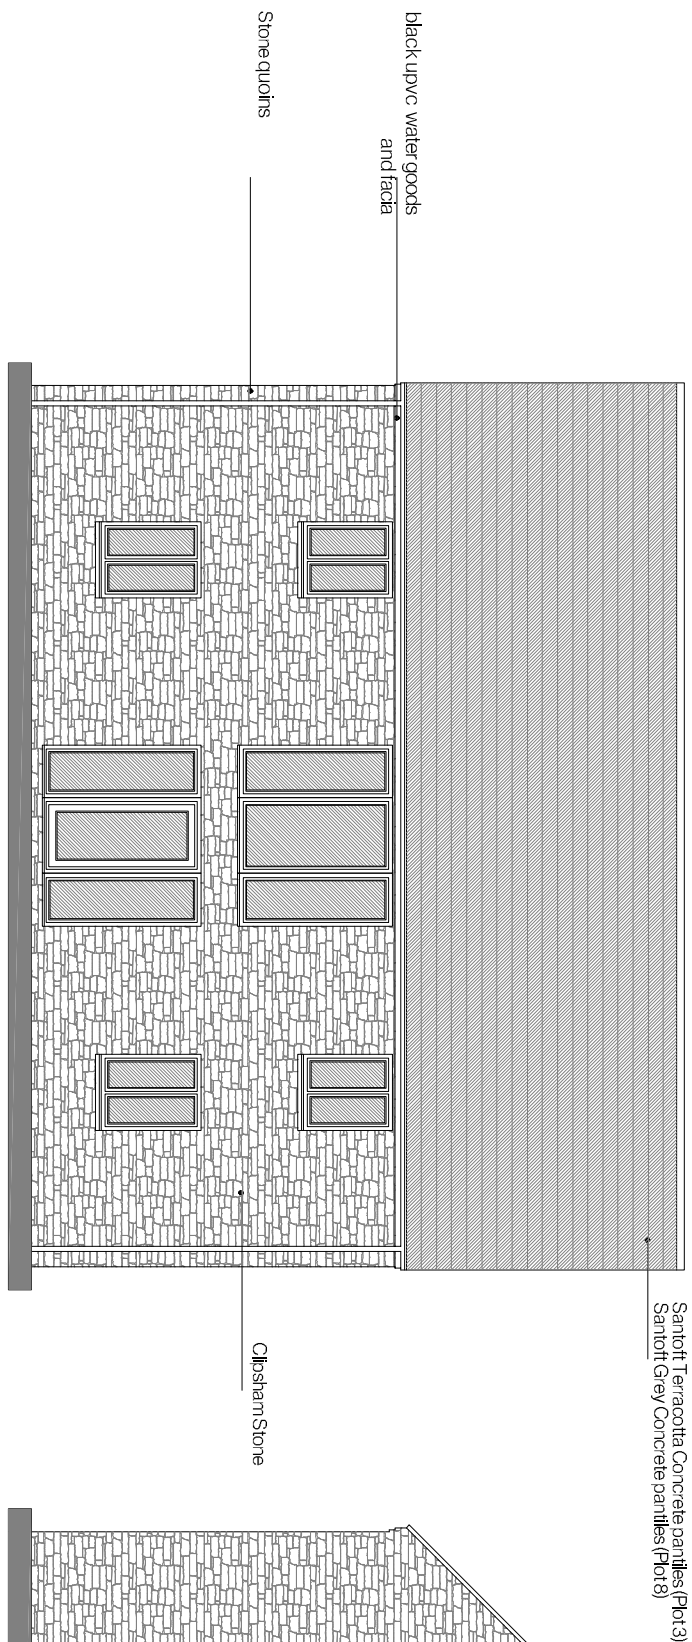

PROPOSED ELEVATIONS

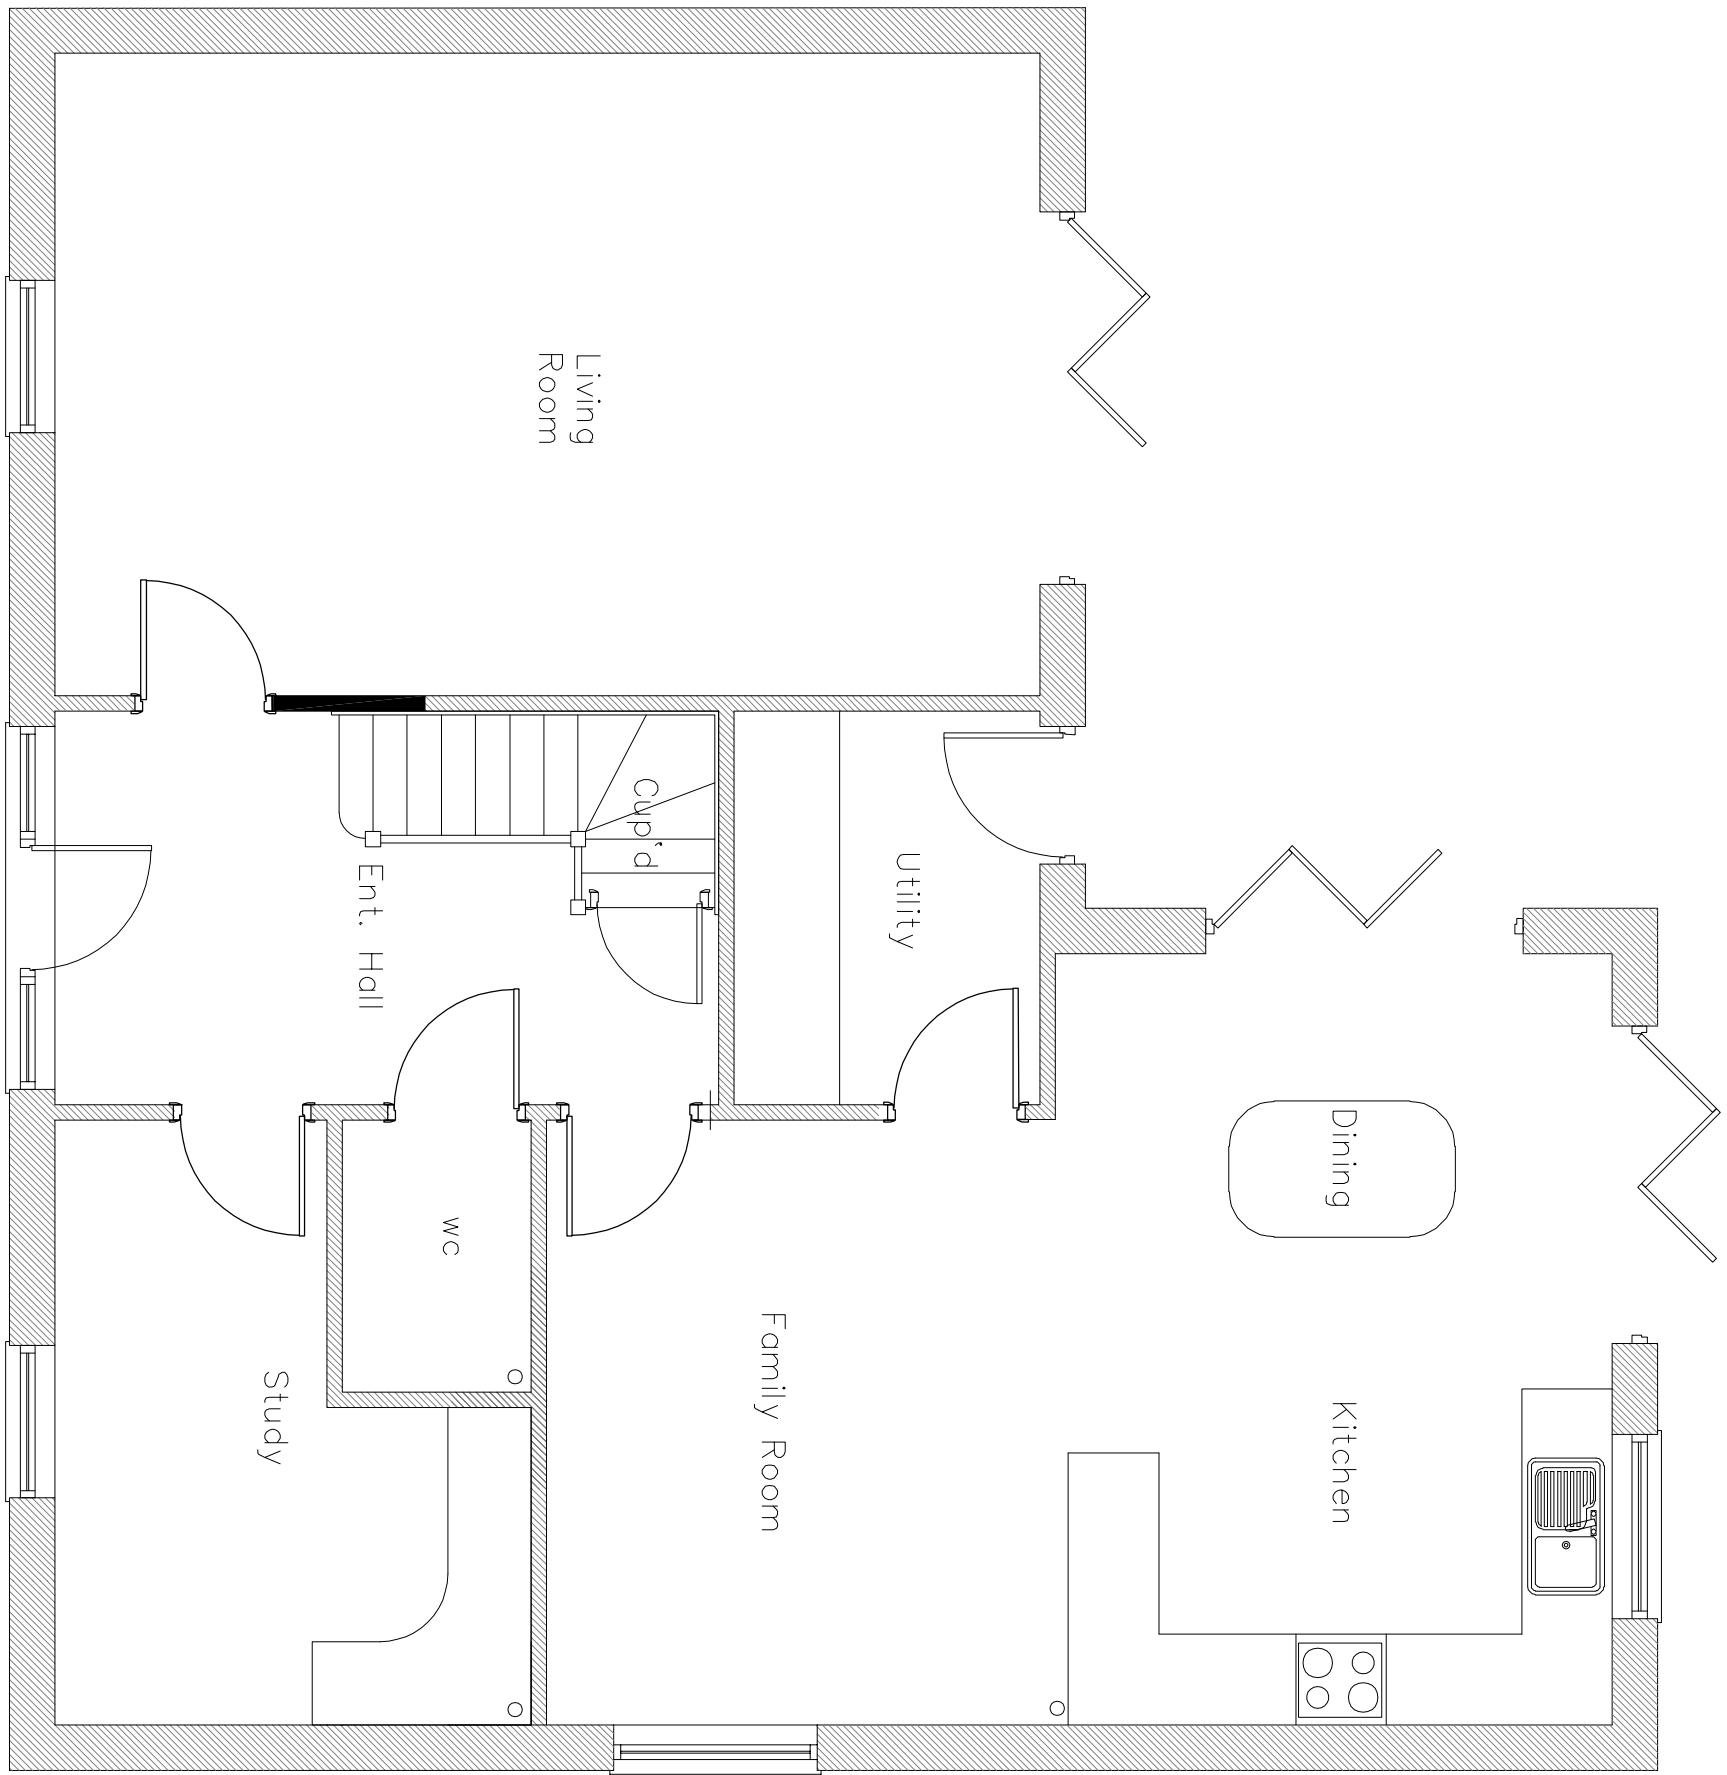

PROPOSED GROUND FLOOR PLAN

PROPOSED FIRST FLOOR PLAN