




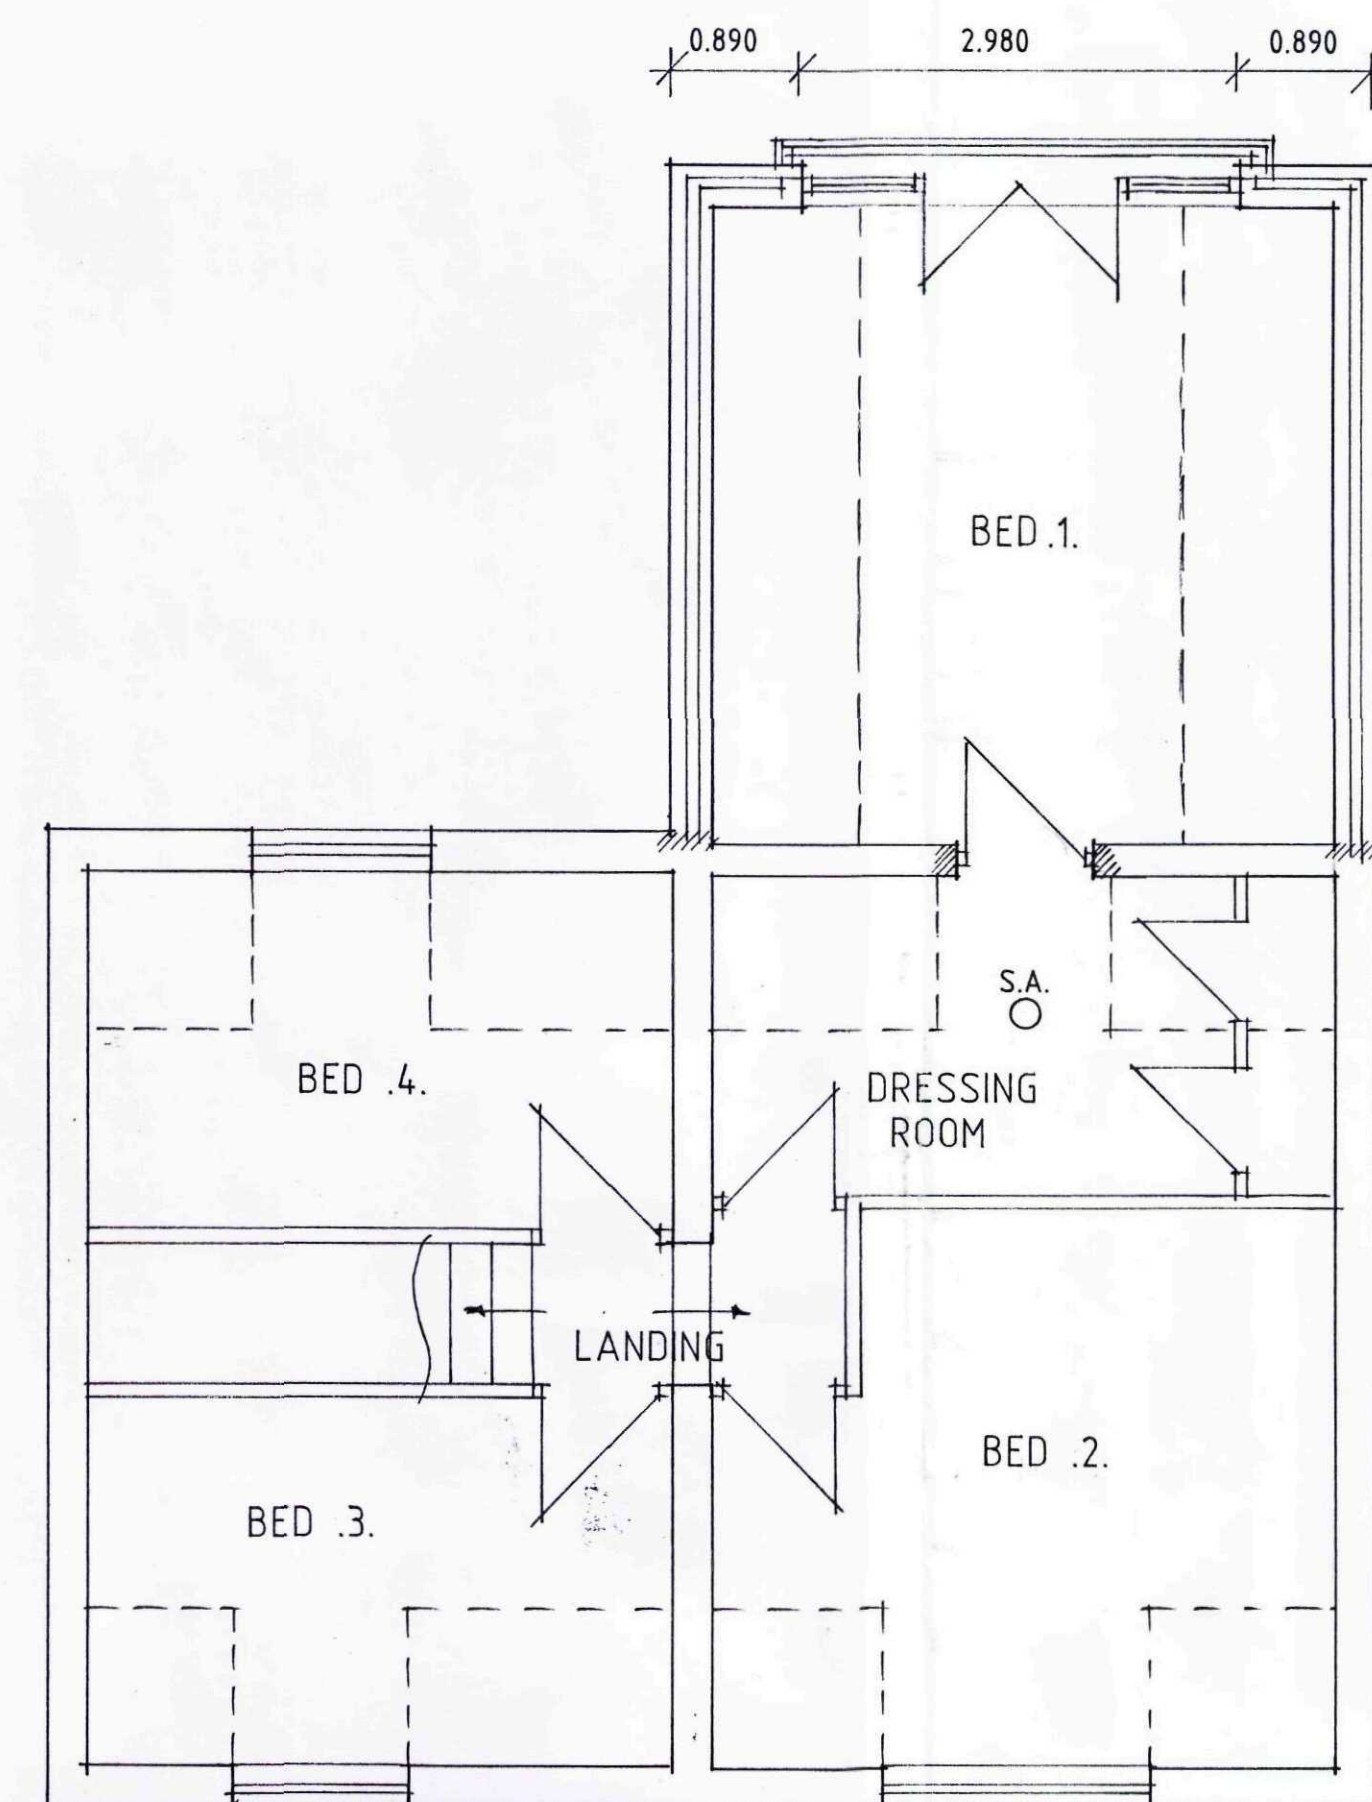

FIRST FLOOR PLAN

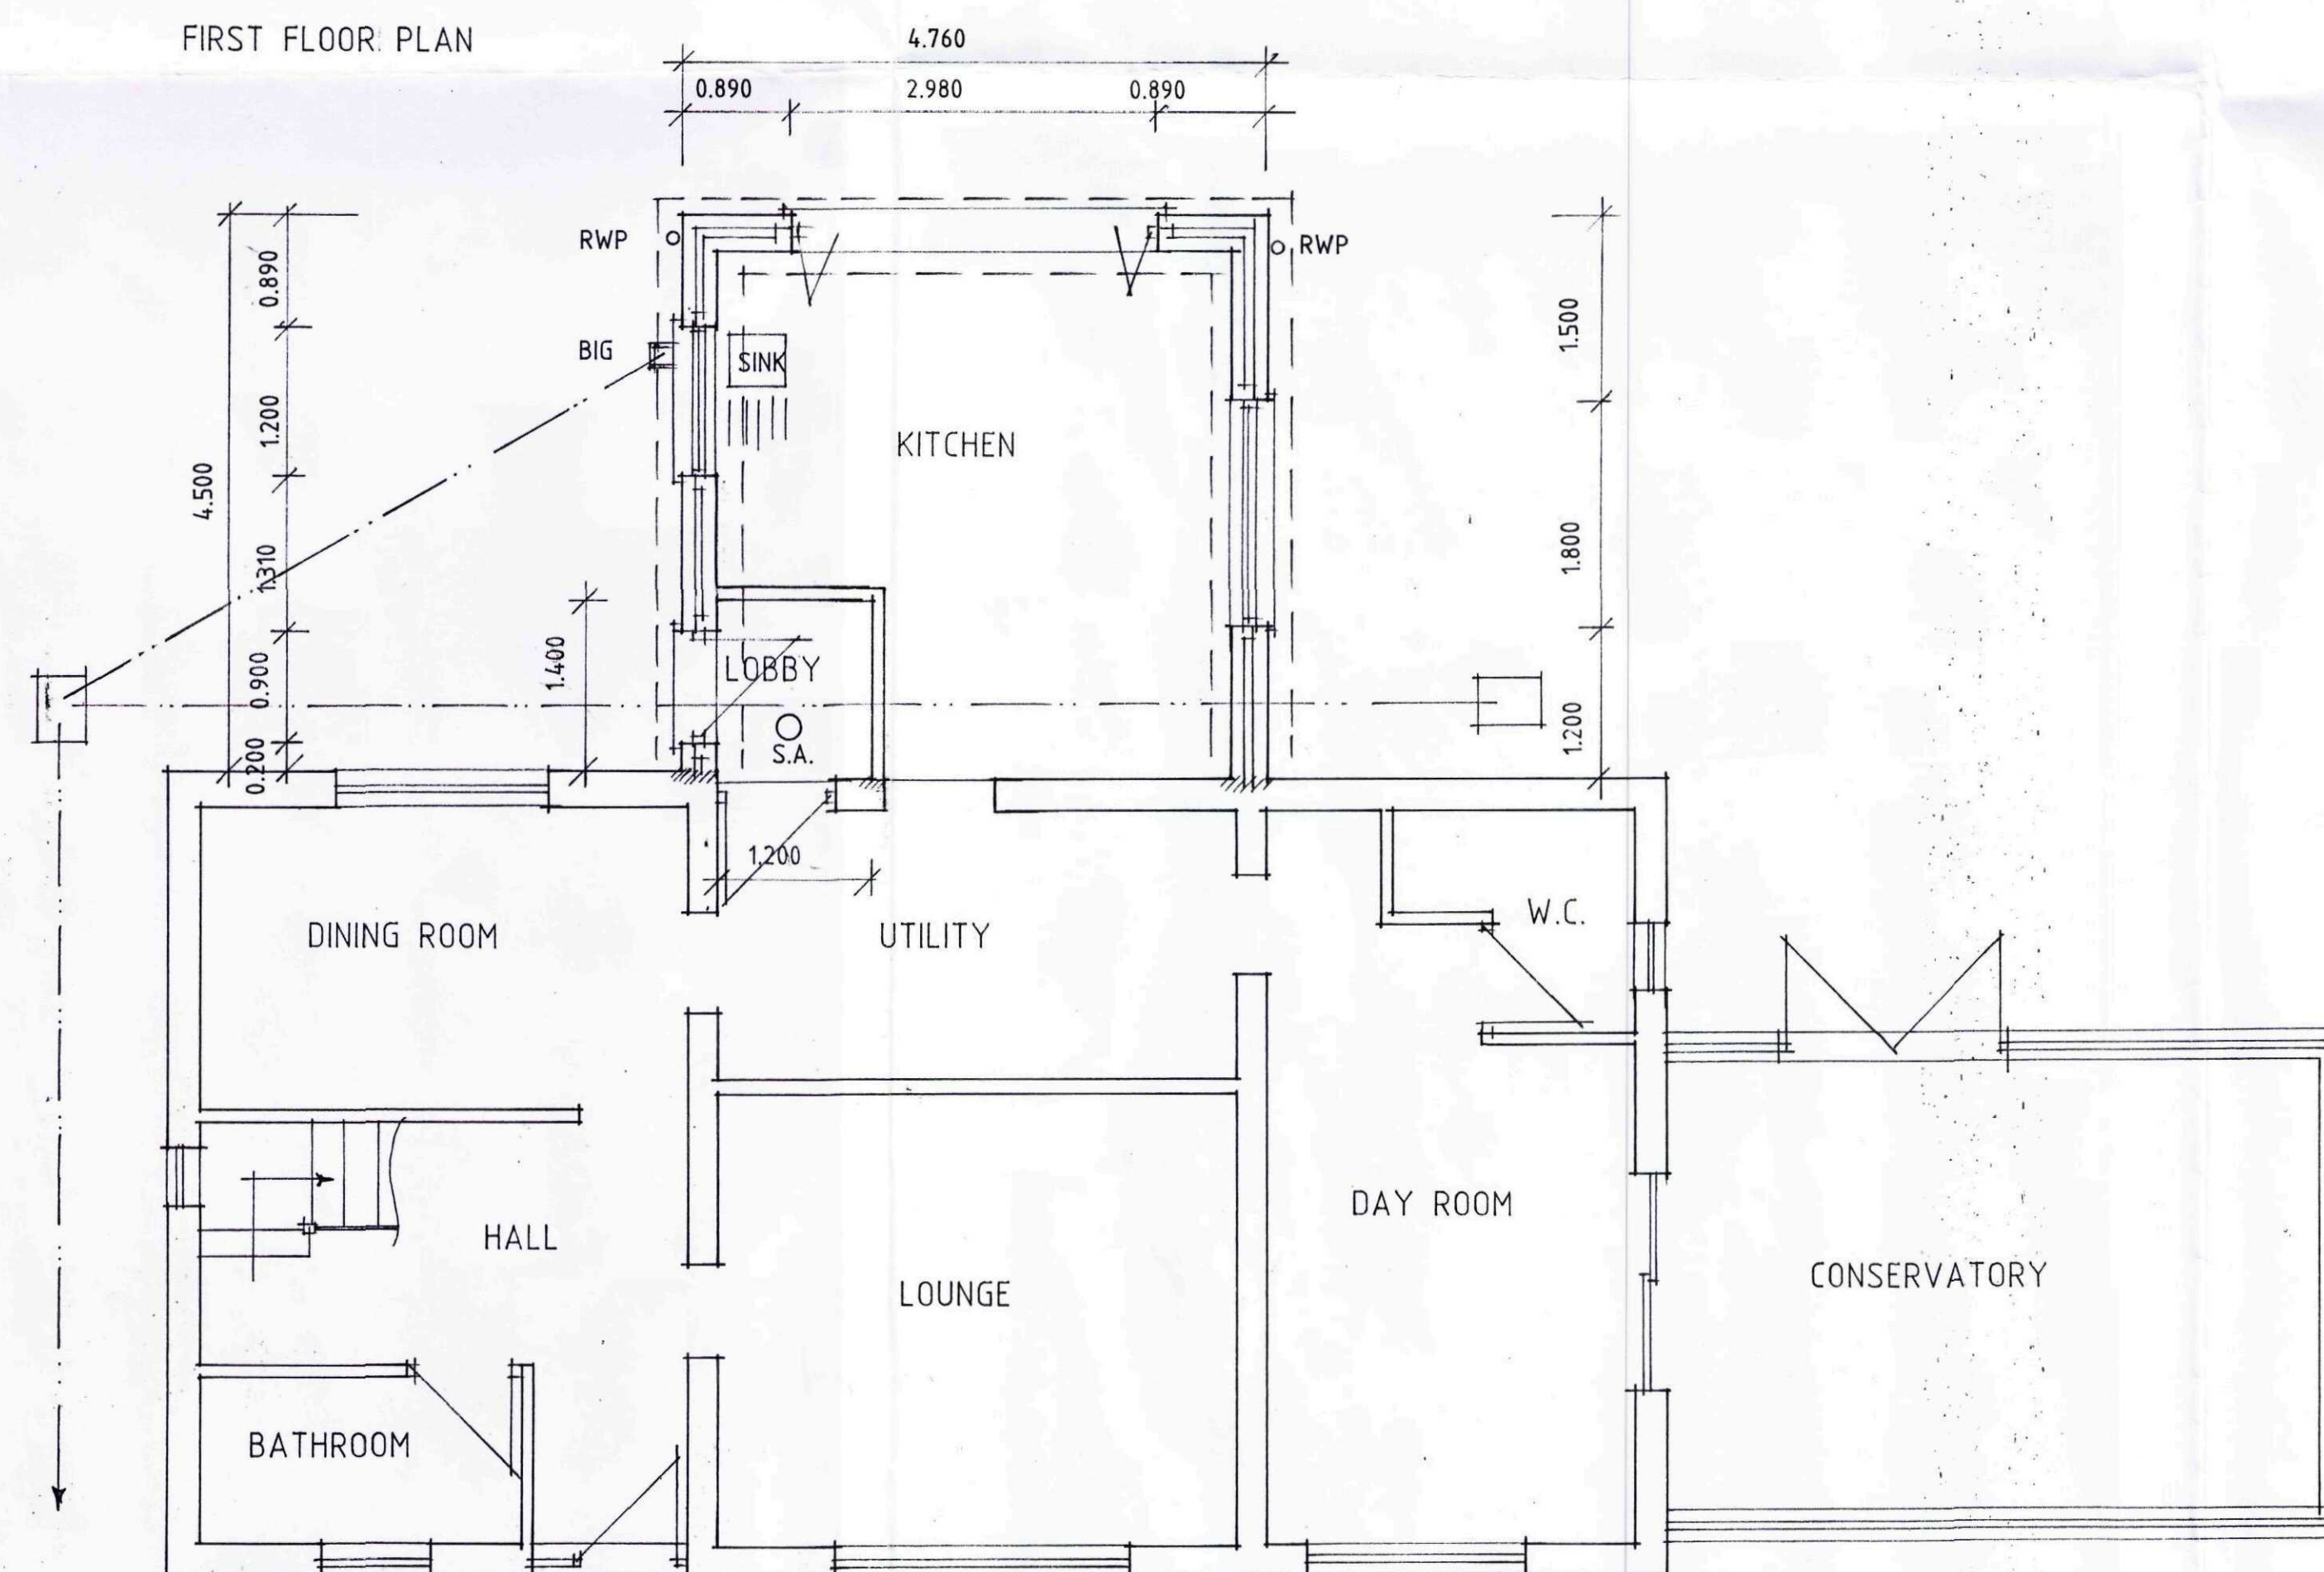


GROUND FLOOR PLAN

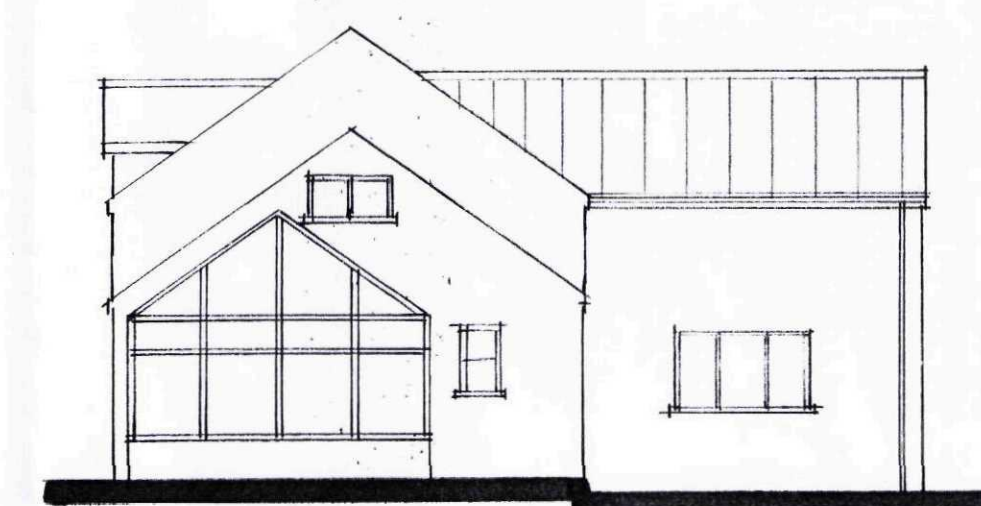

SIDE



REAR

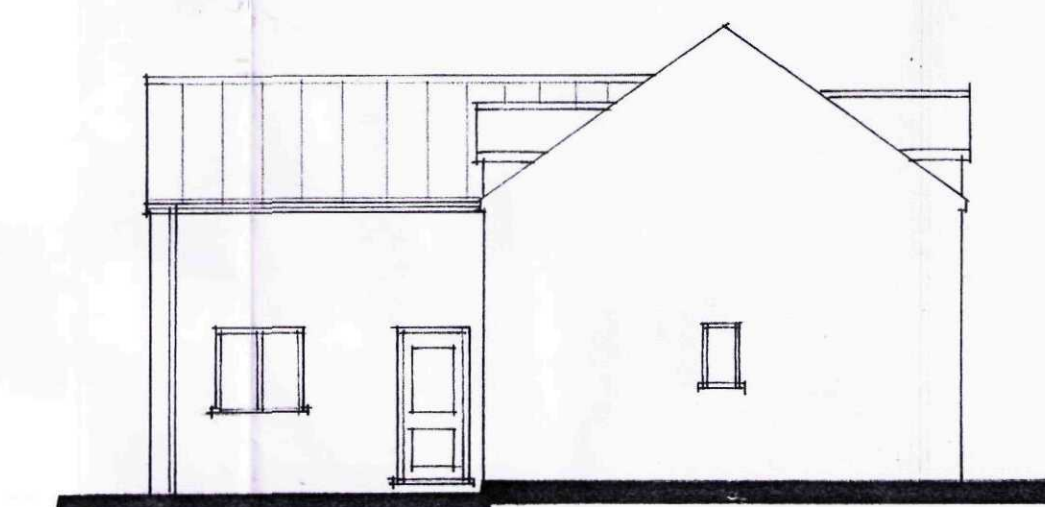

SIDE

SHDC
Planning & Development
14 JUN 2011
Ref: 0447-11

B - ALTS - 8.6.11
A - IMF. ADDED - 23.5.11

Status
DESIGN
CONSULTANTS IN ARCHITECTURE & PLANNING

PROPOSED EXTENSION AT
POPLAR COTTAGE, HOLBEACH
DROVE FOR

MR. & MRS. S. RUTLAND.

PLAN AS PROPOSED

1:50 1:100 SD11-010/2
MARCH-11 B.GILHAM.

2 Edinburgh Walk, Holbeach,
Spalding, Lincs. PE12 7AP
Tel: 01406 424343 Fax: 01406 490702

