




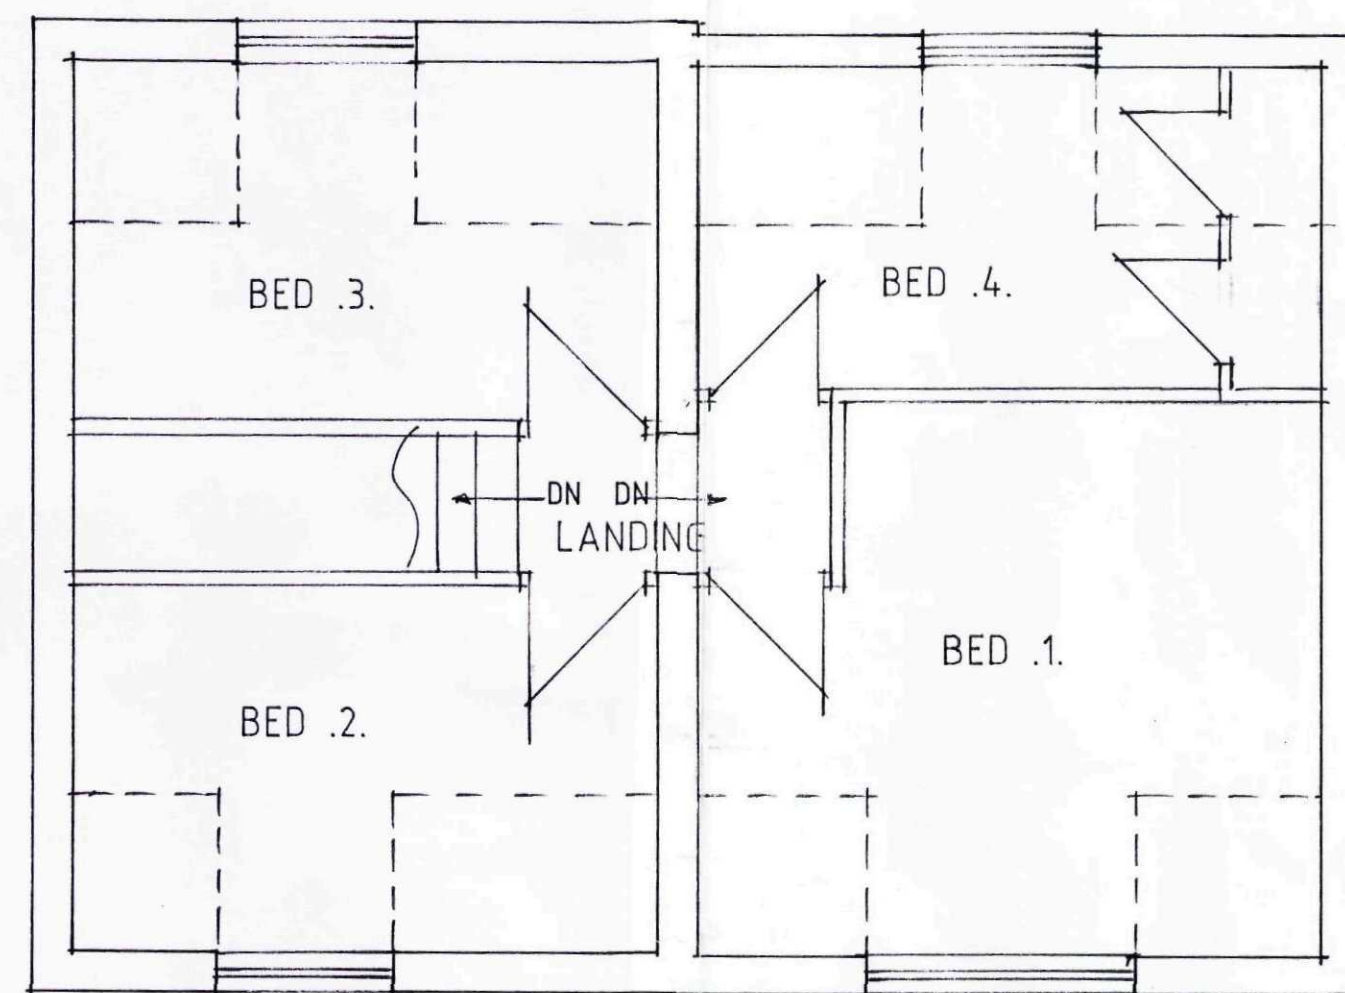


FIRST FLOOR PLAN

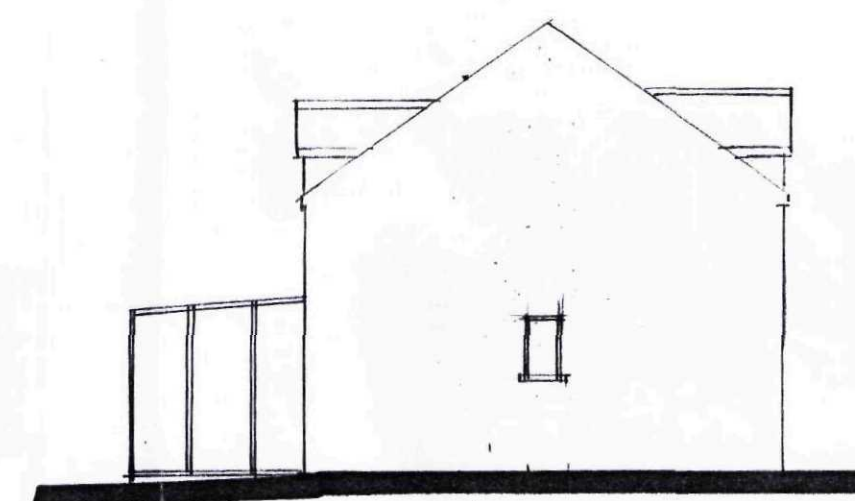


SIDE

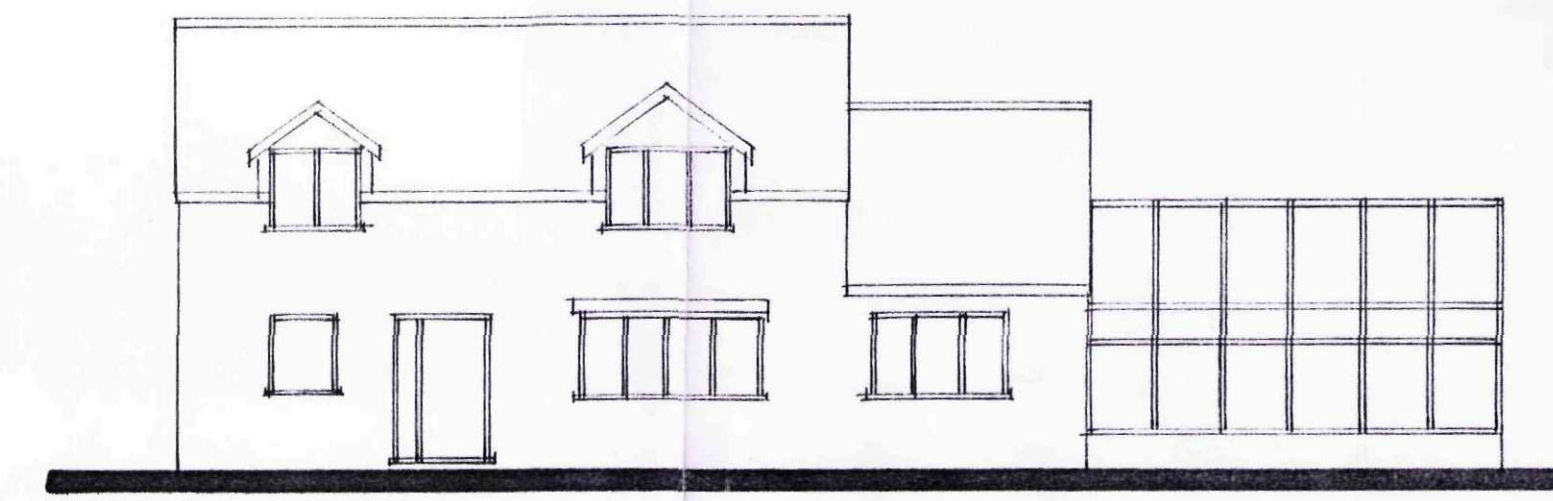


FRONT

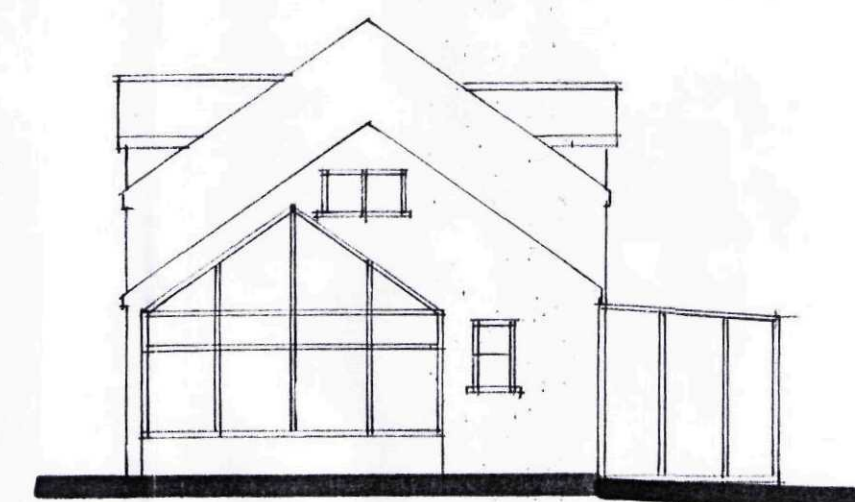

SIDE

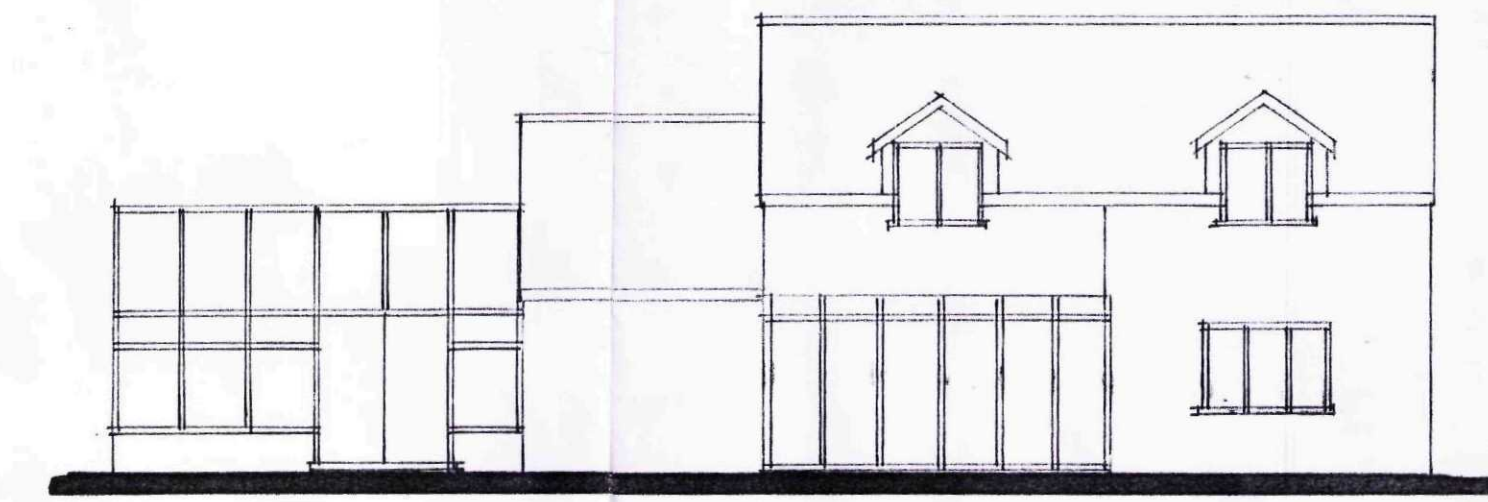

REAR

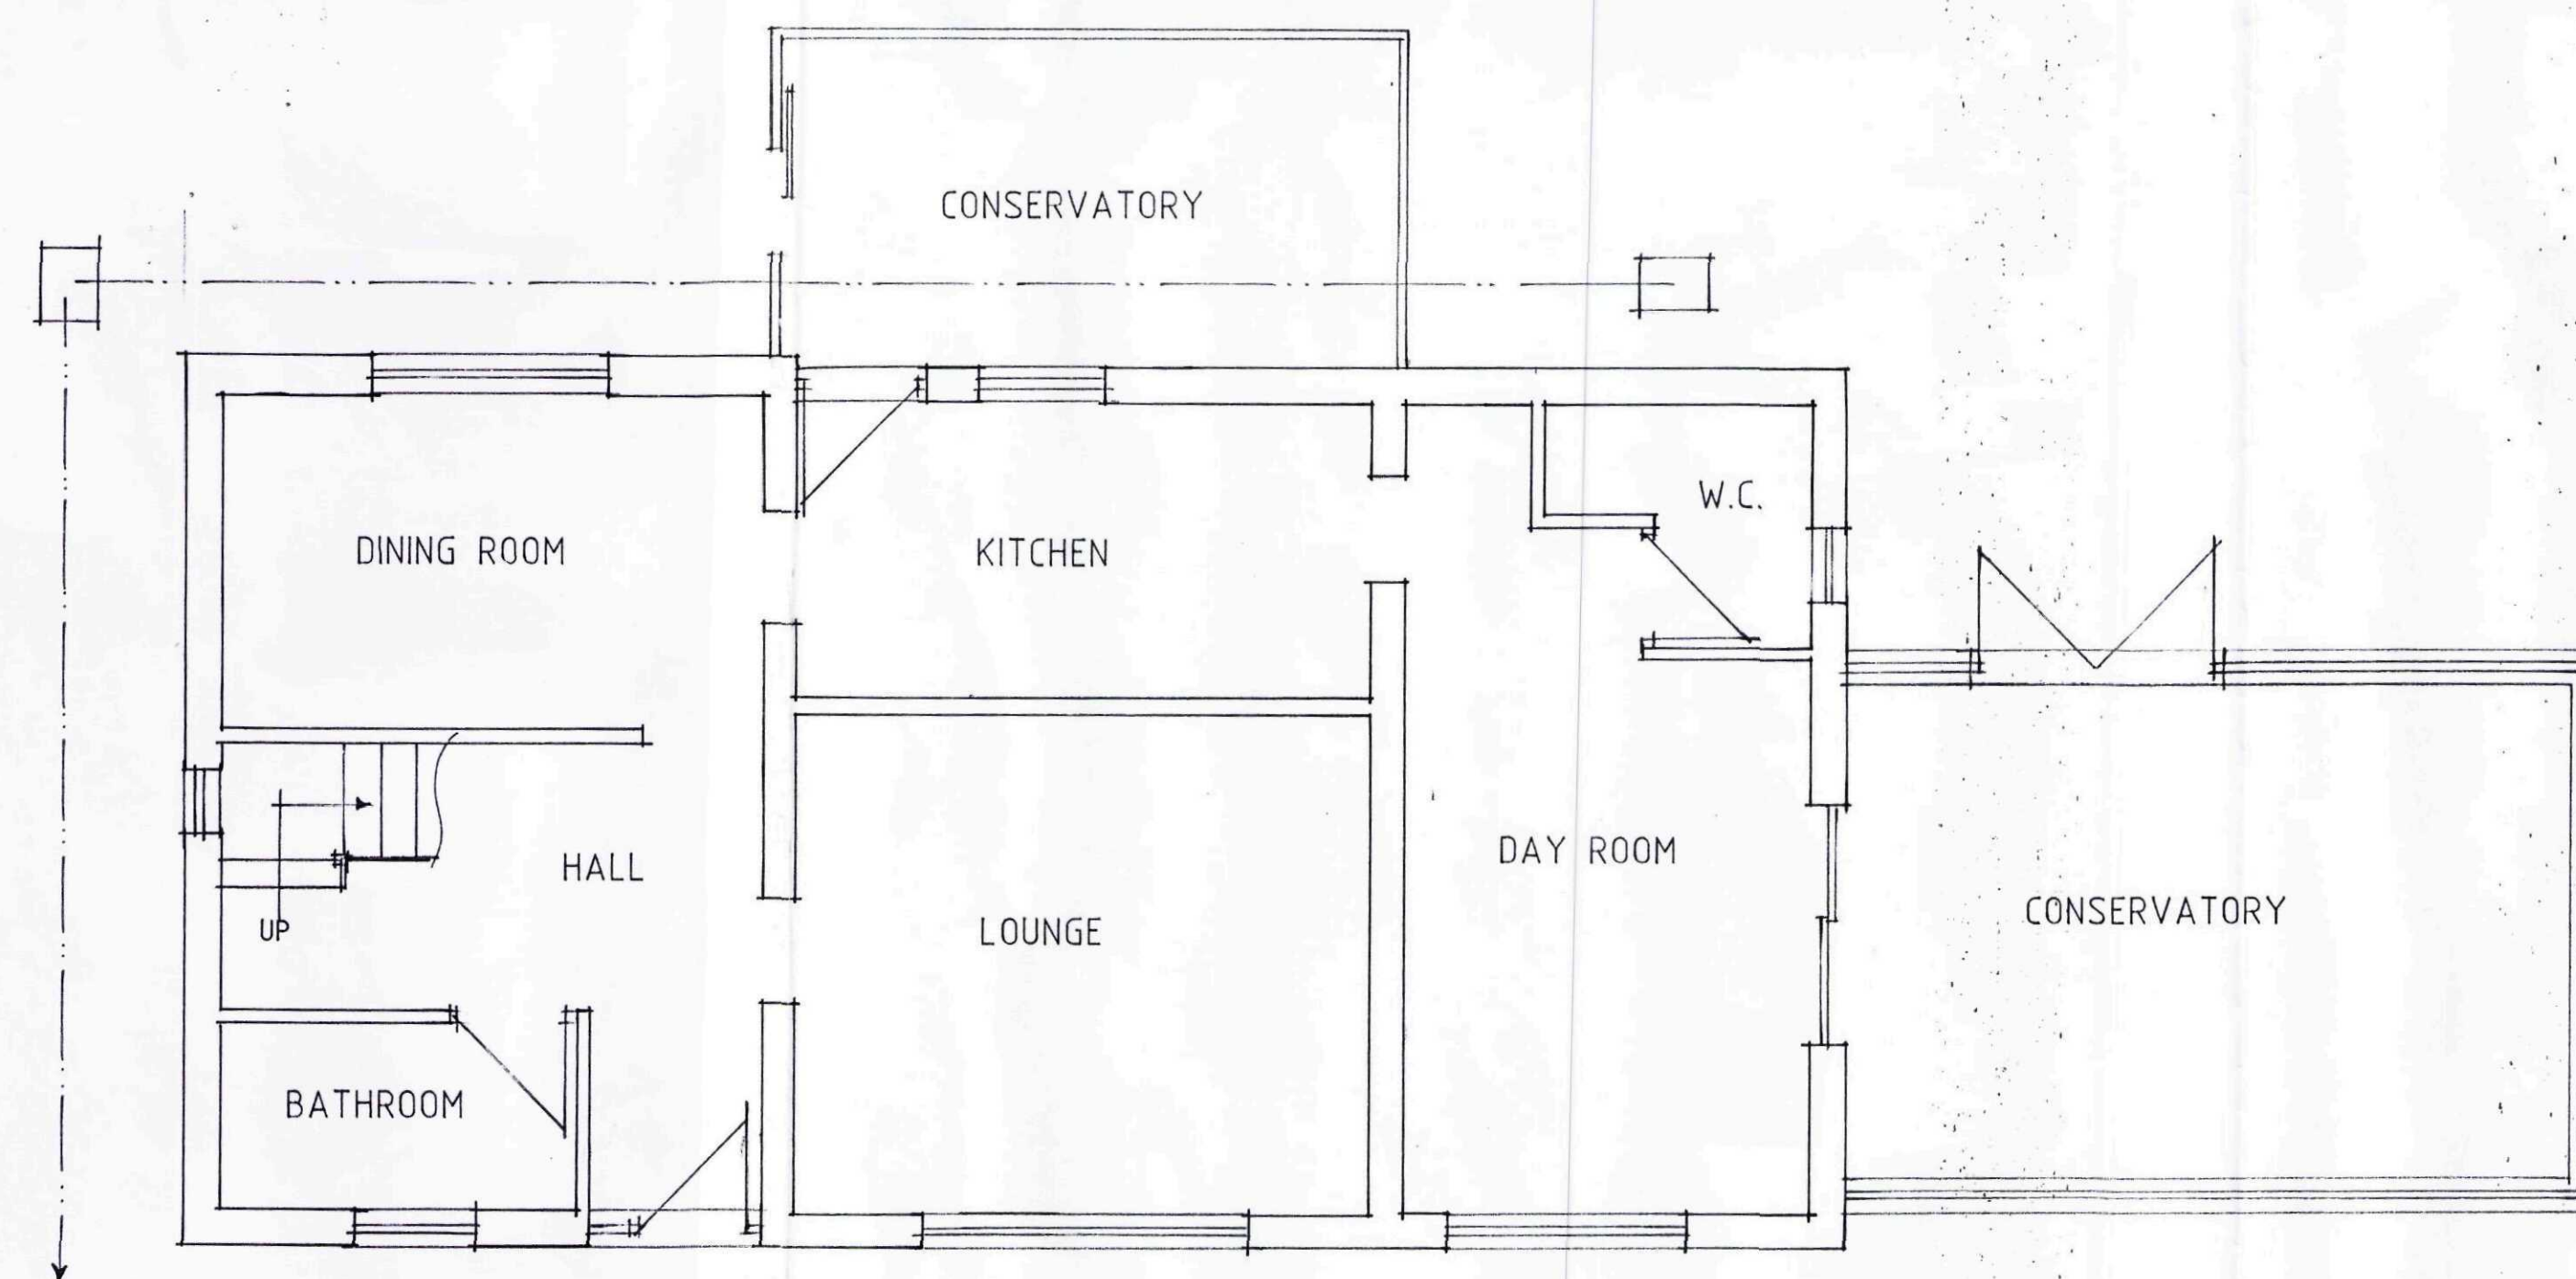

GROUND FLOOR PLAN



Status
DESIGN
CONSULTANTS IN ARCHITECTURE & PLANNING

PROPOSED EXTENSION AT
POPLAR COTTAGE, HOLBEACH
DROVE FOR

MR. & MRS. S. RUTLAND.

PLAN AS EXISTING

1:50 1:100 SD11-010/1
MARCH-11 B.GILHAM.

