



Elevation 01 - Front
1 : 100



Elevation 02 - Right
1 : 100

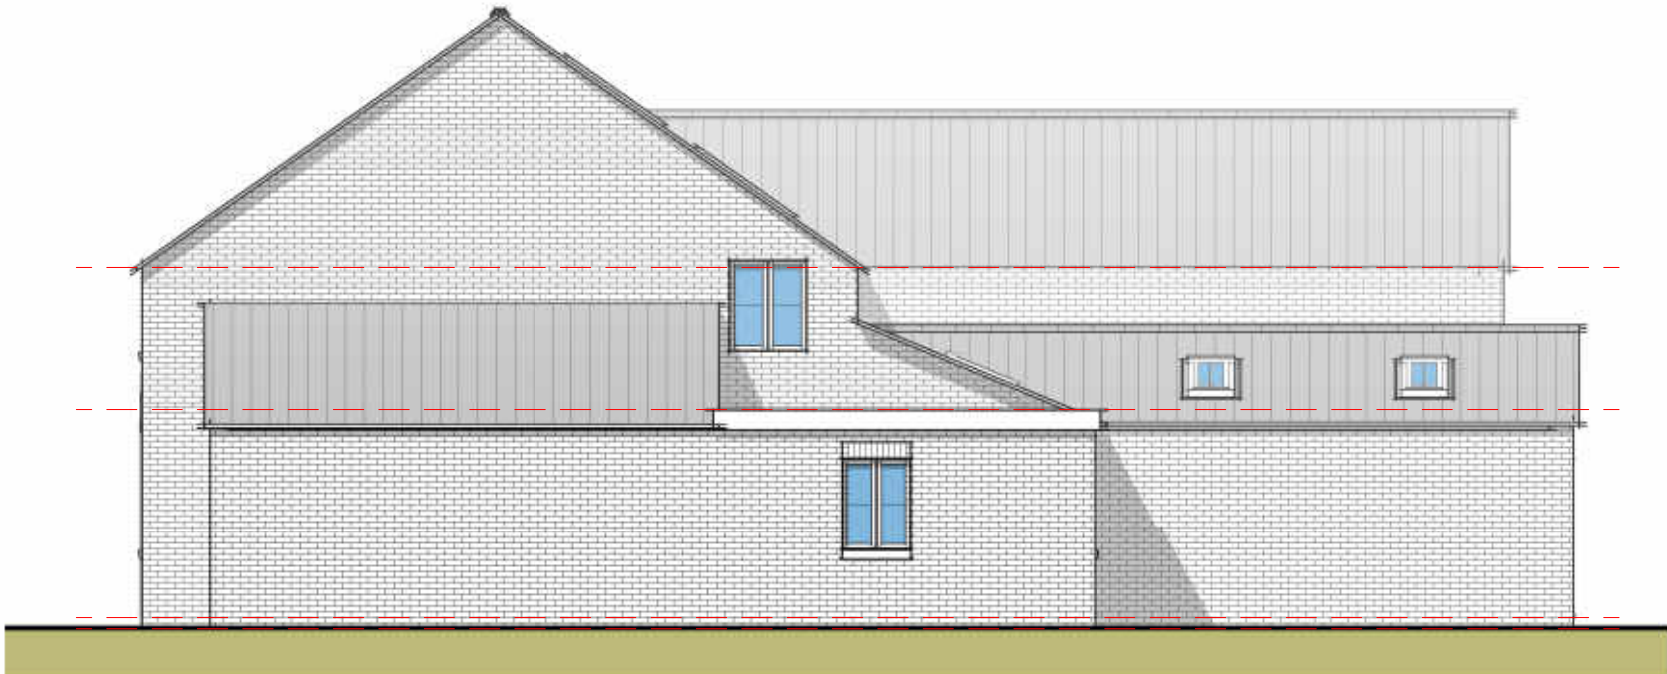

Elevation 03 - Rear
1 : 100

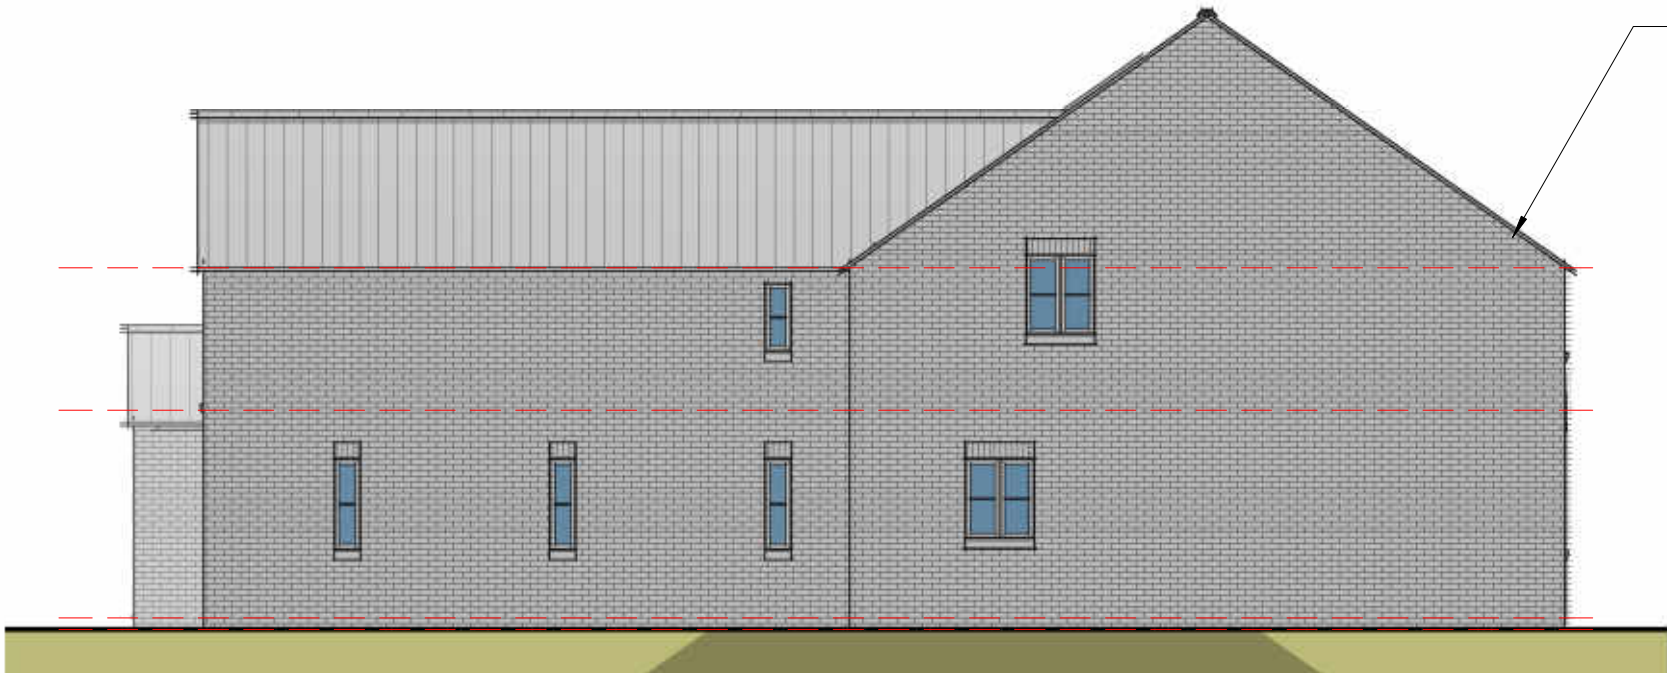

Elevation 04 - Left
1 : 100



Example of Feature Dental work and corbelling to clients requirements



- EXTERNAL MATERIALS SCHEDULE:
- Facing Brickwork to be Old Farmhouse style Multi red
 - Roof Covering - Marley Concrete Plain Roof Tile : Antique Brown
 - Matching brick soldier course above the windows
 - Matching "brick on edge" and a creasing tile below the windows.
 - Black Plastic Rainwater Goods
 - Windows will be UPVC wood effect in a mushroom colour.
 - Timber Oak doors & uPVC Wood effect barn style doors
 - Bifold doors to be aluminium