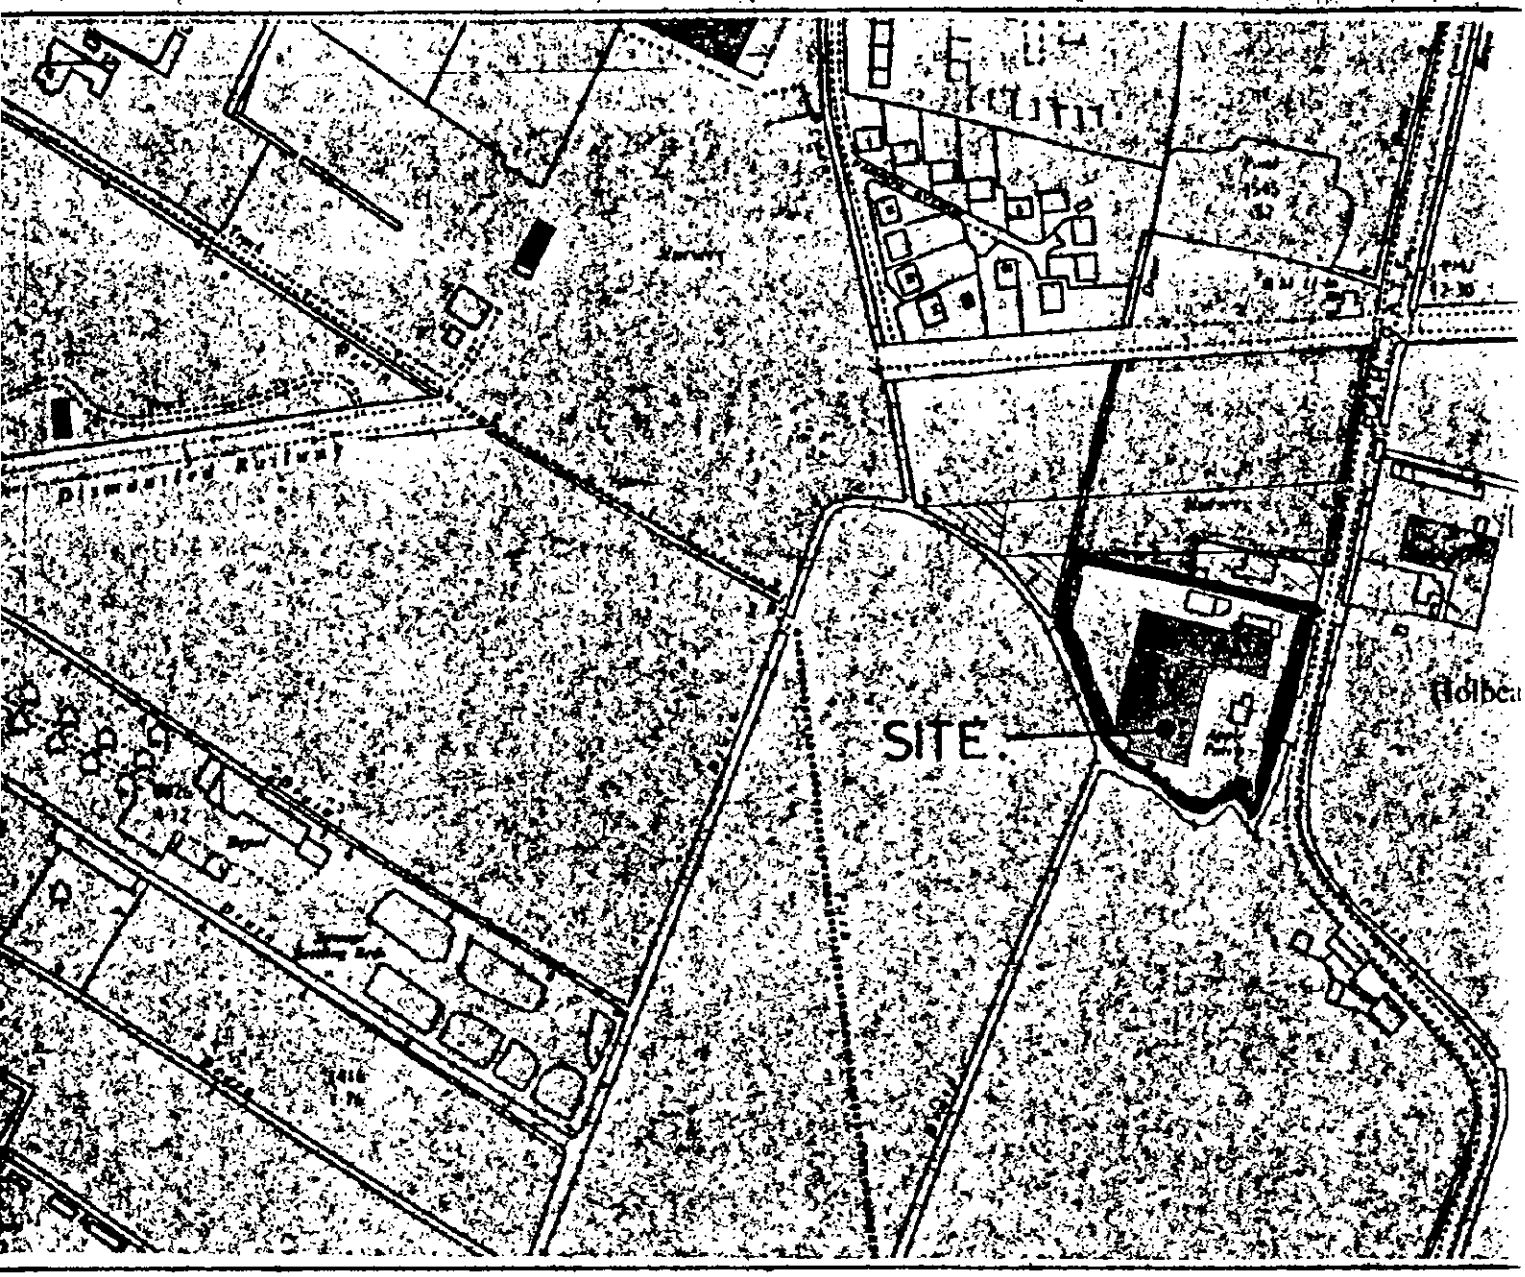


LOCATION PLAN.

SCALE : 1/2500.