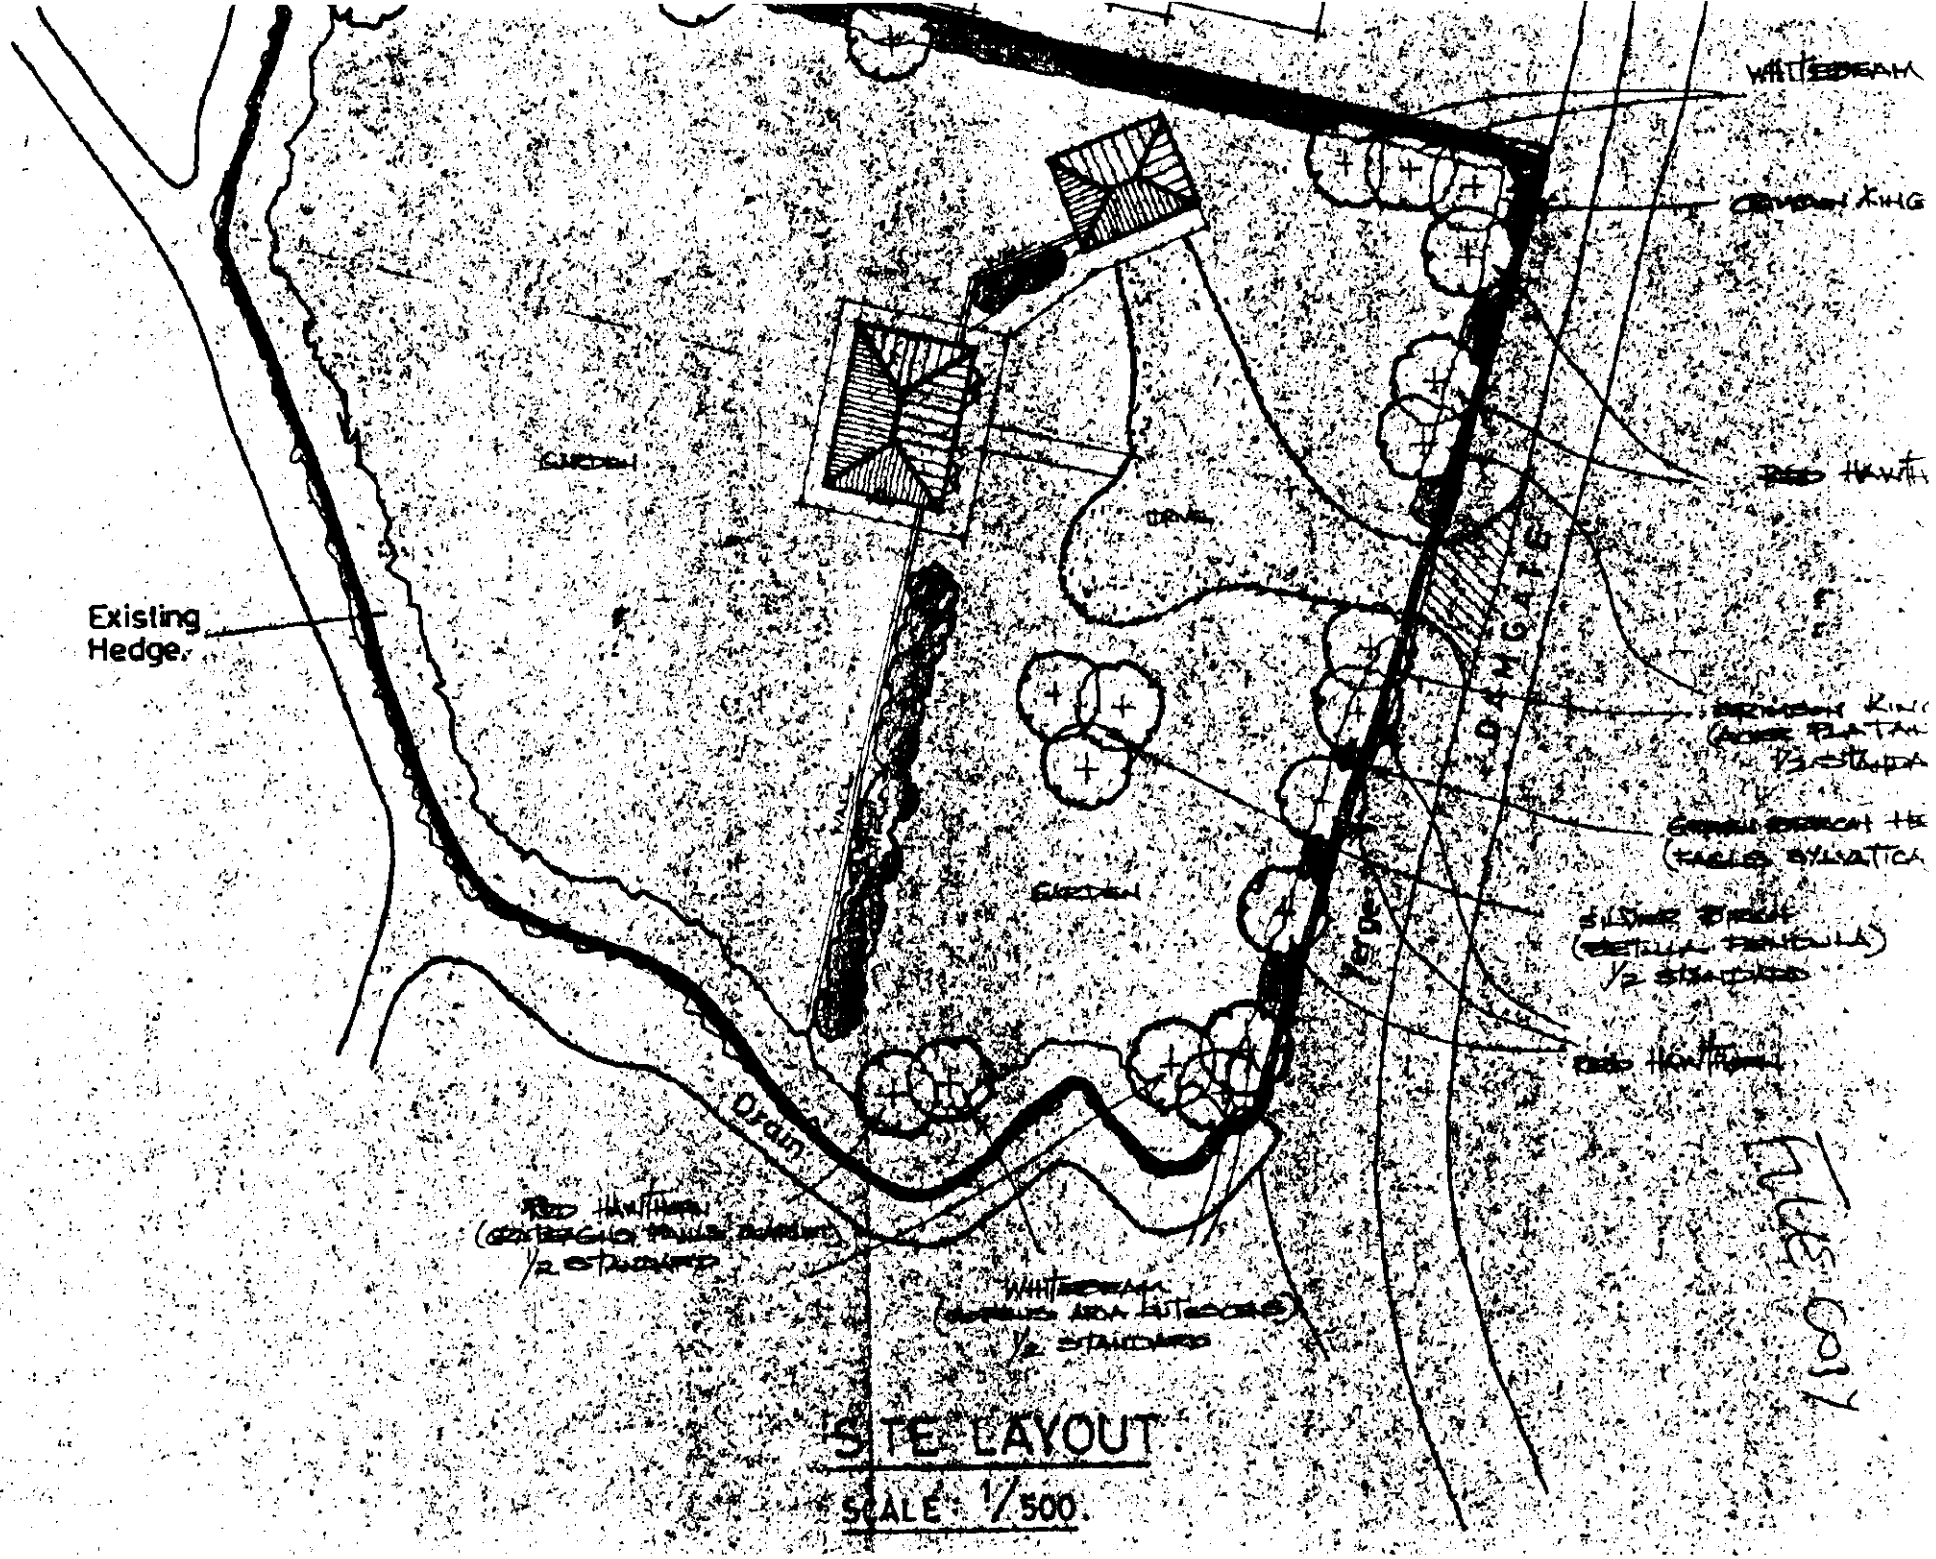

Existing Hedge
Drain
Garden
Garden
Drain
Garage
SITE LAYOUT
SCALE 1/500