




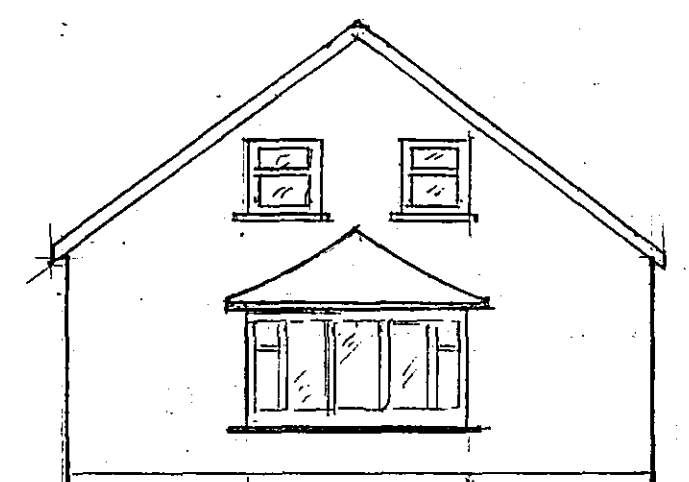


SOUTH ELEVATION

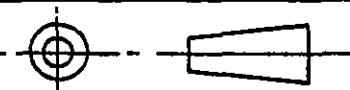


NORTH ELEVATION

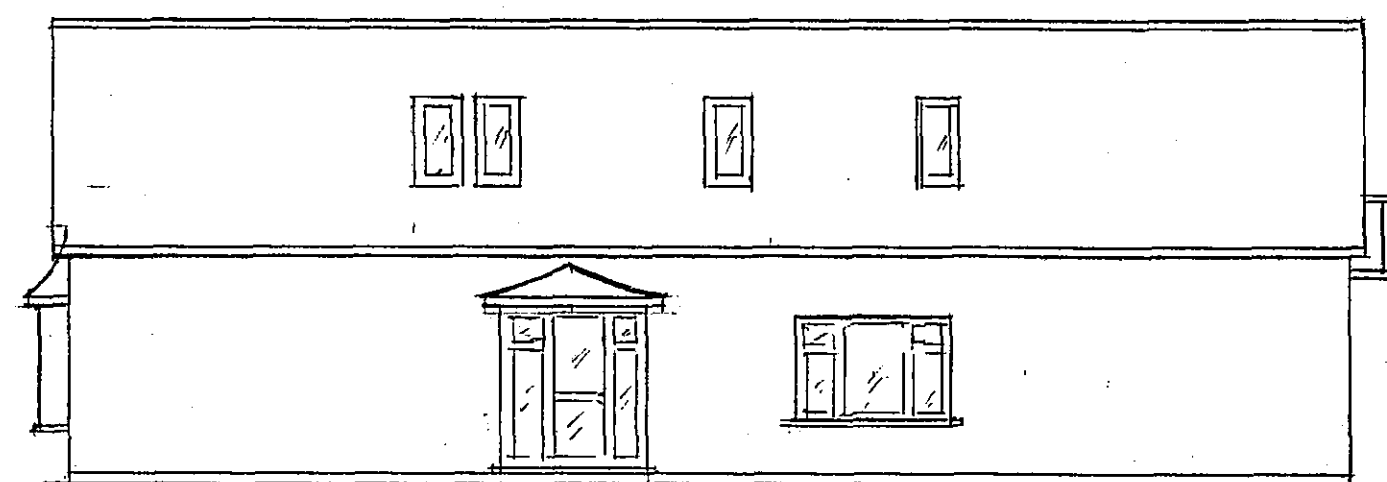


EAST ELEVATION

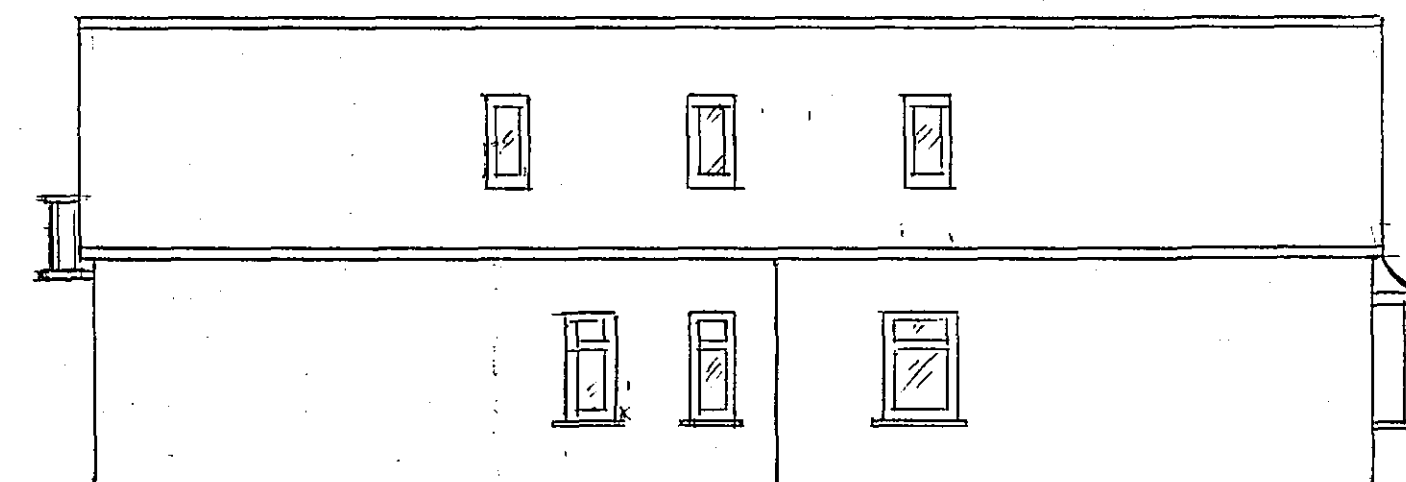


WEST ELEVATION

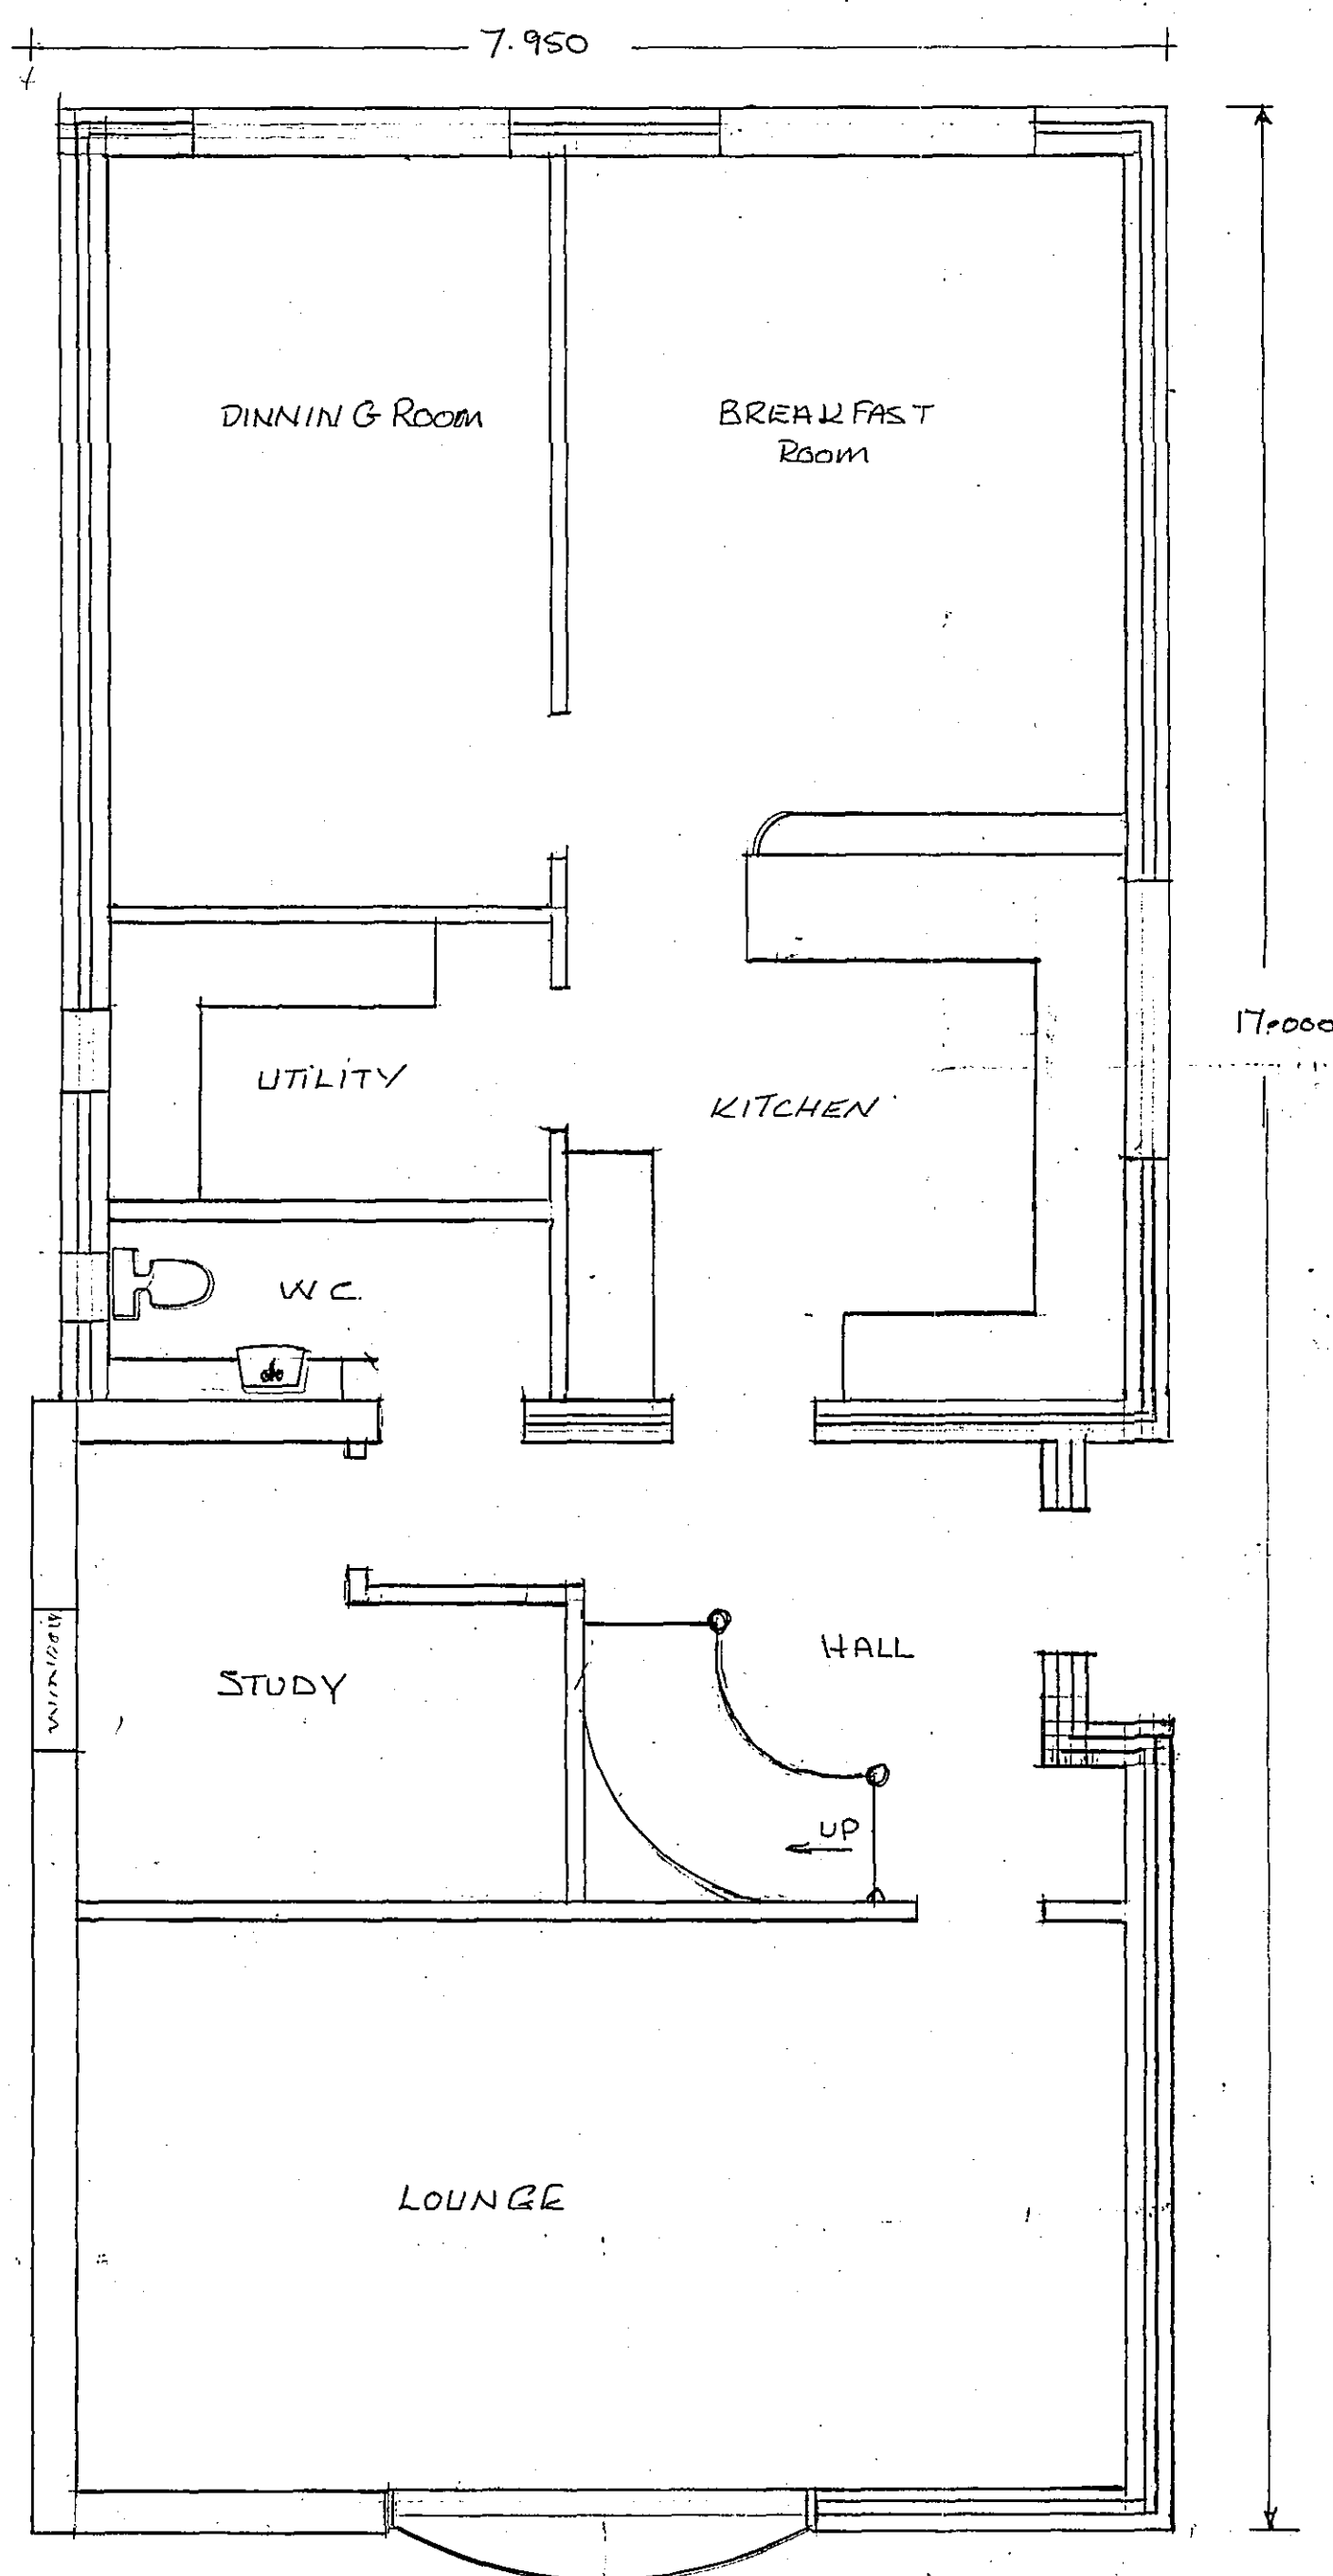


GROUND FLOOR PLAN

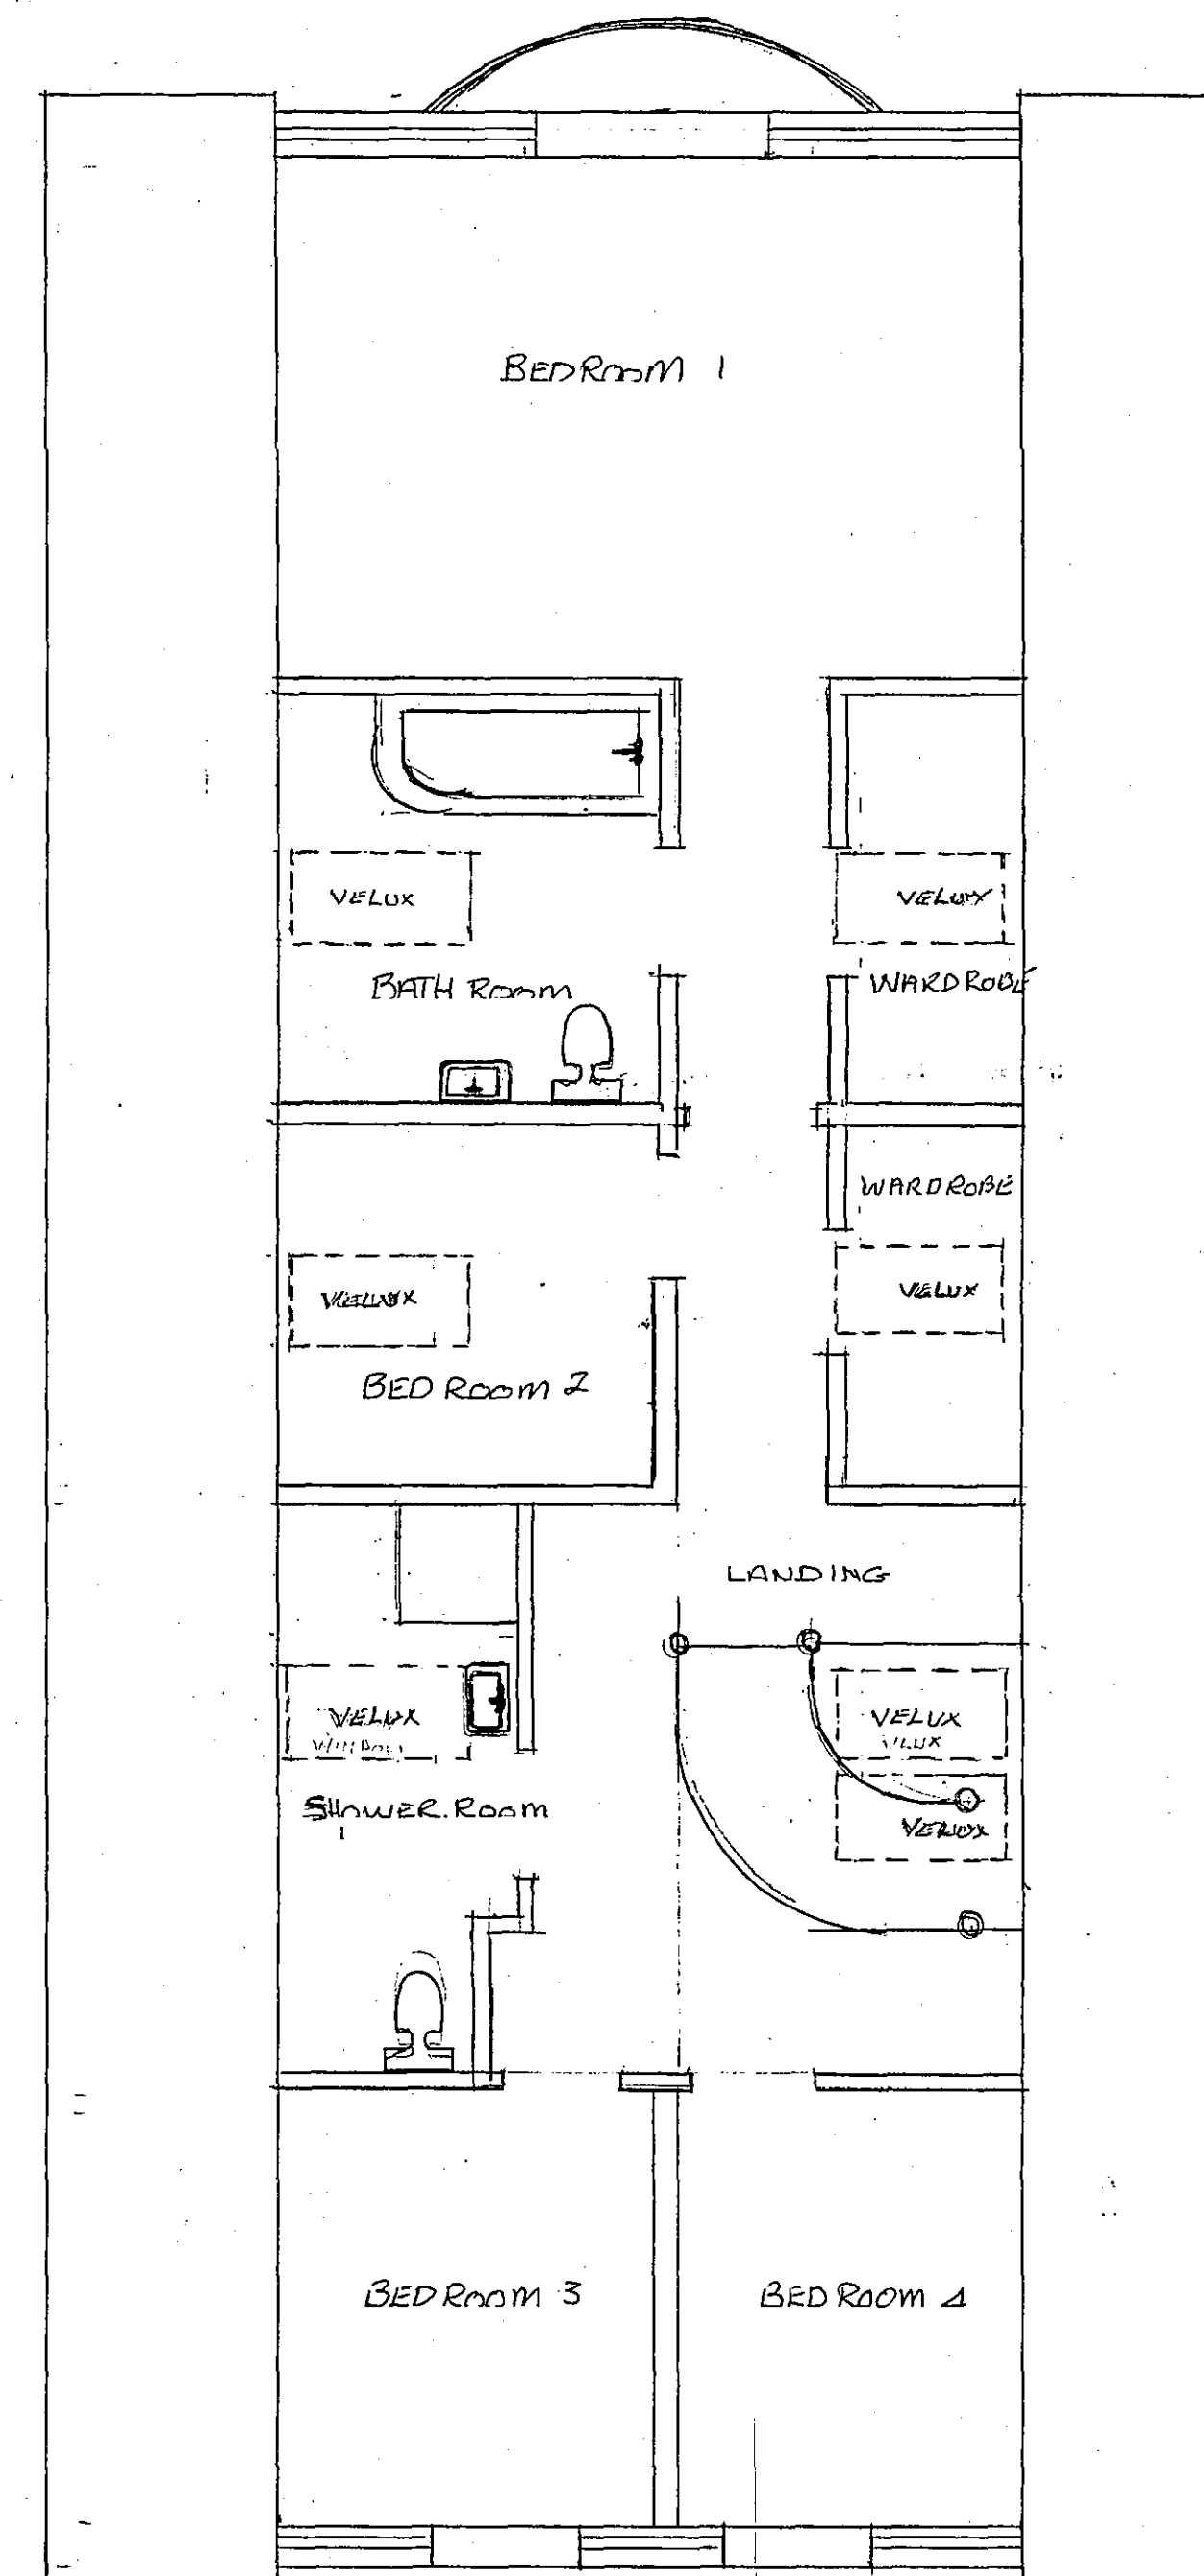

FIRST FLOOR PLAN

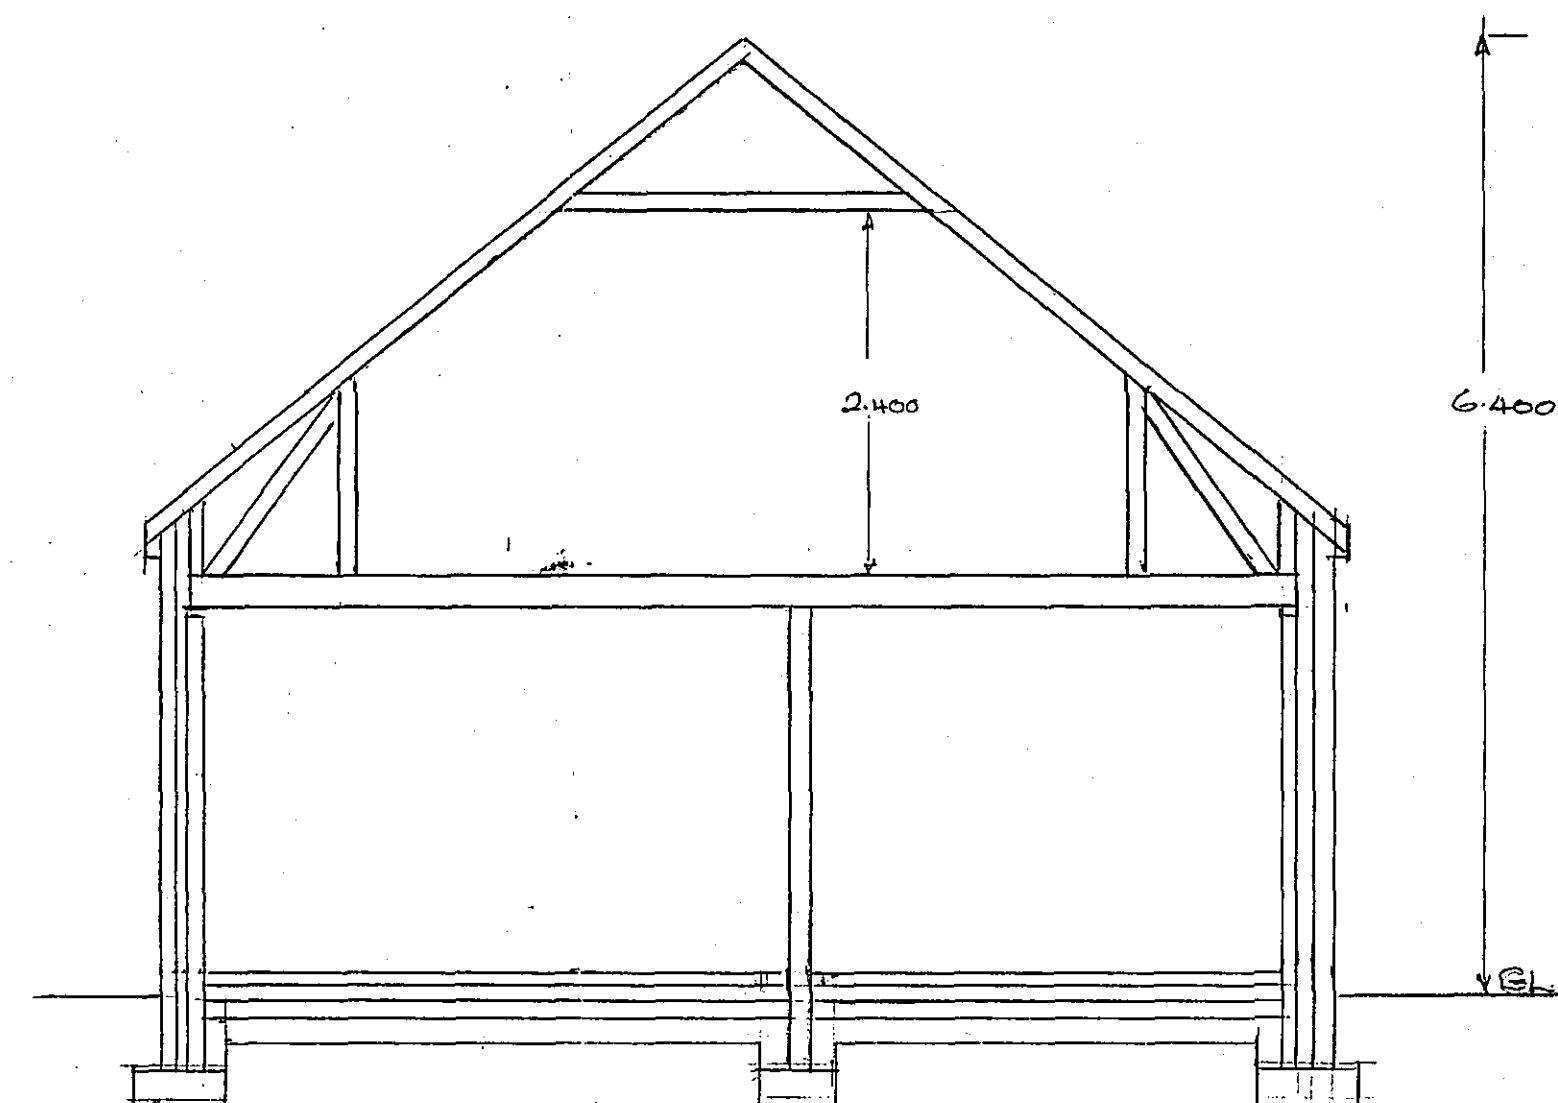

SECTION PROPOSED

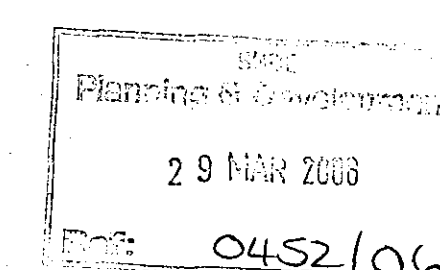

TERRY MILSON Building Contractor 07830 113961
CLIENT - Mr A Robinson
PROJECT - Proposed Extension + Alterations
At 60 Hallgate
Holbeach
Spalding
Lincoln
SCALE 1 to 50 — 1 to 100
DRAWING 10-3-06
DRAWING 2/2