
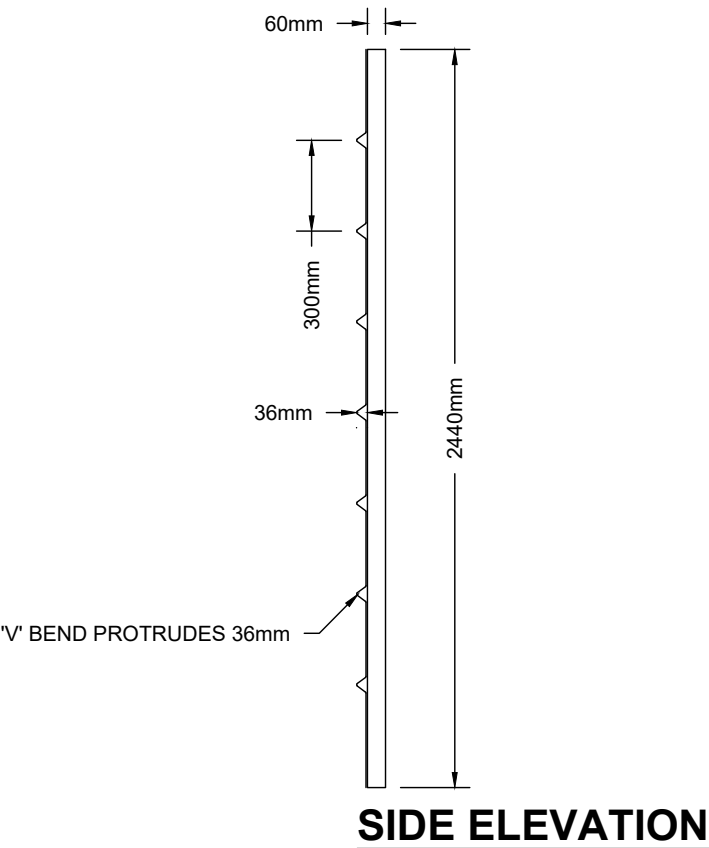


LEGEND

1. DETAILS SHOWN HAVE BEEN BASED UPON MANUFACTURER SPECIFICATIONS AND DIMENSIONS.

2. ALL DIMENSIONS ARE IN MILLIMETERS.

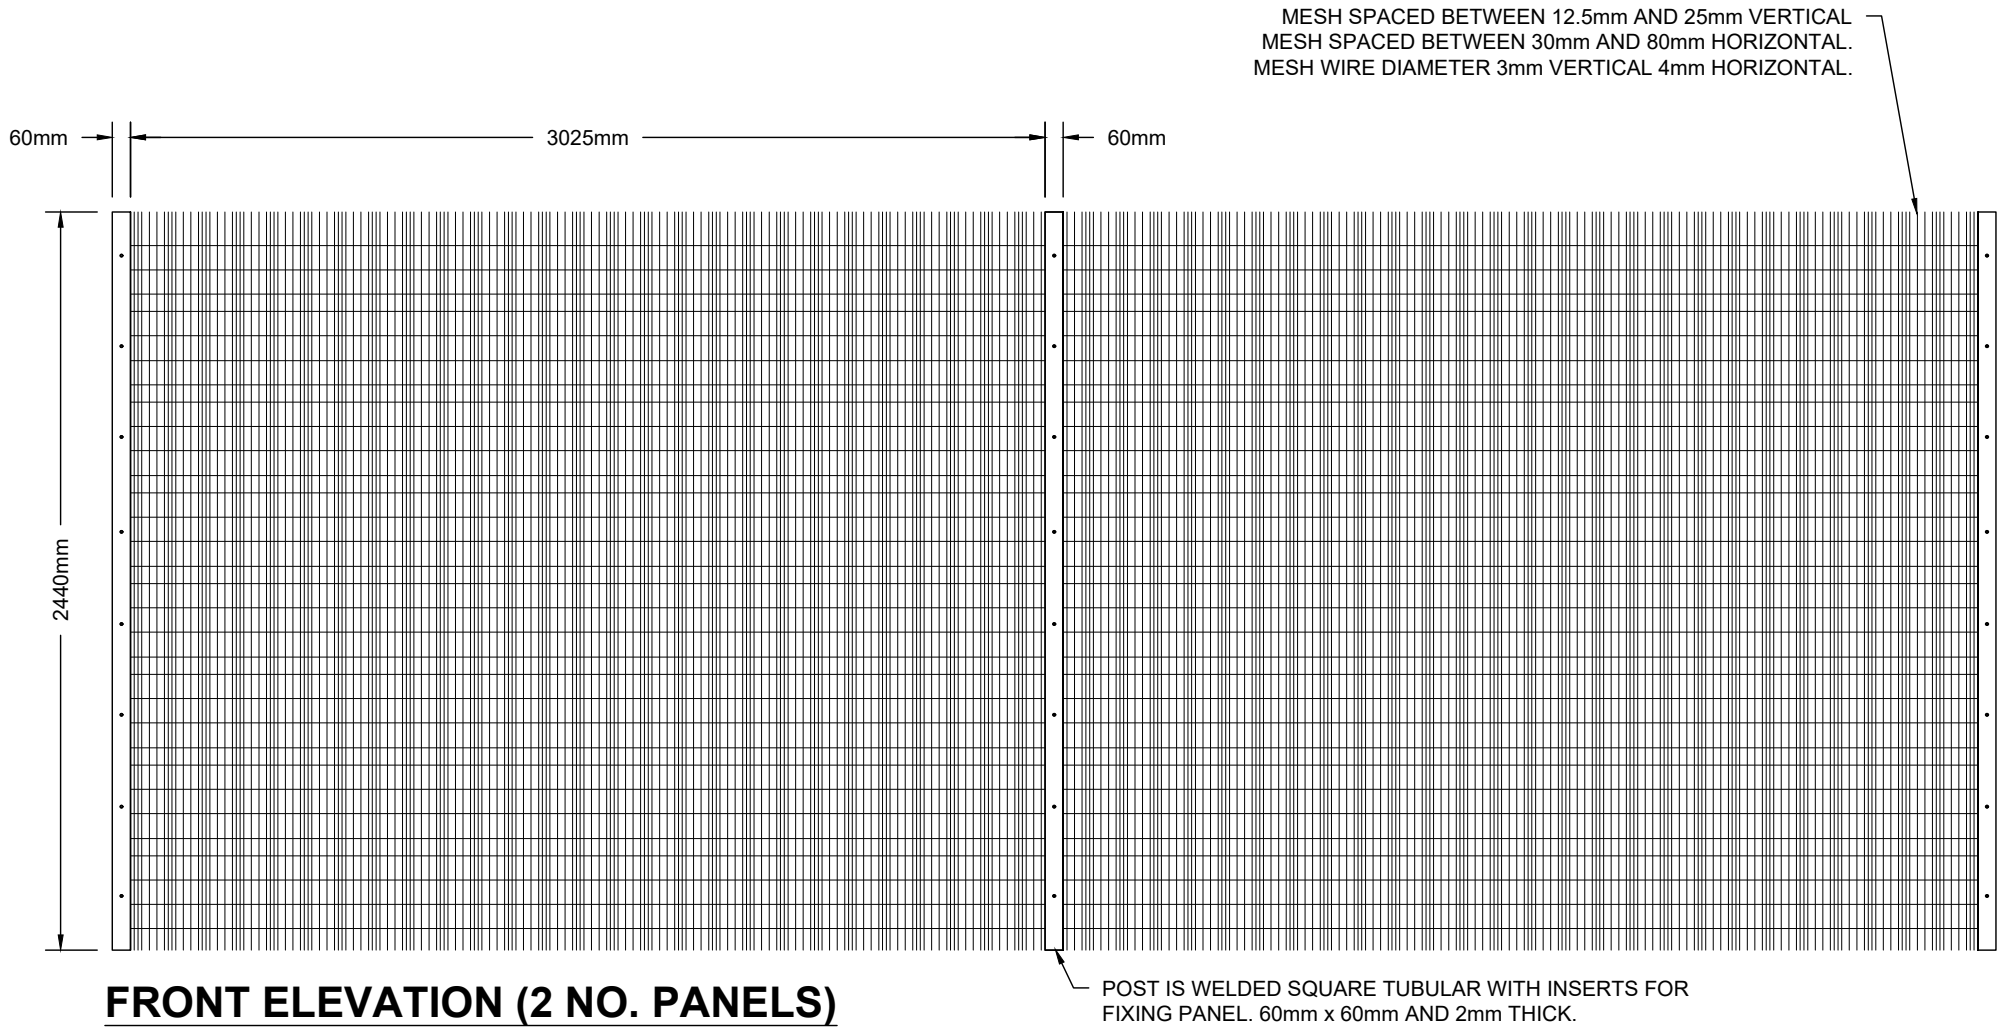

BATTERY
BOX

AMP Clean Energy
1 Dover Street
London
W1S 4LD

200kW / 800kWh
MICRO ENERGY STORAGE UNIT

BATTERY BOX
Plan depicting 2.4m high Paladin Fencing

PALADIN FENCE ELEVATIONS

PLAN 6

ScaleAS SHOWN