

Sibley, Sally

From: kris.baxter.studio11@gmail.com on behalf of Kris Baxter
<kris.baxter@studio11architecture.co.uk>
Sent: 28 May 2015 14:00
To: _planningadvice
Subject: H09-0454-15 Residential development of 43 dwellings
Attachments: Street Elevations Colour.pdf

Hi,

Please find attached Street Elevations/ Site Sections for the above project.

Thanks,

Kris Baxter
Managing Director

Studio 11 Architecture Ltd | Chartered Architectural Technologists

T: 01945 467339 | M: 07920 023886 | E: kris.baxter@studio11architecture.co.uk | W: www.studio11architecture.co.uk

Registered in England No.: 6498289. Registered Office: 11 Huntingdon Close, Holbeach, Lincolnshire. PE12 7QZ


 Please consider the environment before printing this email.




Plots 3 - 6 Site Section



Plots 32 - 35 Site Section

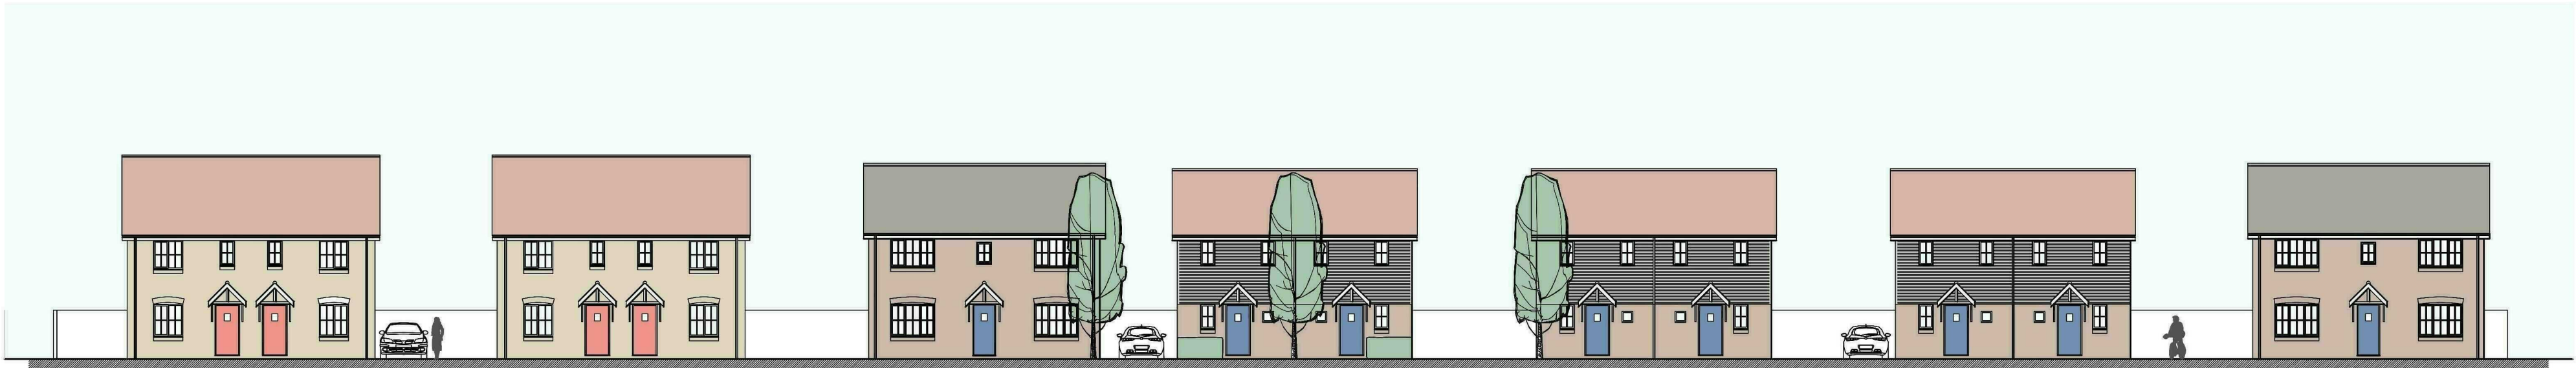

Plots 7 - 18 Street Elevation Looking North

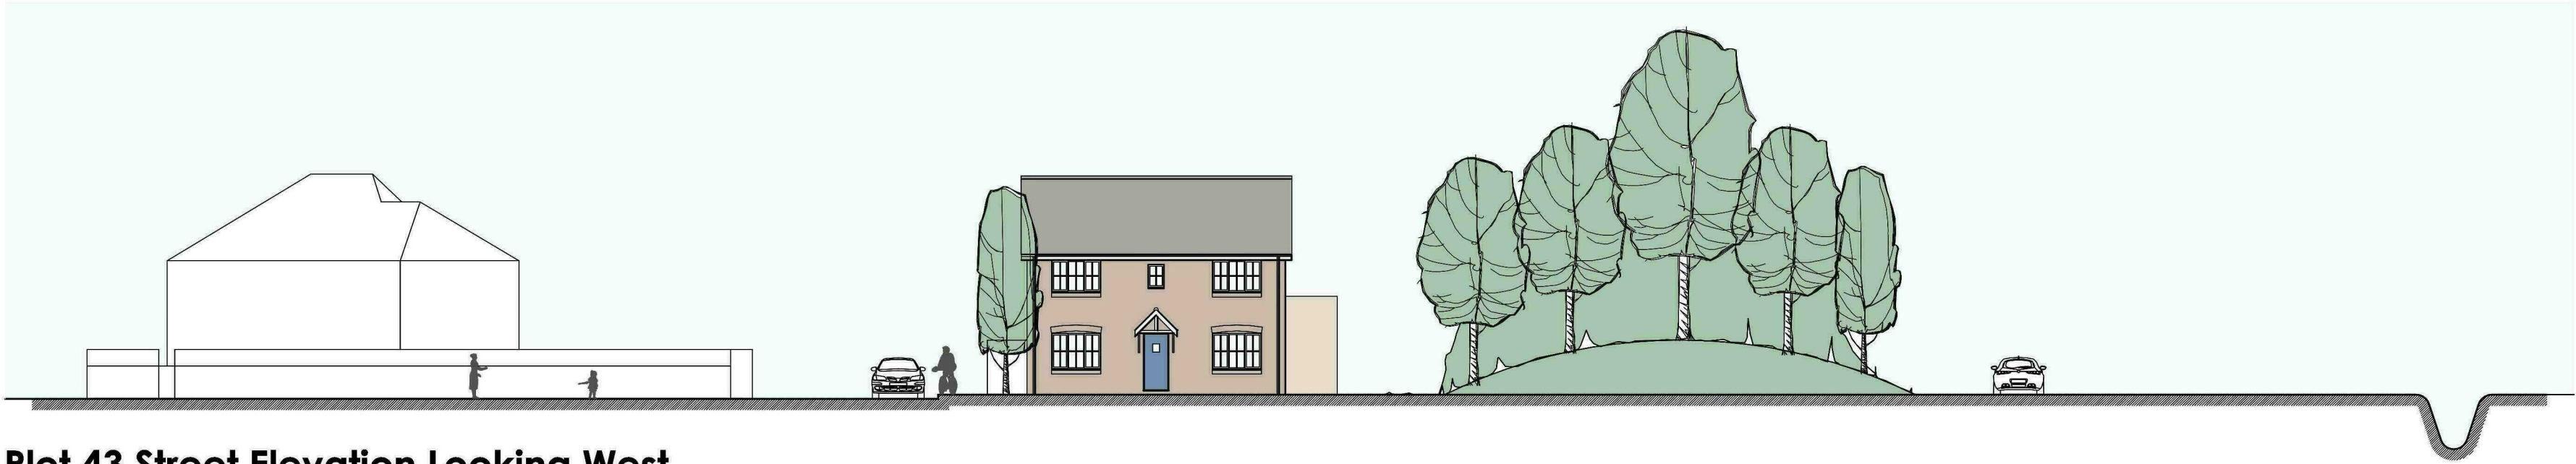

Plot 43 Street Elevation Looking West