
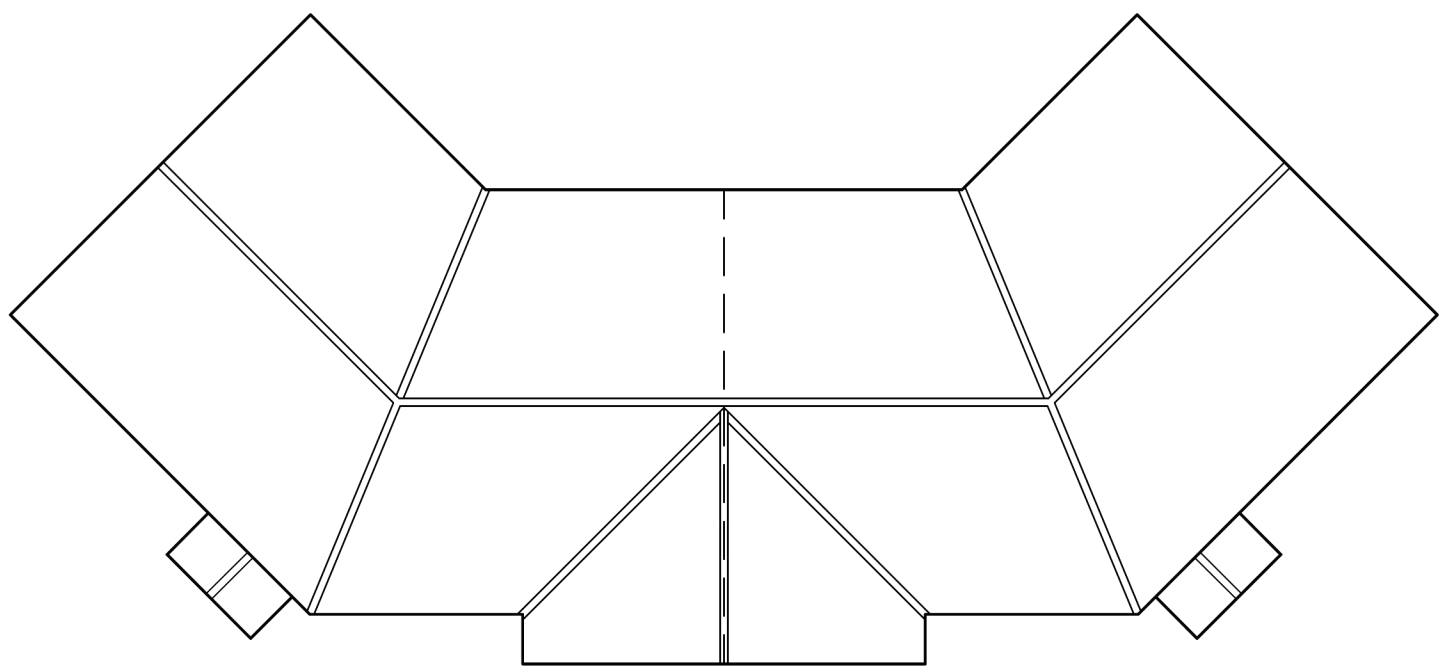
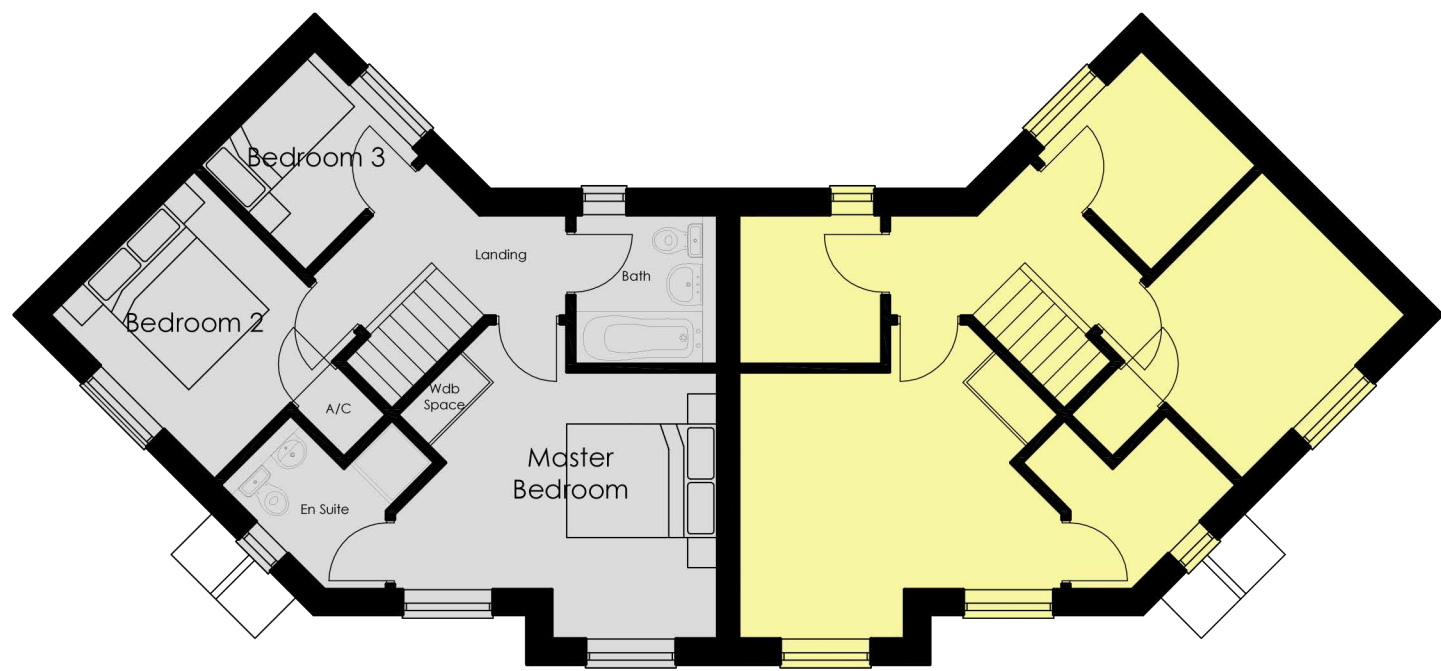
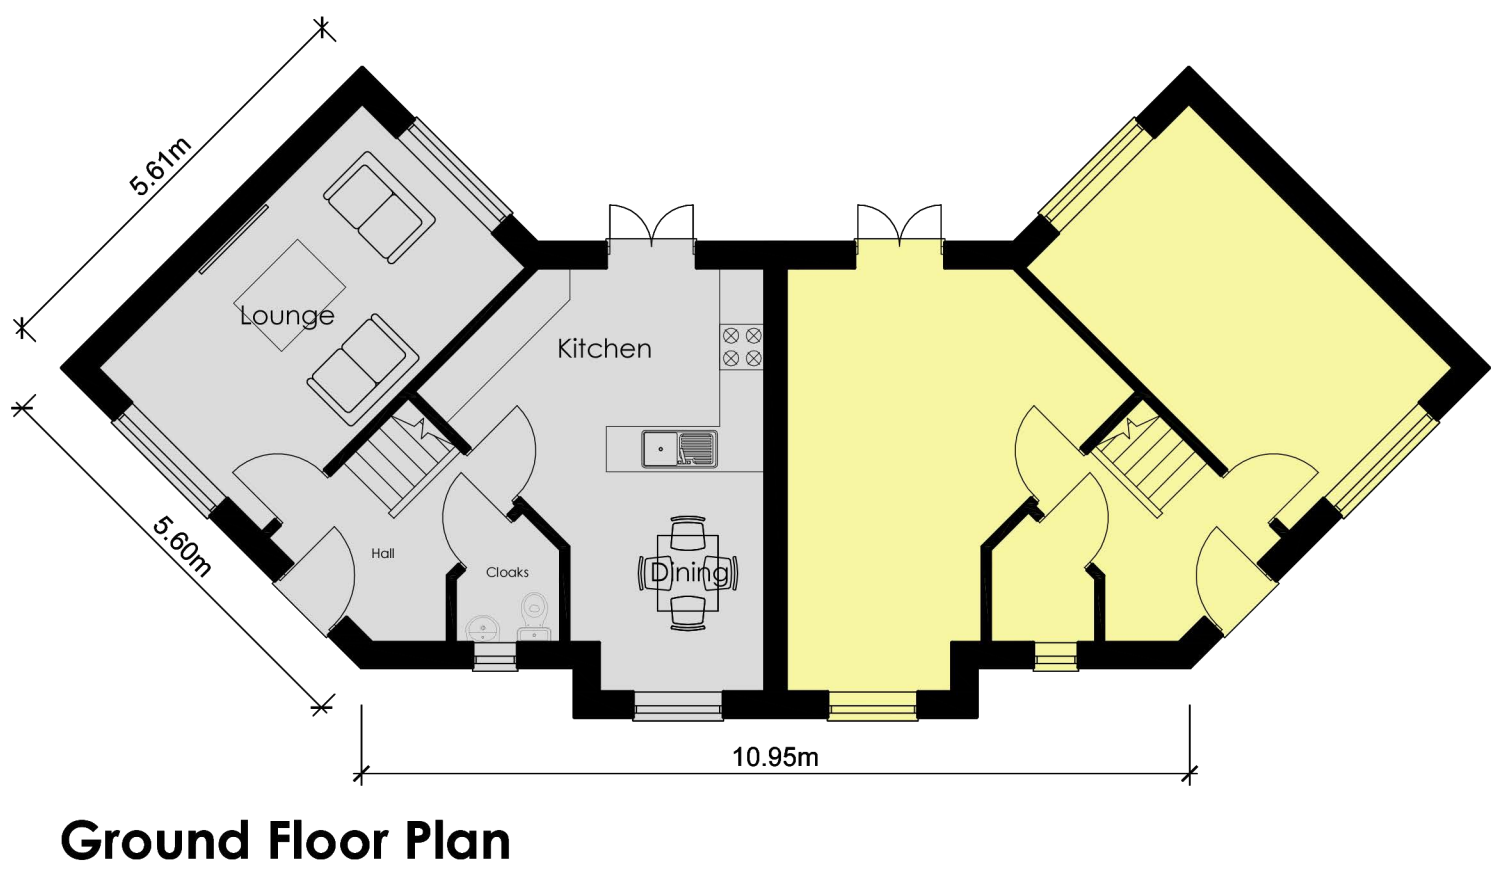


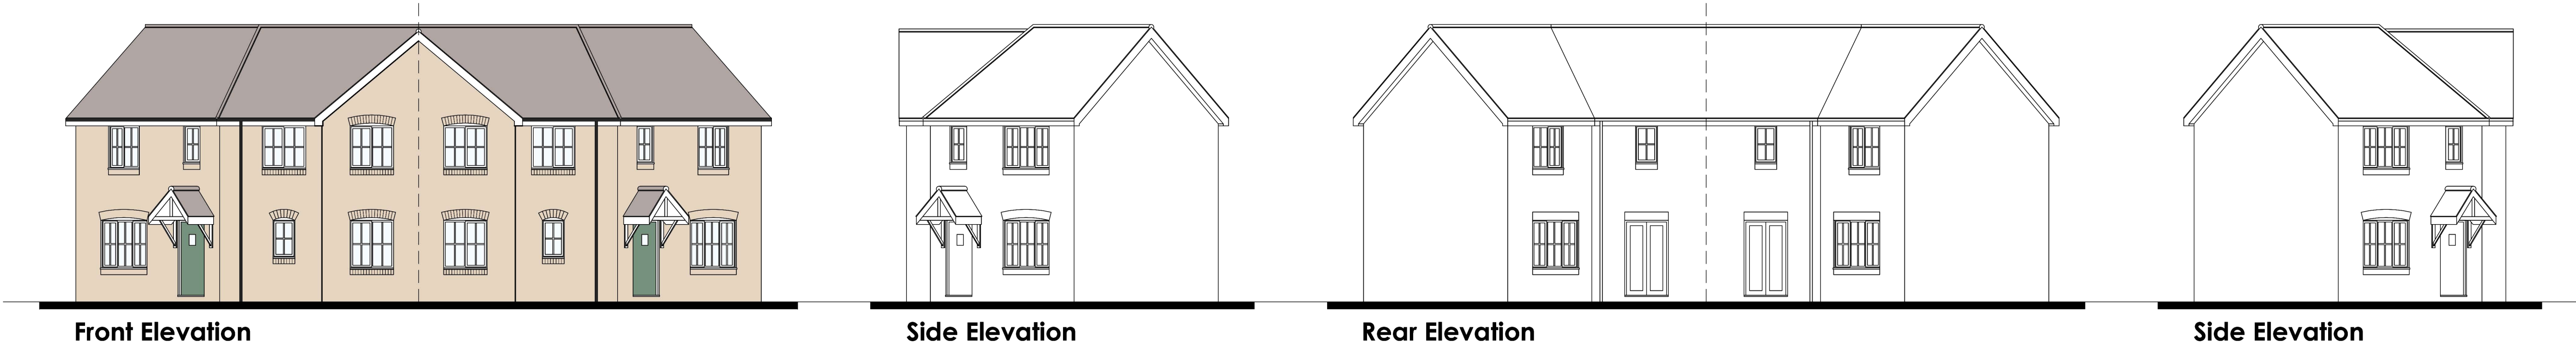

REVISION	DATE	DRAWN	DESCRIPTION
CLIENT	Benchmark Properties		
PROJECT	Proposed residential development at Low Lane, Holbeach		
DRAWING	K2S3B02-B Floor Plans & Elevations		
SCALE	1:100 @ A1	DRAWN CLH	DATE 31.10.2014