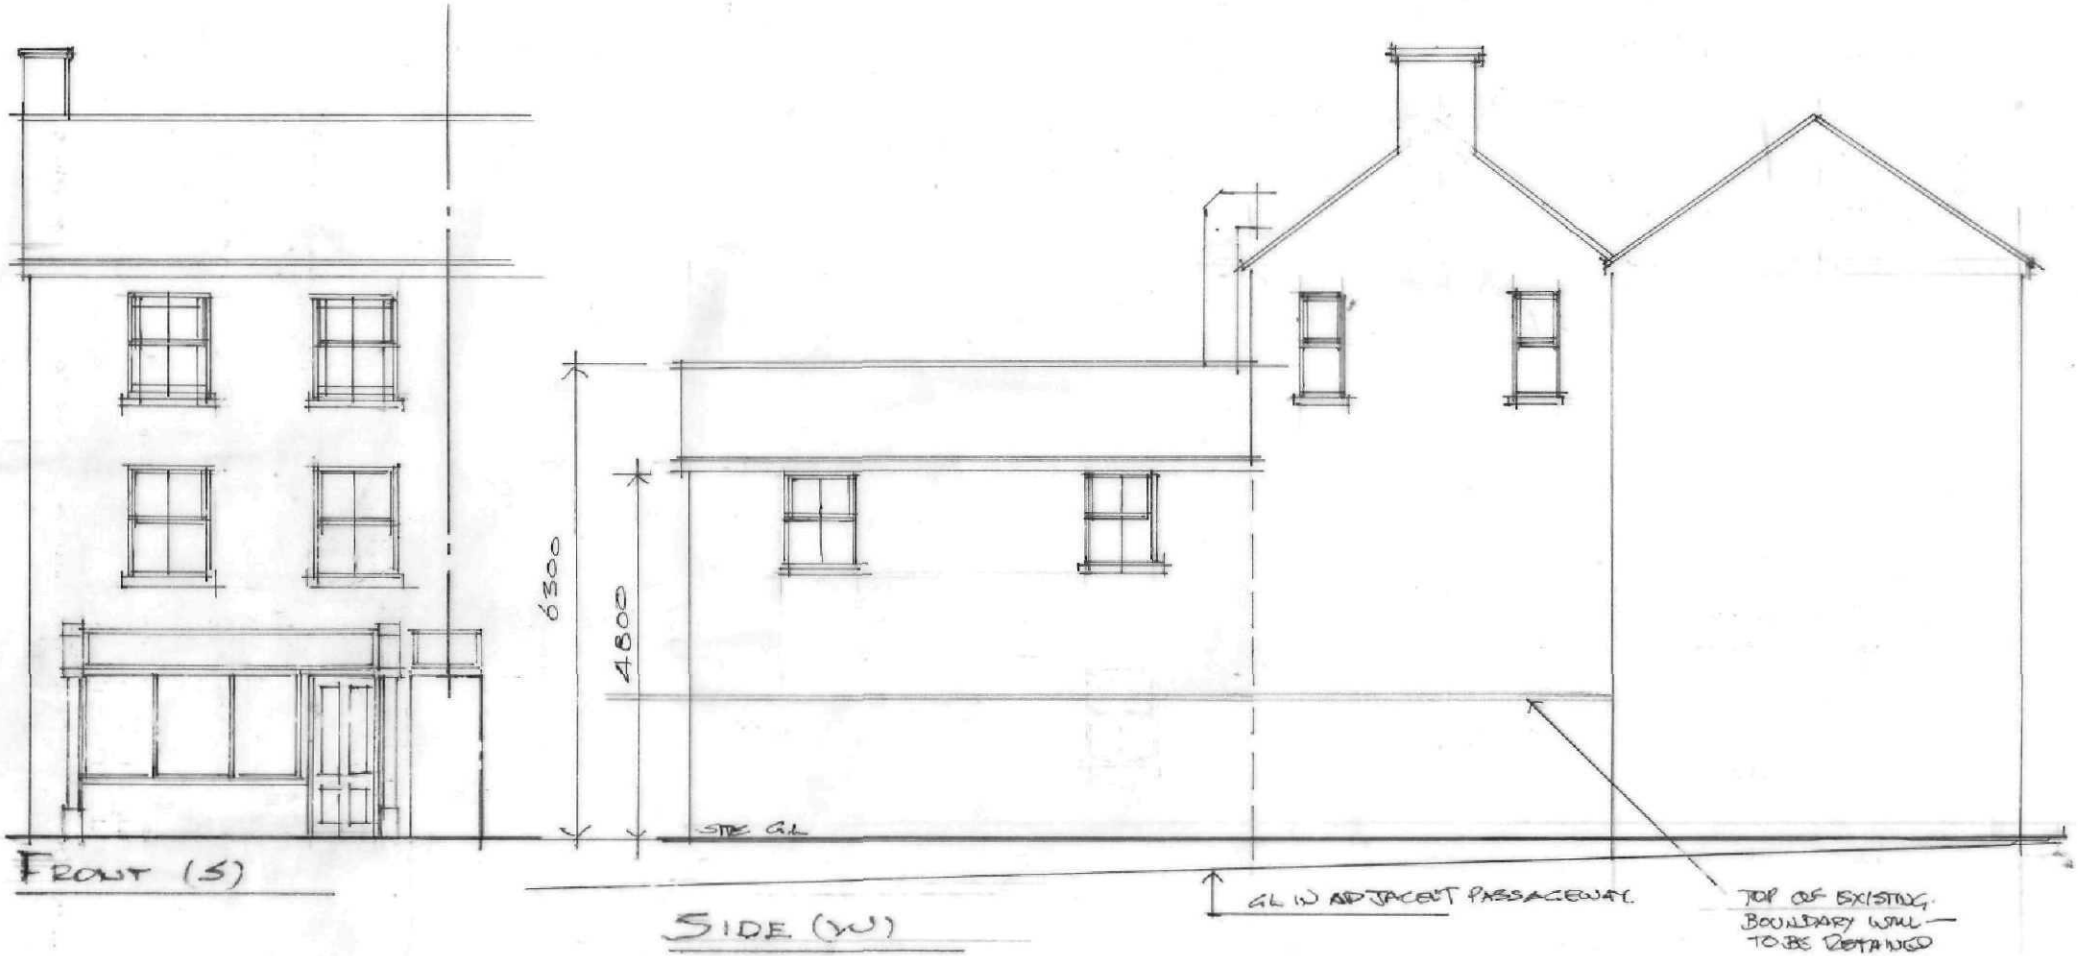


FRONT (S)

SIDE (W)

Proposed Extension & Alterations At 17 High Street, Holbeach

Elevations

Drg. No 5006 / 4 Date Feb 2015 Scale 1 : 100

B. Shemeld 264 Eastfield Rd Peterborough Cambs PE1 4BE Tel 01733 891771