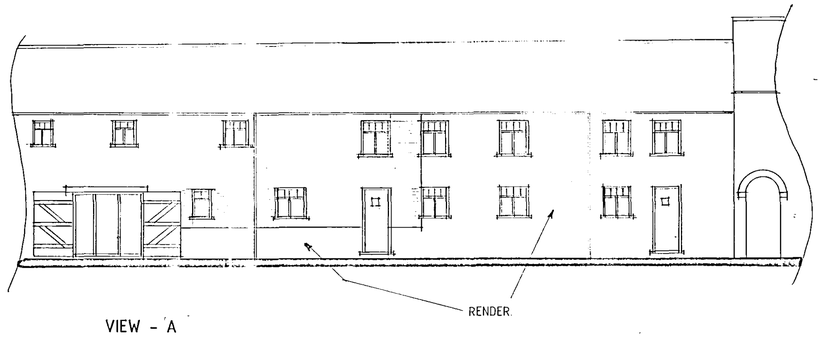

VIEW - A

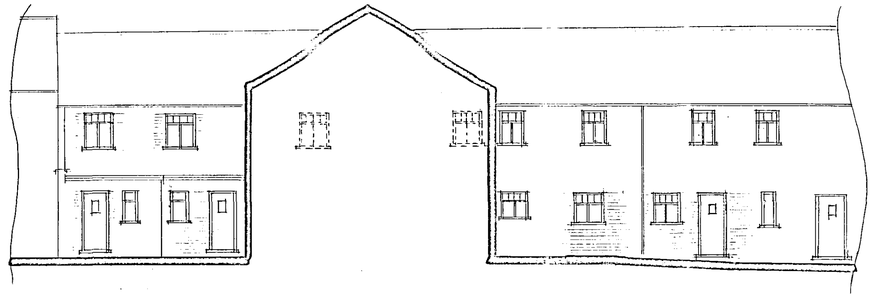

VIEW -B

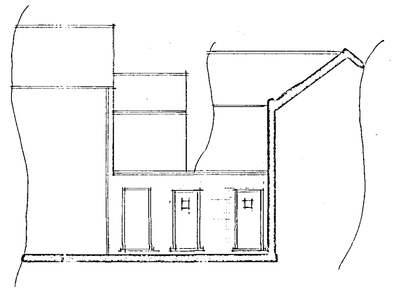

VIEW - C

ELEVATIONS AS PROPOSED

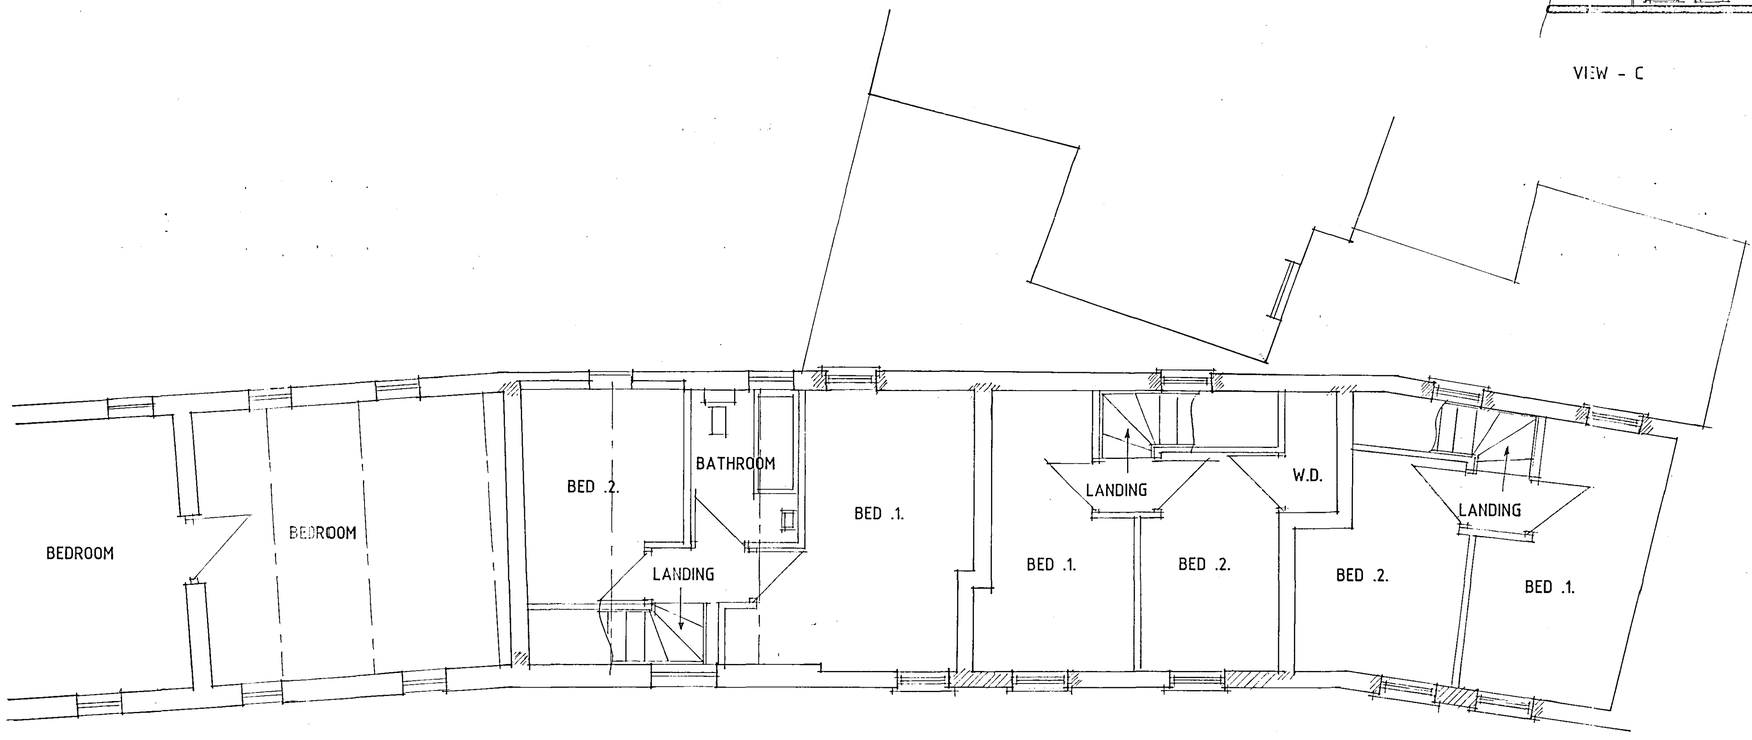

EXISTING | EXTENSION TO EXISTING | UNIT .1. | UNIT .2. | UNIT .3.

DRAFT

PROPOSED FIRST FLOOR PLAN

A - DESIGN ALTS - 7.11.06

Status

CONSULTANTS IN ARCHITECTURE & PLANNING

PROPOSED CONVERSION OF STORAGE AREAS TO RESIDENTIAL UNITS AT REAR OF 39-41 HIGH STREET, HOLBEACH FOR

EXTENSION & UNIT .1.
MR. & MRS. R. RICKERBY.

UNIT .2.
MR. & MRS. D. RICKERBY.

UNIT .3.
MR. & MRS. R. GOLDIE.

1:50 1:100 | SD06-069/2

OCT-06 | B.GILHAM.

2 Edinburgh Walk, Holbeach,
Spalding, Lincs PE12 7XP
Tel: 01406 424141 Fax: 01406 490702