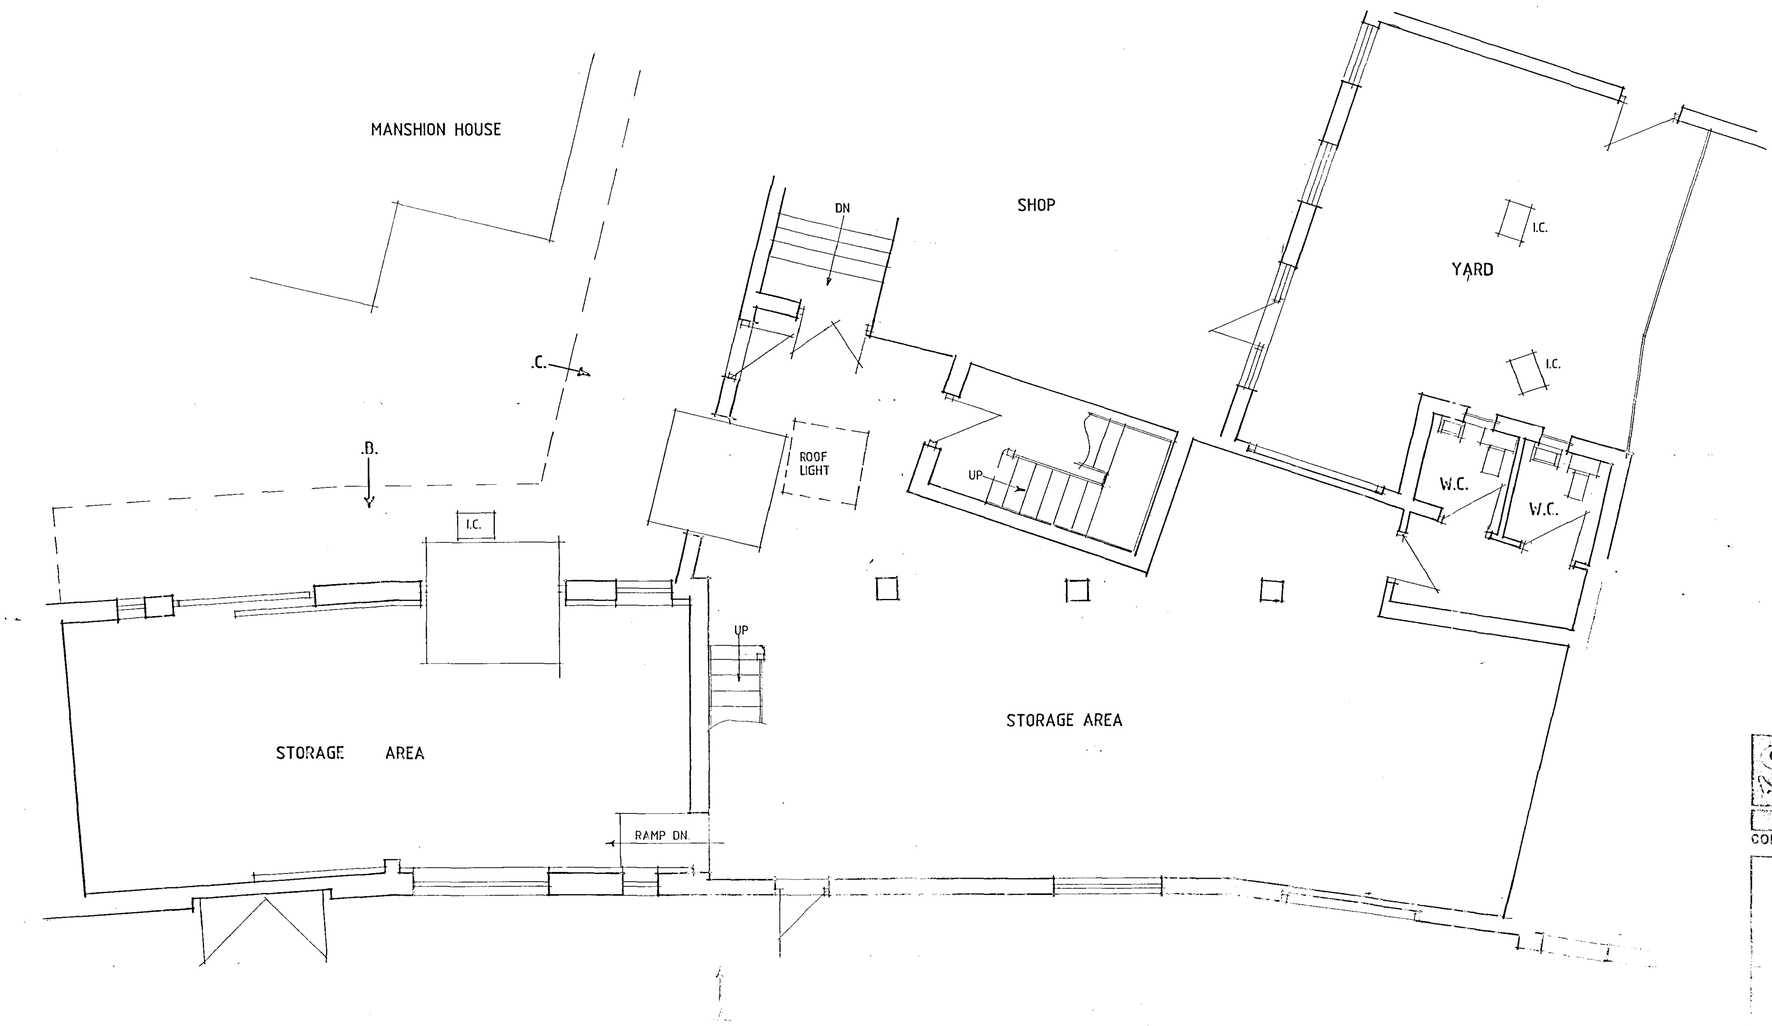

GROUND FLOOR PLAN

Planning & Development
- 8 APR 2005
DETERMINED
PLAN

Status
CONSULTANTS IN ARCHITECTURE & PLANNING

PROPOSED CONVERSION OF STORAGE AREAS TO RESIDENTIAL UNITS AT REAR OF 39-41 HIGH STREET, HOLBEACH FOR

K.J. & L.Y. KENT.

PLAN AS EXISTING

1:50	SD04-075/1
SEPT-04	B.GILHAM.

1 Edinburgh Walk, Holbeach,
Spalding, Lincs. PE12 7AP
Tel: 01406 424343 Fax: 01406 490702