

VIEW - A

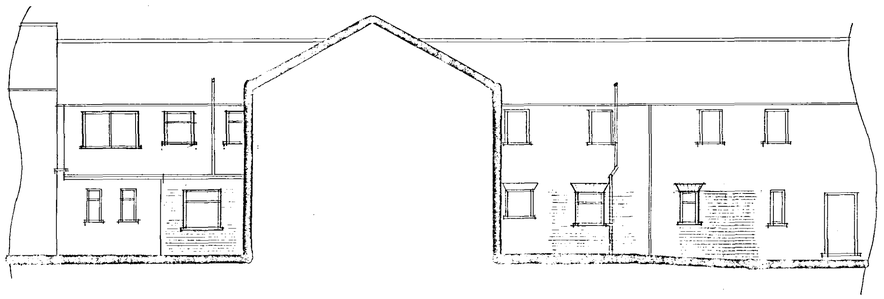

VIEW - B

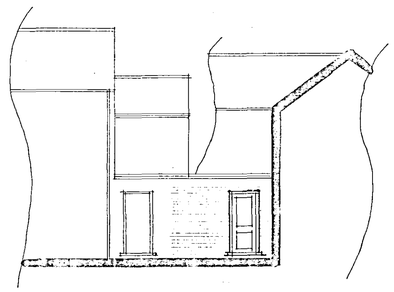

VIEW- C

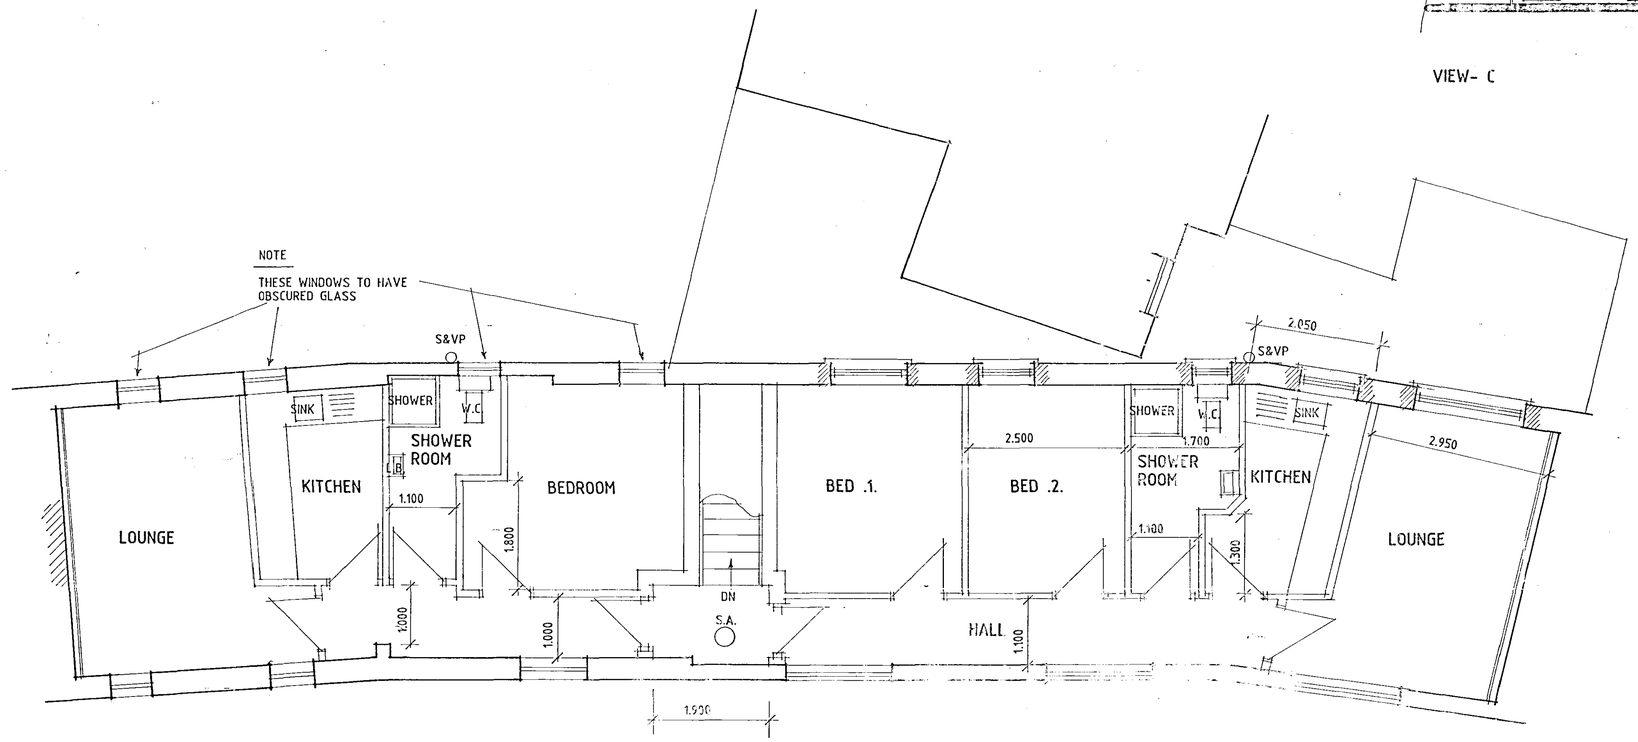

FIRST FLOOR PLAN

SHDC
Planning & Development
- 8 APR 2005
Ref: 0473/05
SUPERC

C - DESIGN ALTS - 5.4.04
B - B.R. ALTS - 13.1.05
A - DETAILS ADDED - 26.10.04

Status
CONSULTANTS IN ARCHITECTURE & PLANNING

PROPOSED CONVERSION OF STORAGE AREAS TO RESIDENTIAL UNITS AT REAR OF 39-41 HIGH STREET, HOLBEACH FOR

K.J. & L.Y. KENT.

PROPOSED FIRST FLOOR PLAN & ELEVATIONS

1:50	SD04-075/3
SEPT. 04	B.GILHAM.

2 Edinburgh Walk, Holbeach,
Spalding, Lincs. PE12 7AP
Tel: 01406 426343 Fax: 01406 490702