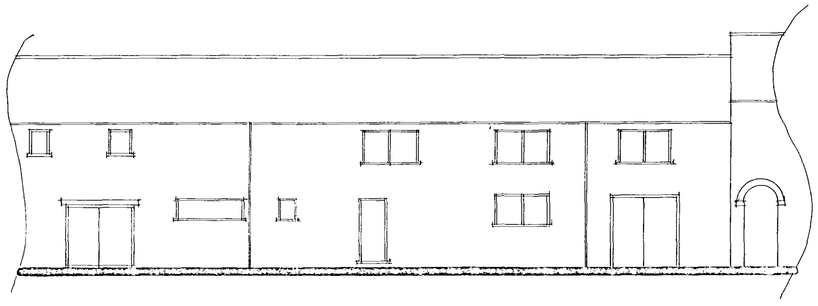

VIEW - A

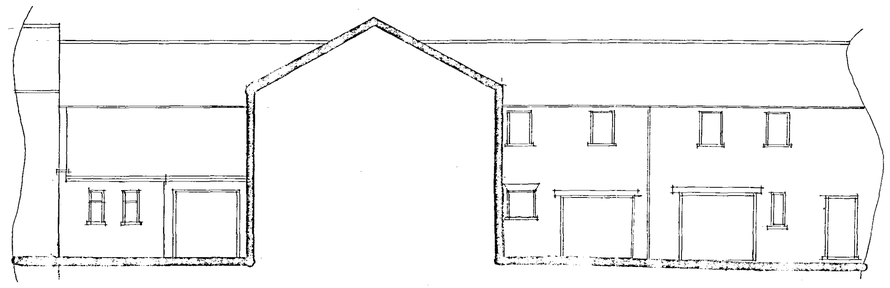

VIEW - B

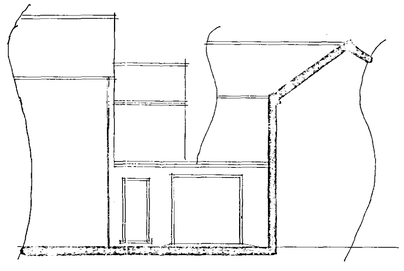

VIEW - C

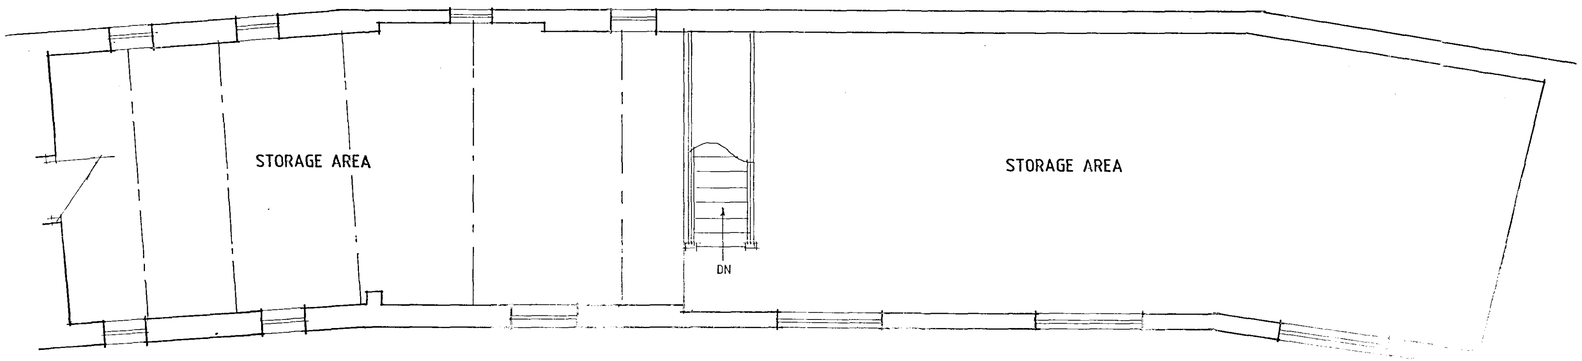

FIRST FLOOR PLAN

SHDC
Planning & Development
- 8 APR 2005
Ref: 0472/04

DETERMINED
PLAN

Status
CONSULTANTS IN ARCHITECTURE & PLANNING

PROPOSED CONVERSION OF STORAGE AREAS TO RESIDENTIAL UNITS AT REAR OF 39-41 HIGH STREET, HOLBEACH FOR

K.J. & L.Y. KENT.

PLAN & ELEVATIONS AS EXISTING

1:50 1:100	SD04-075/2
SEPT-04	B.GILHAM.

2 Edinburgh Walk, Holbeach,
Spalding, Lincs. PE12 7AP.
Tel: 01406 424343 Fax: 01406 490702