

VIEW - A

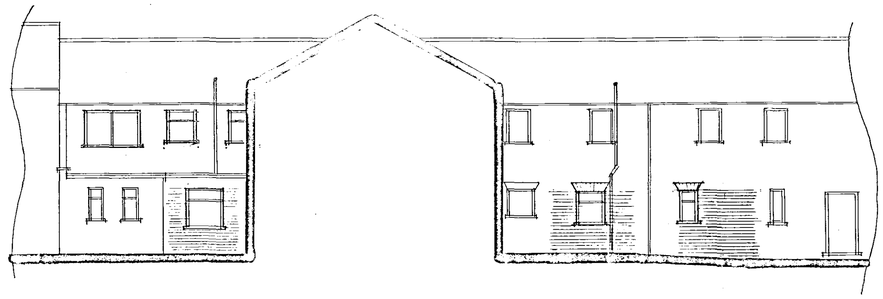

VIEW - B

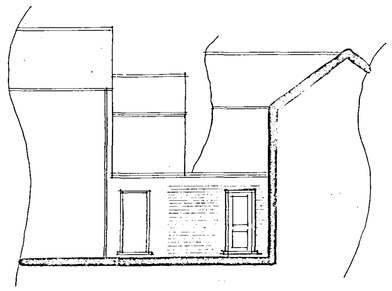

VIEW- C

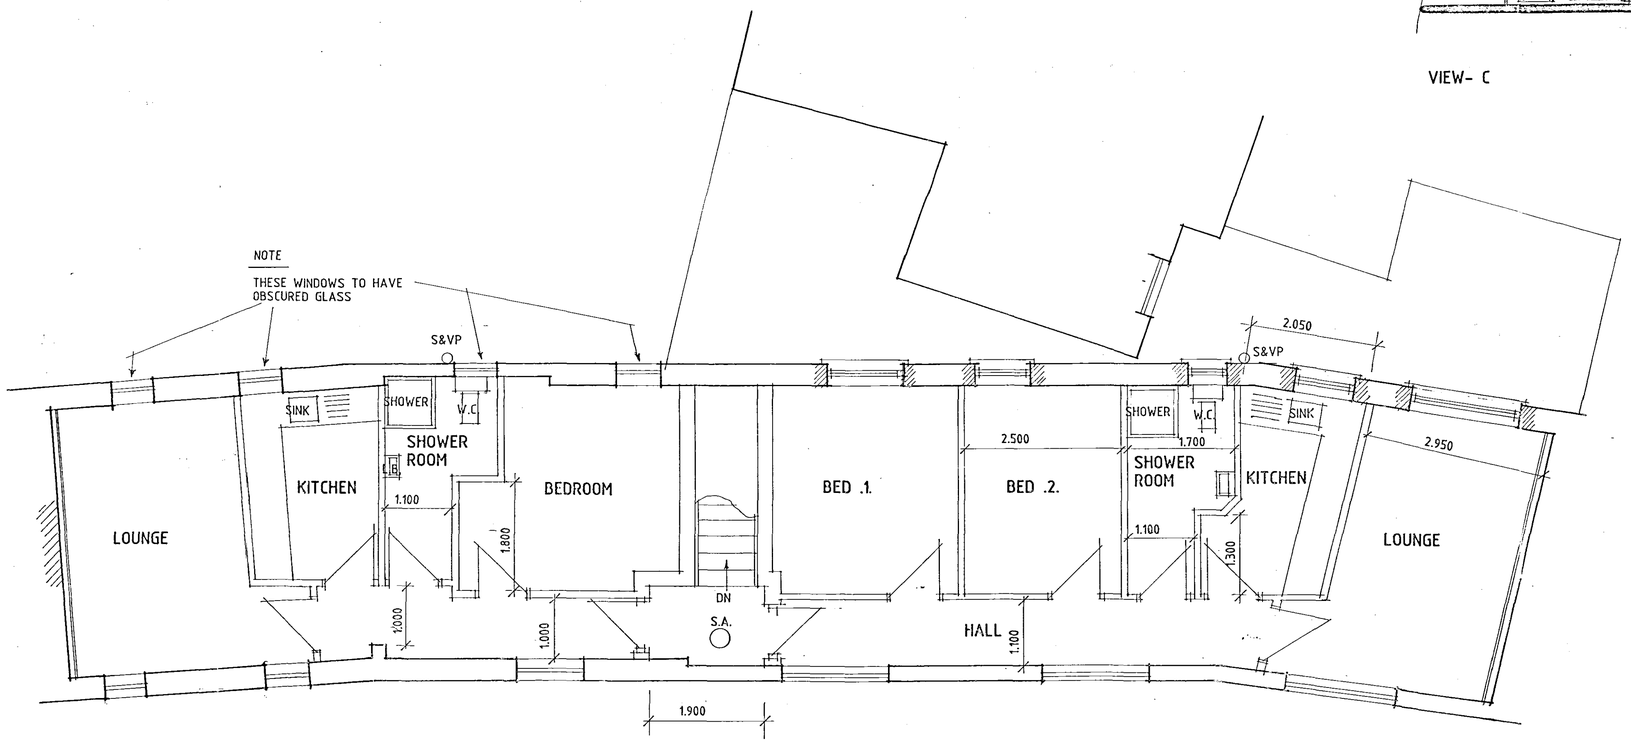

FIRST FLOOR PLAN

0473/05

AMENDED PLAN

Ref. A1

D - WINDOW ALTS - 15.7.05
C - DESIGN ALTS - 5.4.04
B - B.R. ALTS - 13.1.05
A - DETAILS ADDED - 26.10.04

Status

CONSULTANTS IN ARCHITECTURE & PLANNING

DETERM... PLAN

PROPOSED CONVERSION OF STORAGE AREAS TO RESIDENTIAL UNITS AT REAR OF 39-41 HIGH STREET, HOLBEACH FOR

K.J. & L.Y. KENT.

PROPOSED FIRST FLOOR PLAN & ELEVATIONS

1:50	SD04-075/3
SEPT. 04	B.GILHAM.

2 Edinburgh Walk, Holbeach, Spalding, Lincs. PE12 7AF
Tel: 01406 424343 Fax: 01406 490702