


AMENDED PLAN

Ref.

A1

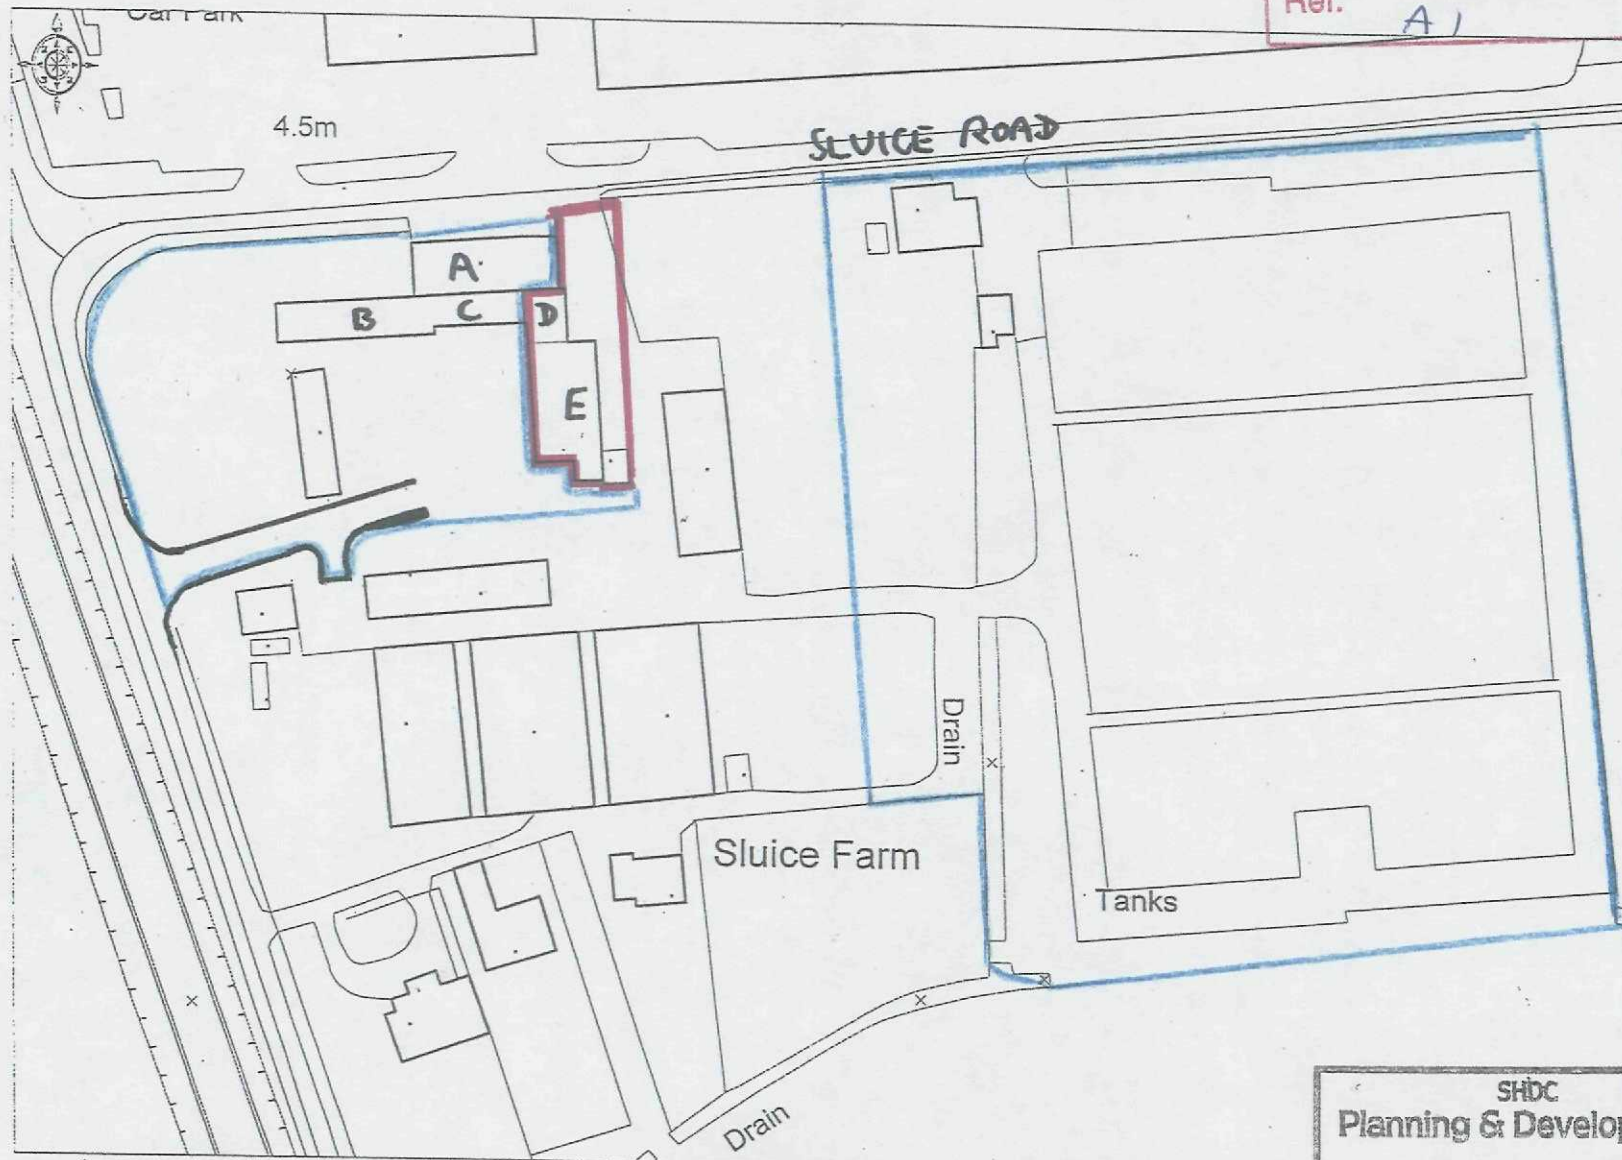

Ordnance Survey

© Crown Copyright 2007. All rights reserved. Licence number 100020449. Plotted Scale - 1:1250

**DETERMINED
PLAN**

For Identification Purposes Only

SHDC
Planning & Development

10 JUL 2009

Ref:

0474/09

