


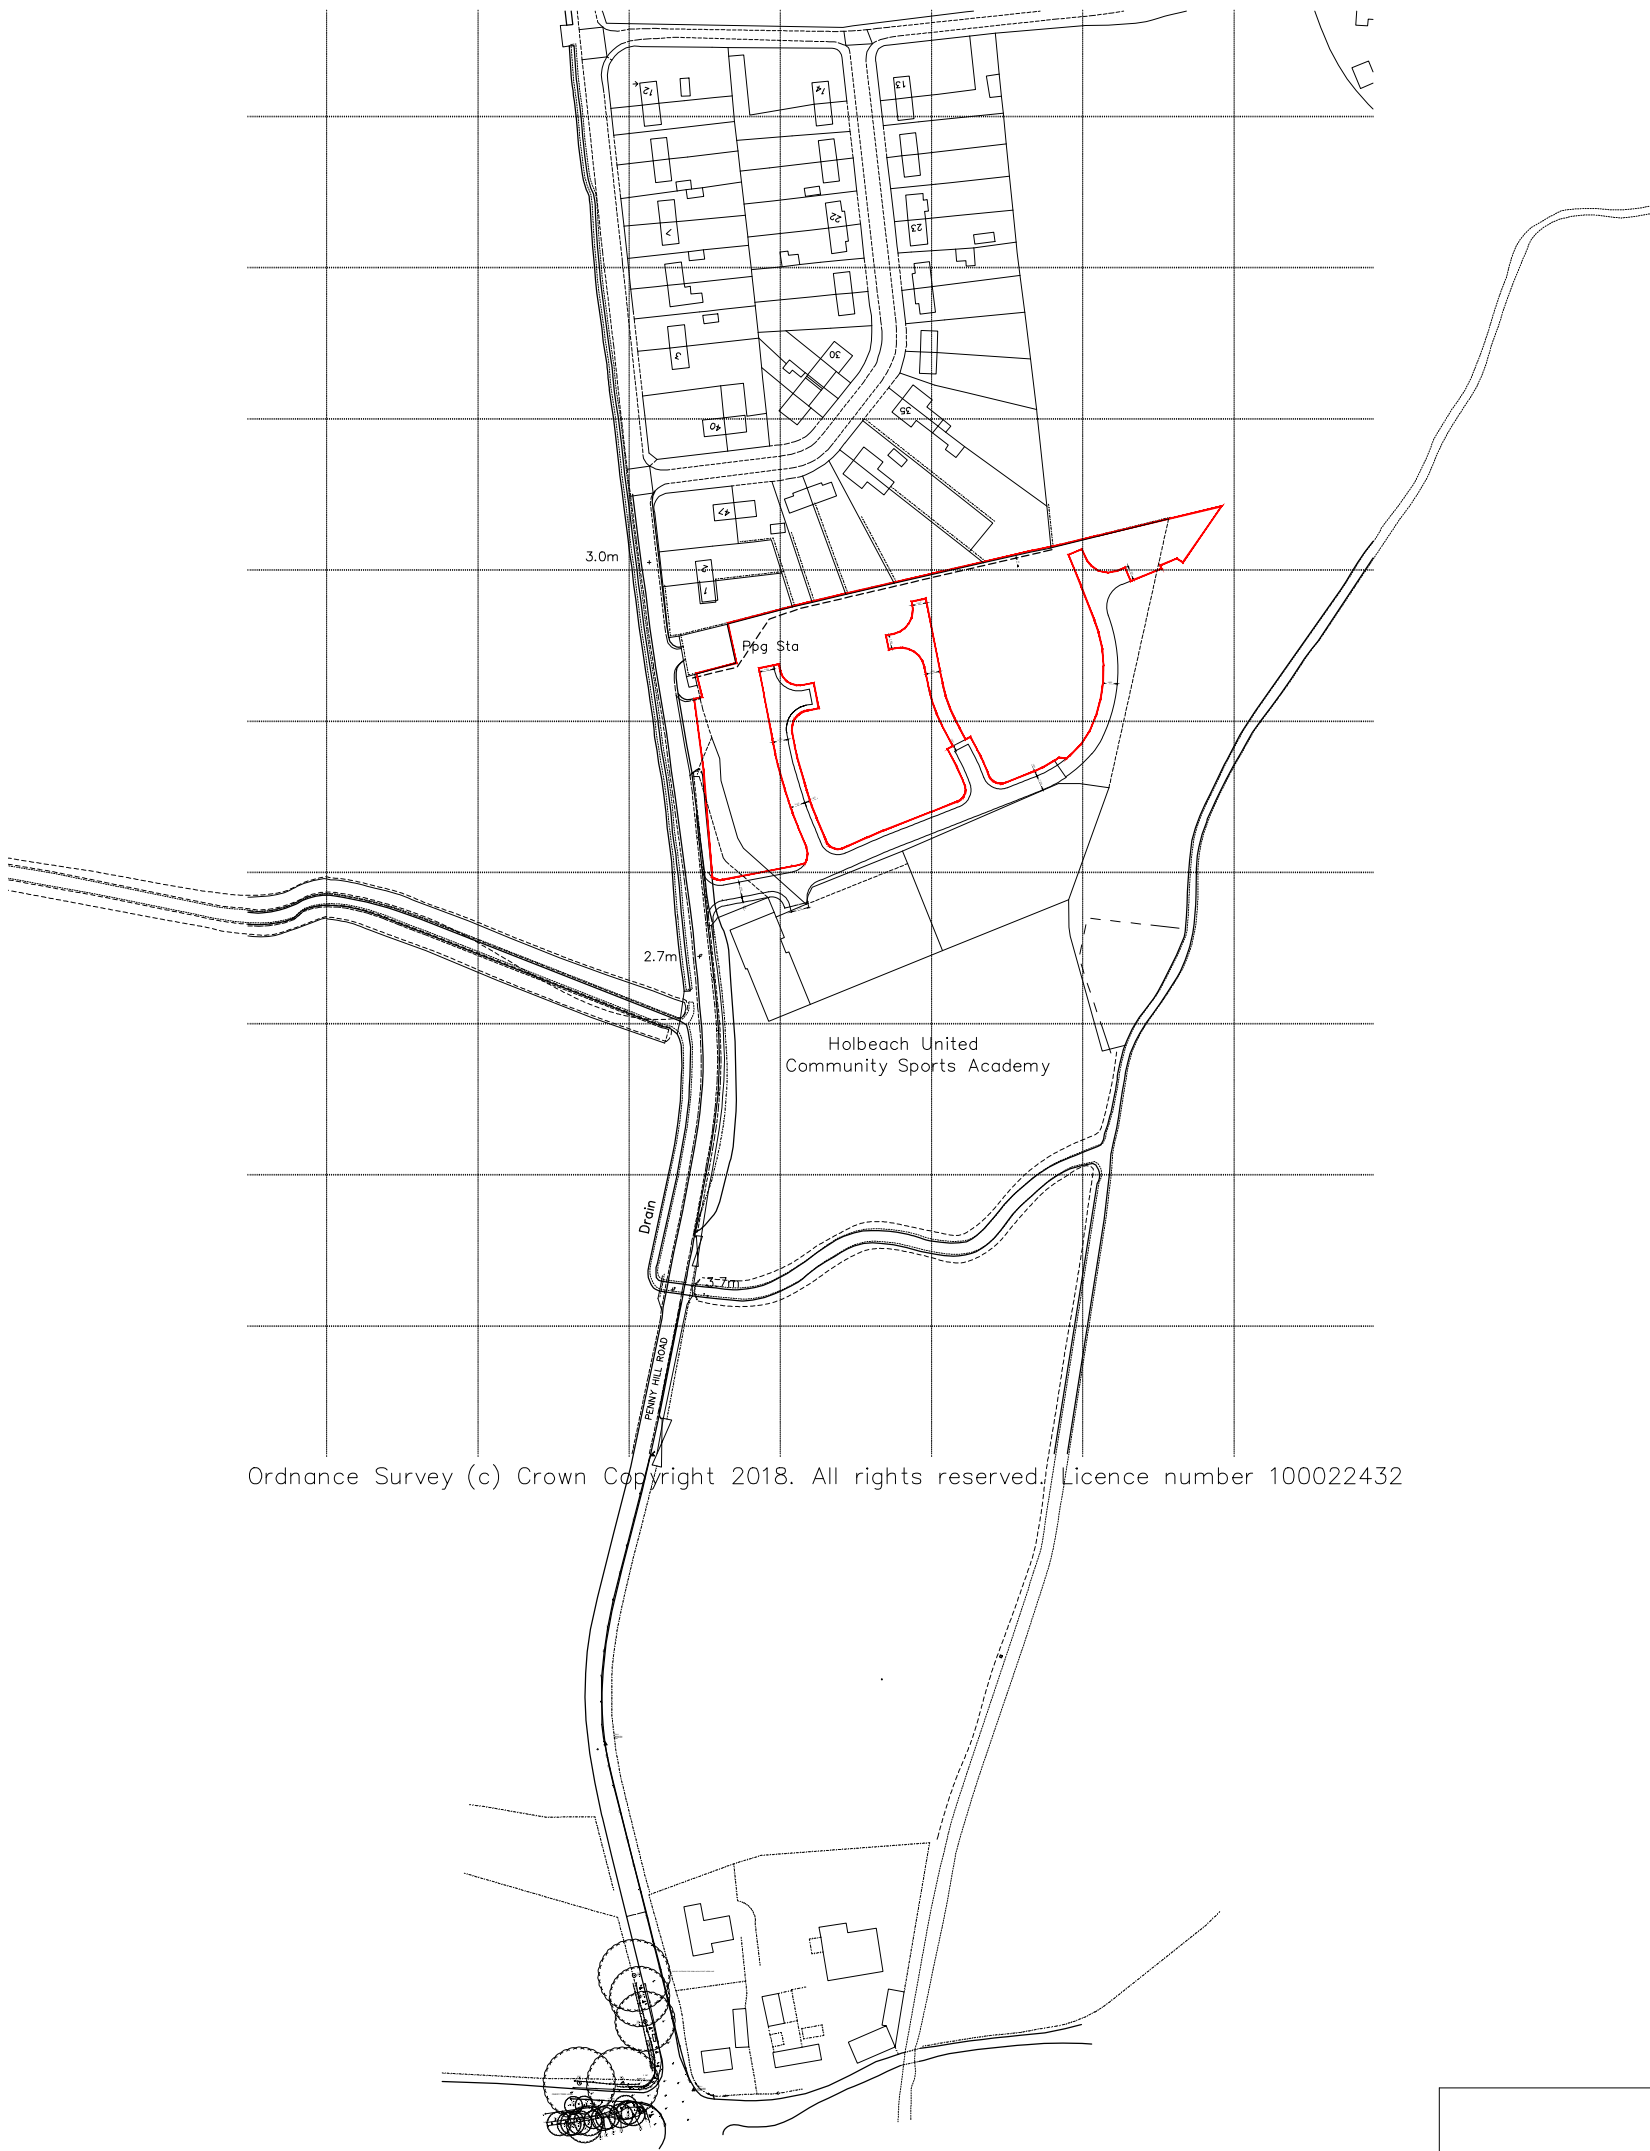

Ordnance Survey (c) Crown Copyright 2018. All rights reserved. Licence number 100022432

NKW DESIGN

45 York Road
Wollaston
Northamptonshire
NN29 7SG
T: 01933 666130
M: 07957 837164
E: natalie@nkwdesign.co.uk

PROJECT PENNY HILL ROAD, HOLBEACH

TITLE LOCATION PLAN

CLIENT
ASHWOOD HOMES
1 GOODISON ROAD, Lincs GATEWAY BUSINESS PARK
SPALDING, LINCOLNSHIRE
PE12 6 FY 01406 490590

SCALE 1:500 @ A3 DATE MAY 2018 DRAWN NKW

DRAWING NUMBER 1219-LP

REVISION B

