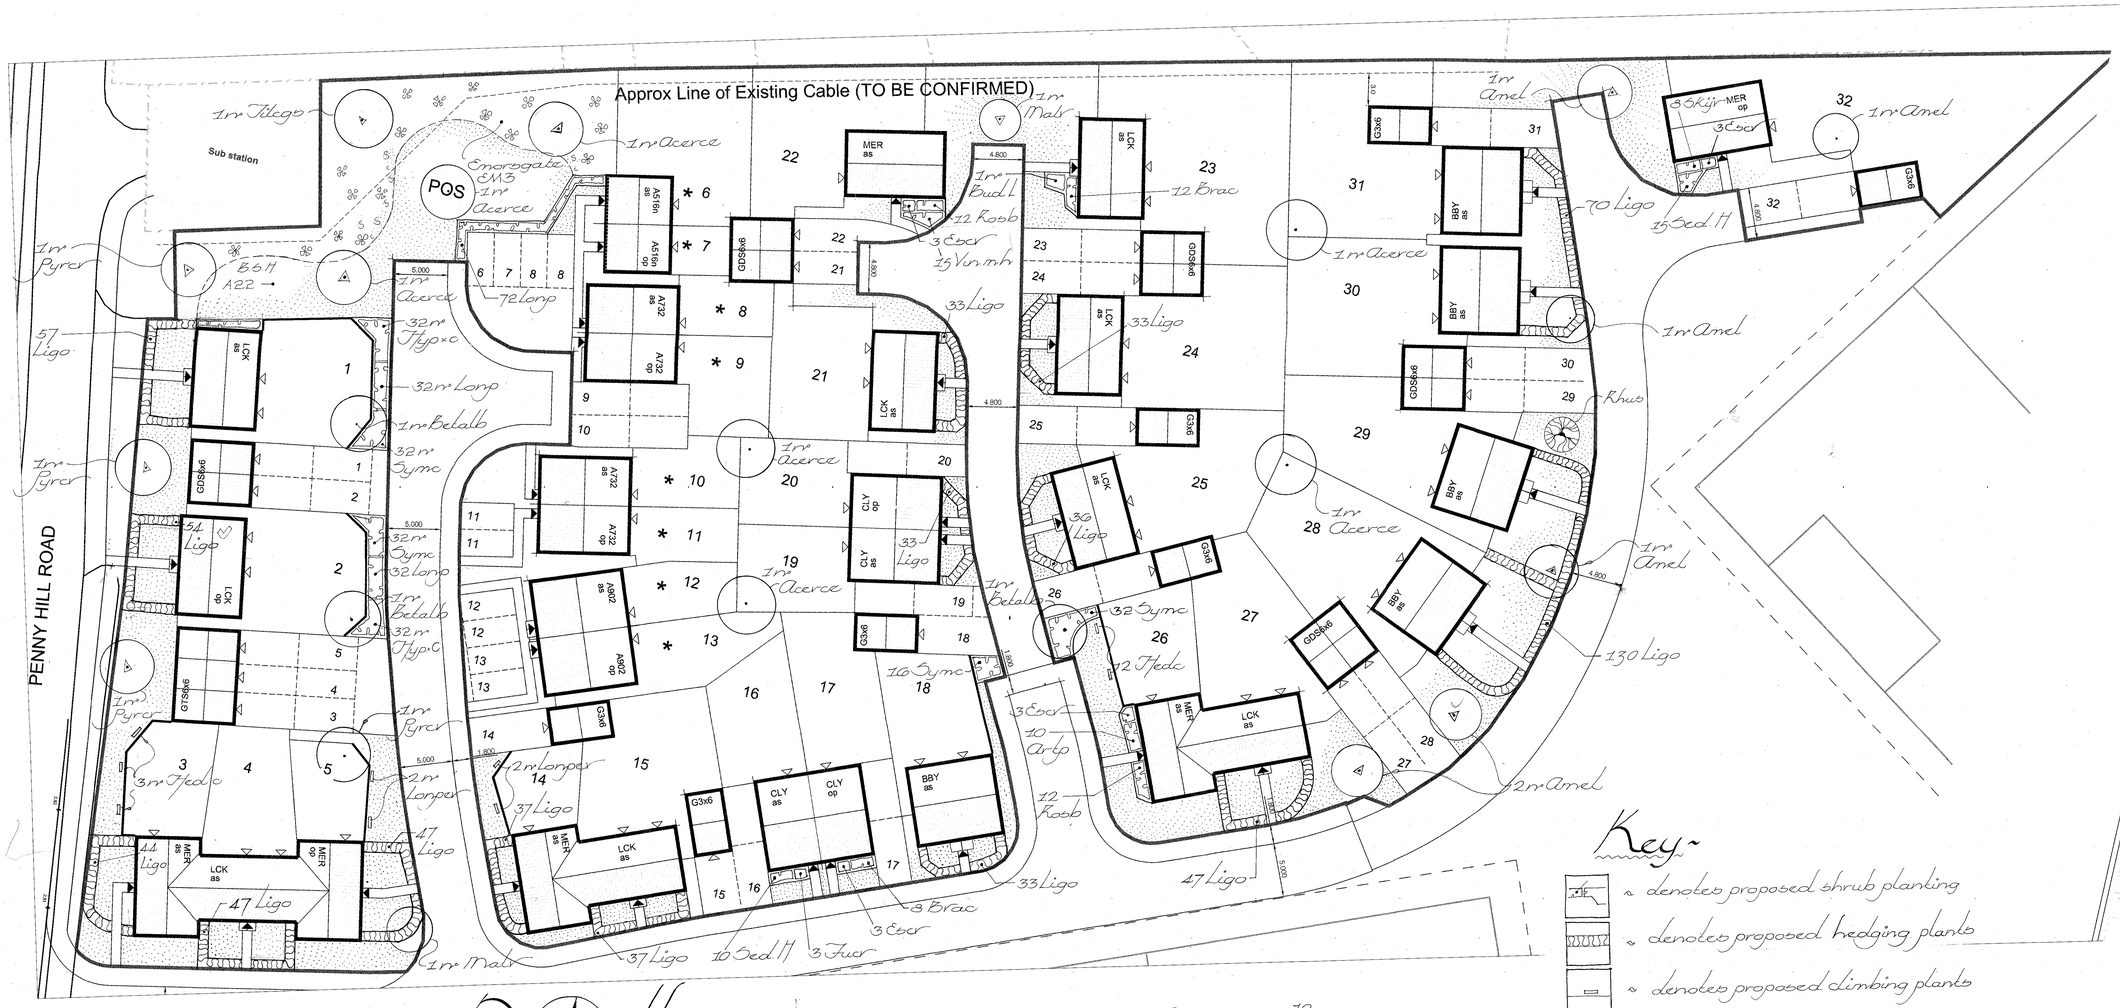


Key -

- denotes proposed shrub planting
- denotes proposed hedging plants
- denotes proposed climbing plants
- denotes Enorogate EM3.
- denotes BSH A22 - POS only
- denotes proposed tree planting
- denotes triple staked tree planting
- denotes specimen shrubs

Ashwood Homes

Penny Hill Road, Holbeach

Landscape Proposals - 1:200 @ A0 May 2018 - 1279/LA1