
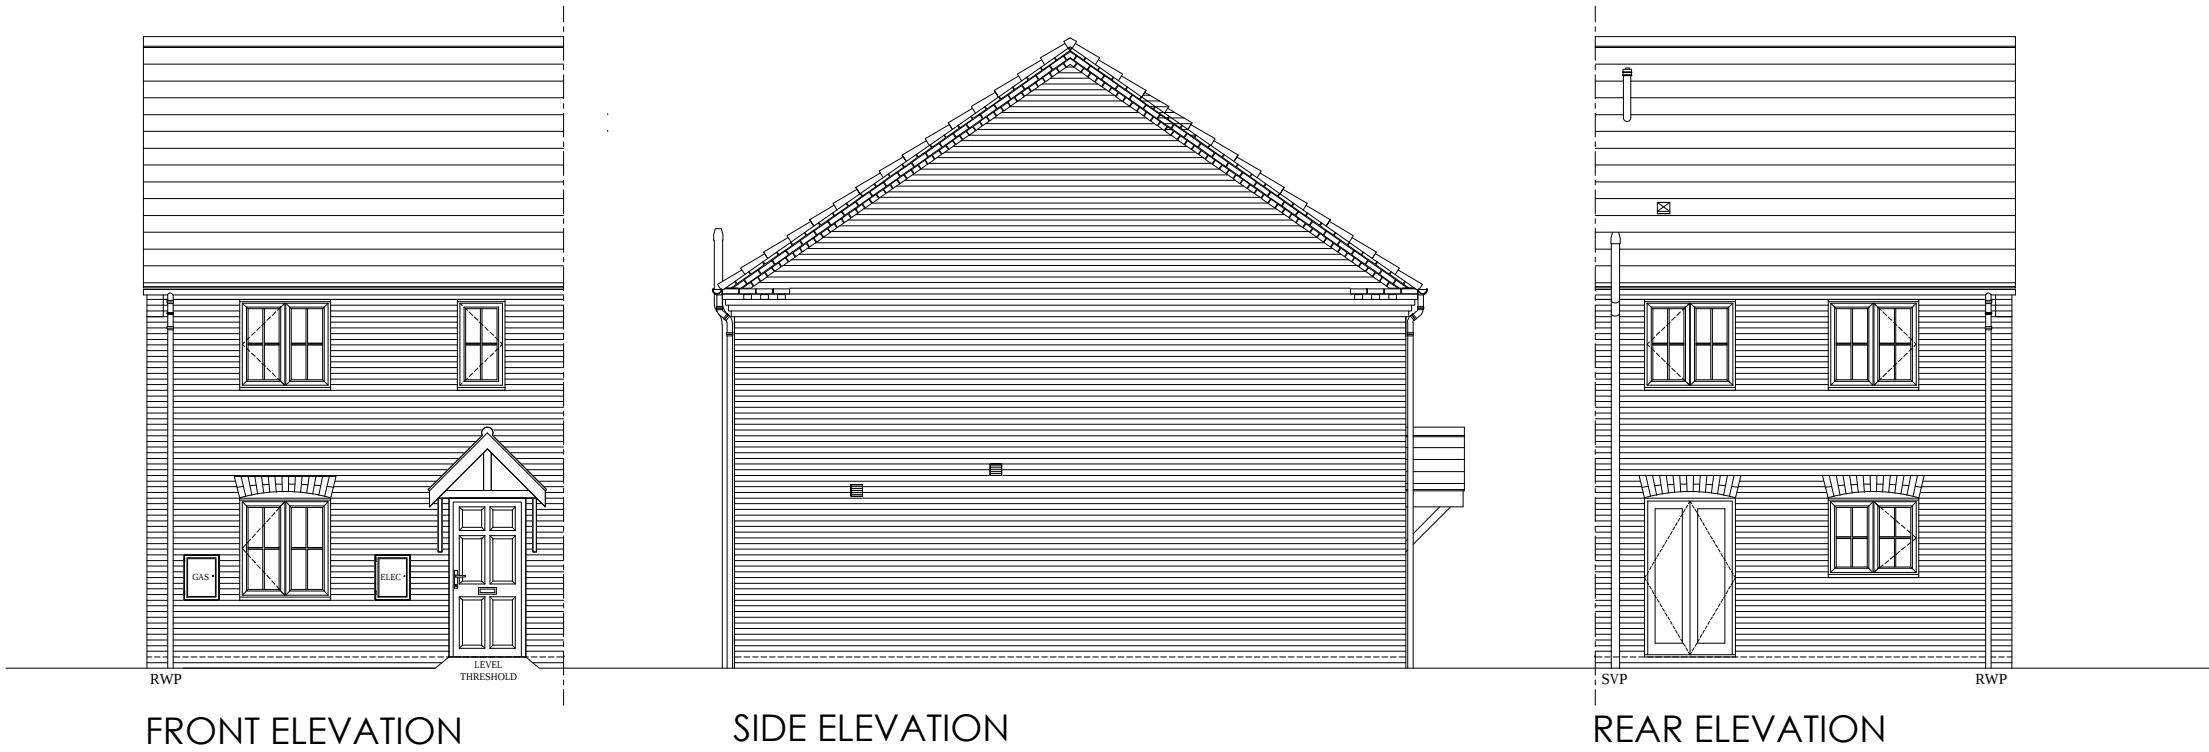
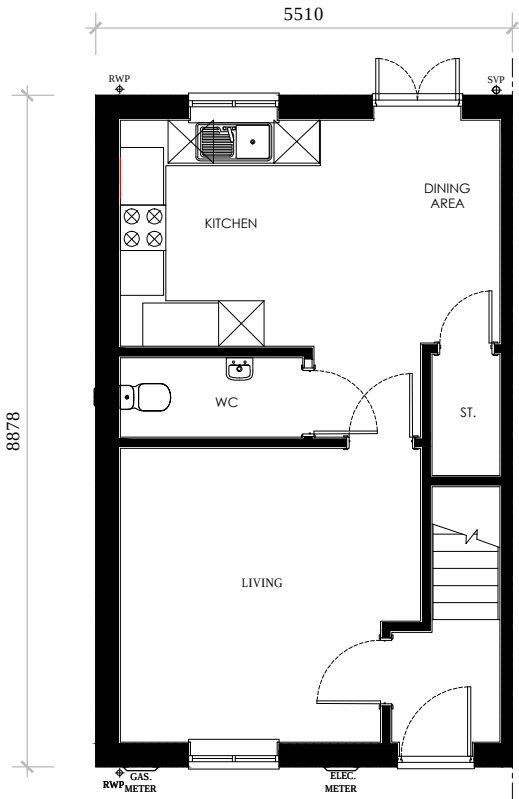


Rev.	Date	Description

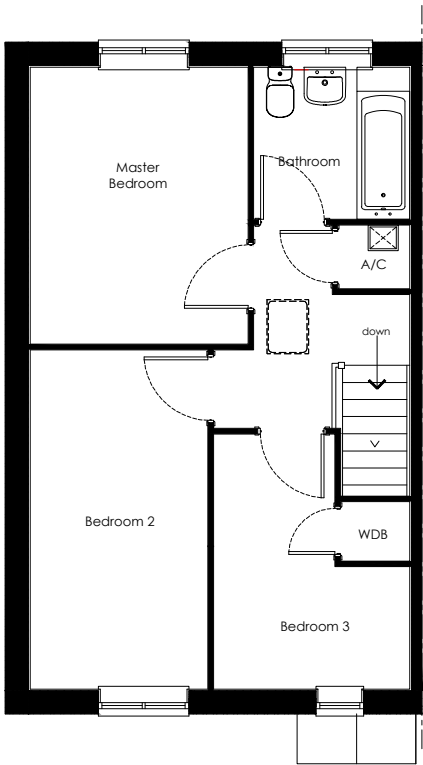

1 Goodison Road, Lincs Gateway **Business Park**,
Spalding, Lincs, PE12 6FY T: 01406 490590

PROJECT:

Proposed Residential
Development at
Penny Hill Road, Holbeach

HOUSE TYPE:

A902-100
(902sq ft)

DRAWING:

DESIGN SHEET

SCALE: 1:100@A3 DRAWN: MII

DATE: 09.04.2018 REVISION: -

DRAWING No: A902-001