



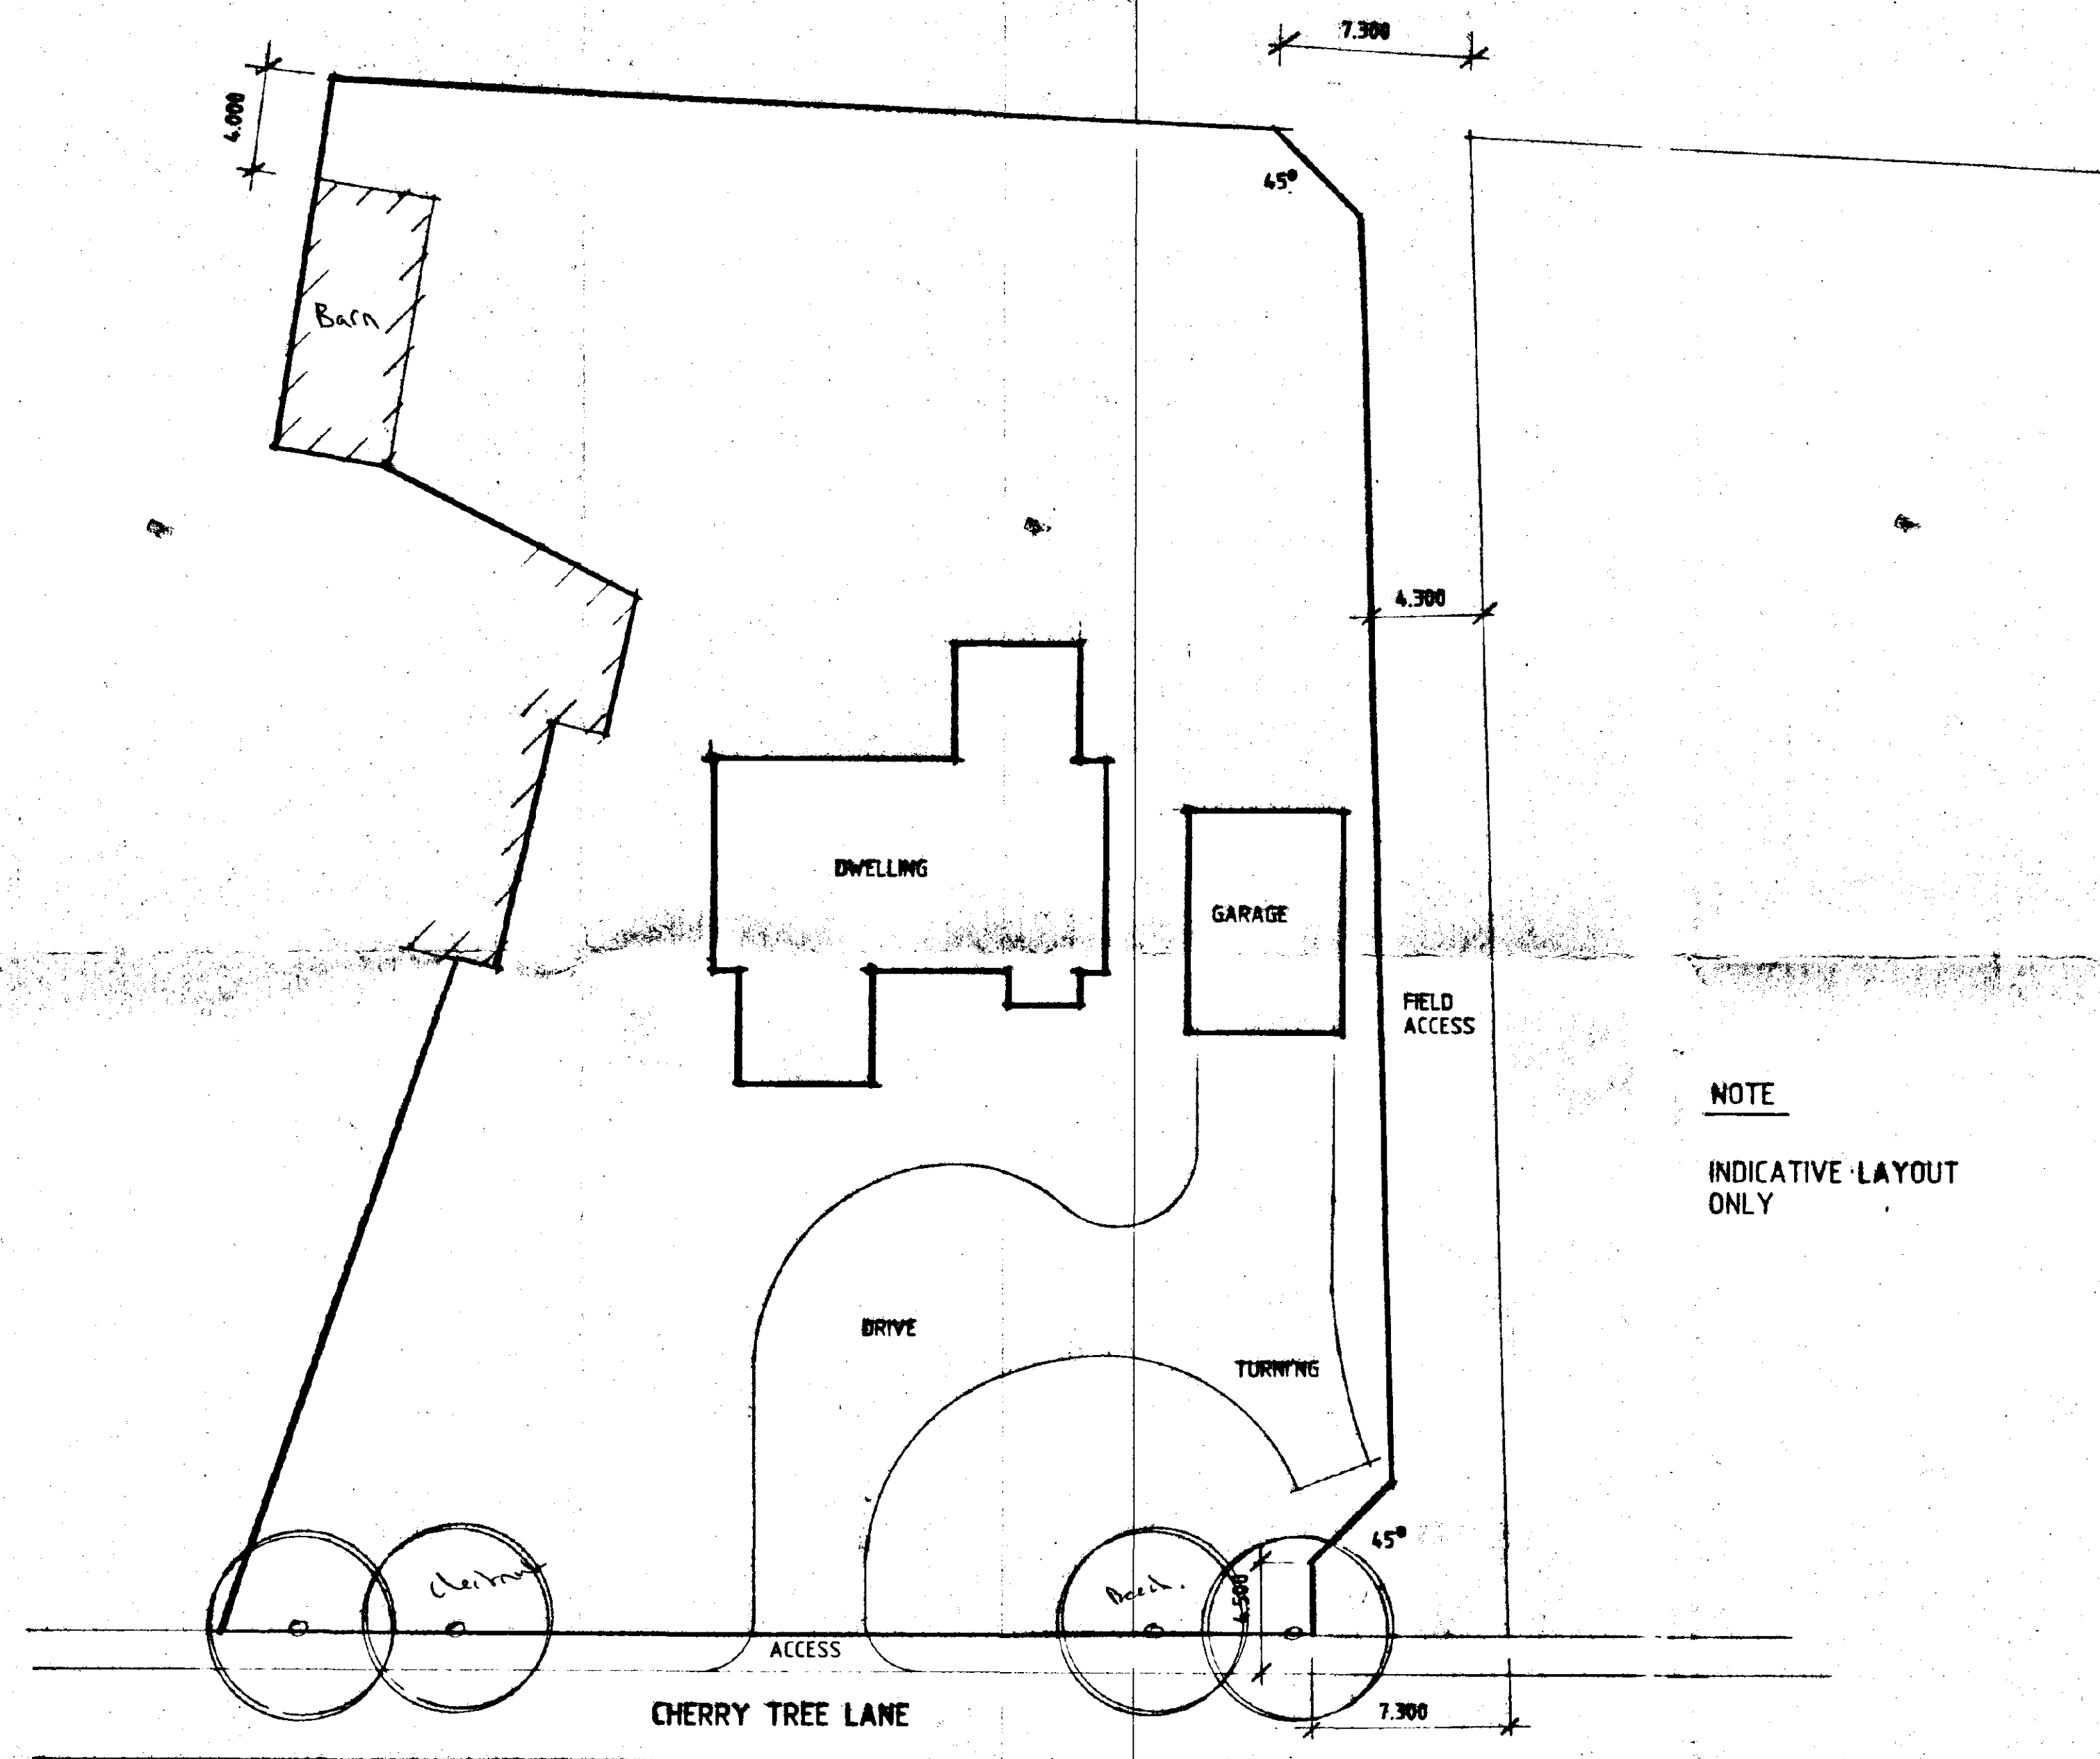

SITE PLAN

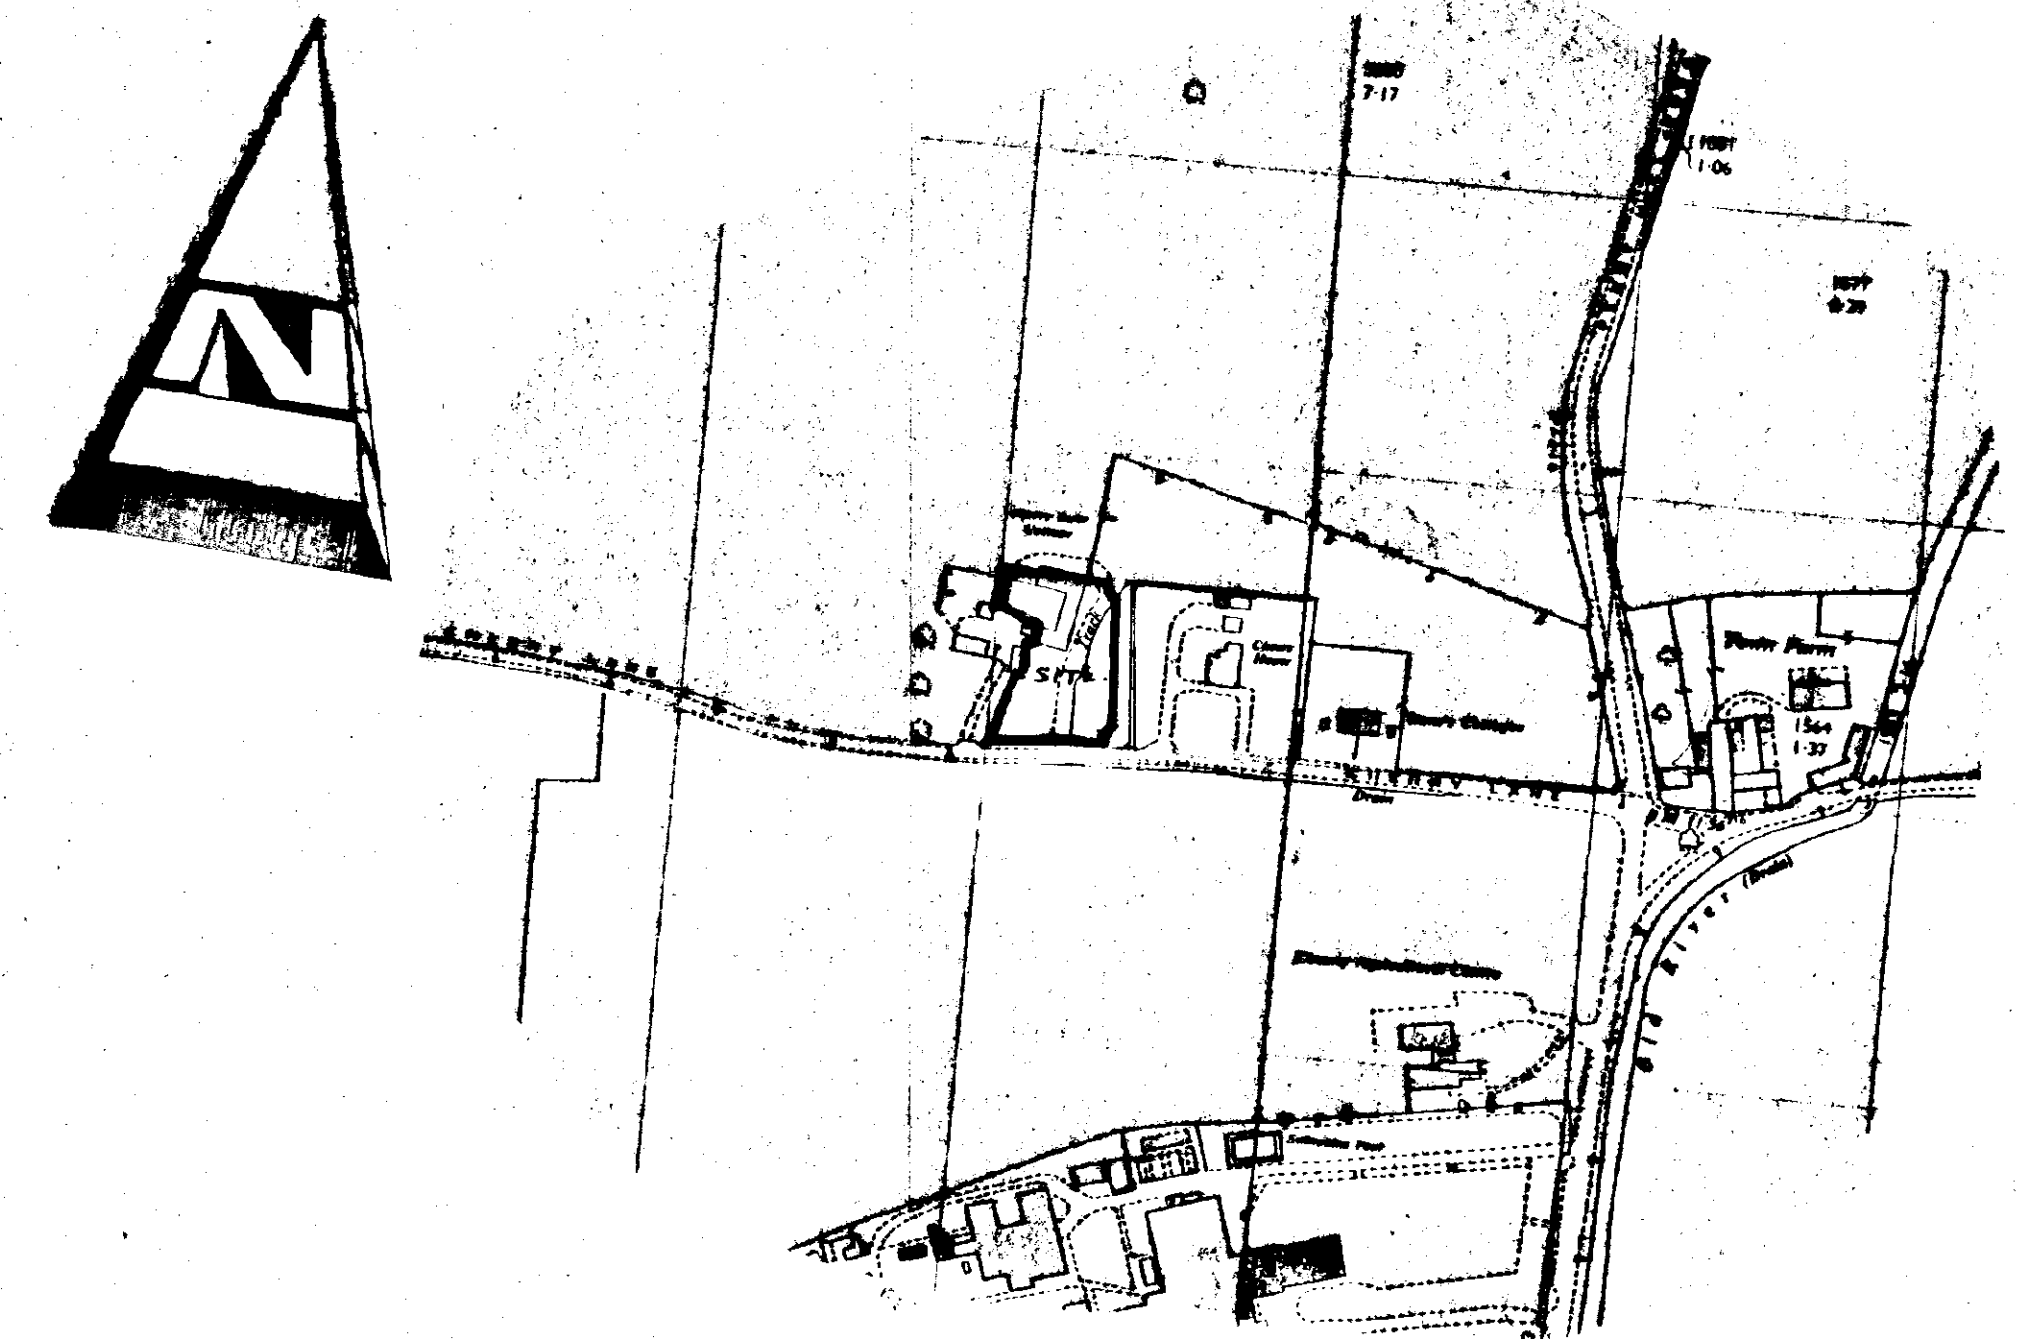

LOCATION PLAN

NOTE

INDICATIVE LAYOUT
ONLY

This drawing is not a contract. It is a preliminary design and should not be used for any purpose other than that for which it is issued without written permission from the Architect. The Architect does not accept any liability for any errors or omissions in this drawing. All details shown on this drawing are based upon typical site conditions related to the area. No responsibility can be accepted for abnormal conditions unless reported to the Architect. Please note: This drawing is not a conveyance.

Status
CONSULTANTS IN ARCHITECTURE & PLANNING

PROPOSED SINGLE DWELLING AT
CHERRY TREE LANE, HOLBEACH
FOR

MR. & MRS. I. FORMAN

1:200 1:2500 771901/1

MAY-96 B. GILHAM

A - INDICATIVE LAYOUT - 17.5.96

SOUTH HOLLAND
HOUSING & PLANNING
20 MAY 1996
Ref: 0445/96

Status House, 4 Princes Street,
Holbeach, Lincs. PE12 7BB
Tel: 01406 424343 Fax: 01406 490702