




Produced 09.02.2007 from the Ordnance Survey National Geographic Database and incorporating surveyed revision available at this date. © Crown Copyright 2007.

Reproduction in whole or part is prohibited without the prior permission of Ordnance Survey.

Ordnance Survey and the OS Symbol are registered trademarks and OS Sitemap is a trademark of Ordnance Survey, the national mapping agency of Great Britain.

The representation of a road, track or path is no evidence of a right of way.

The representation of features as lines is no evidence of a property boundary.

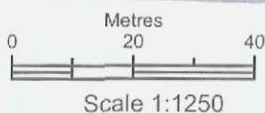

Supplied by: **Outlet User**
Serial number: 00000500
Centre coordinates: 536232 324810



Further information can be found on the OS Sitemap Information leaflet or the Ordnance Survey web site:
www.ordnancesurvey.co.uk

MR A W LAMBERT

17 Fleet Street

Holbeach

PE12 7AD

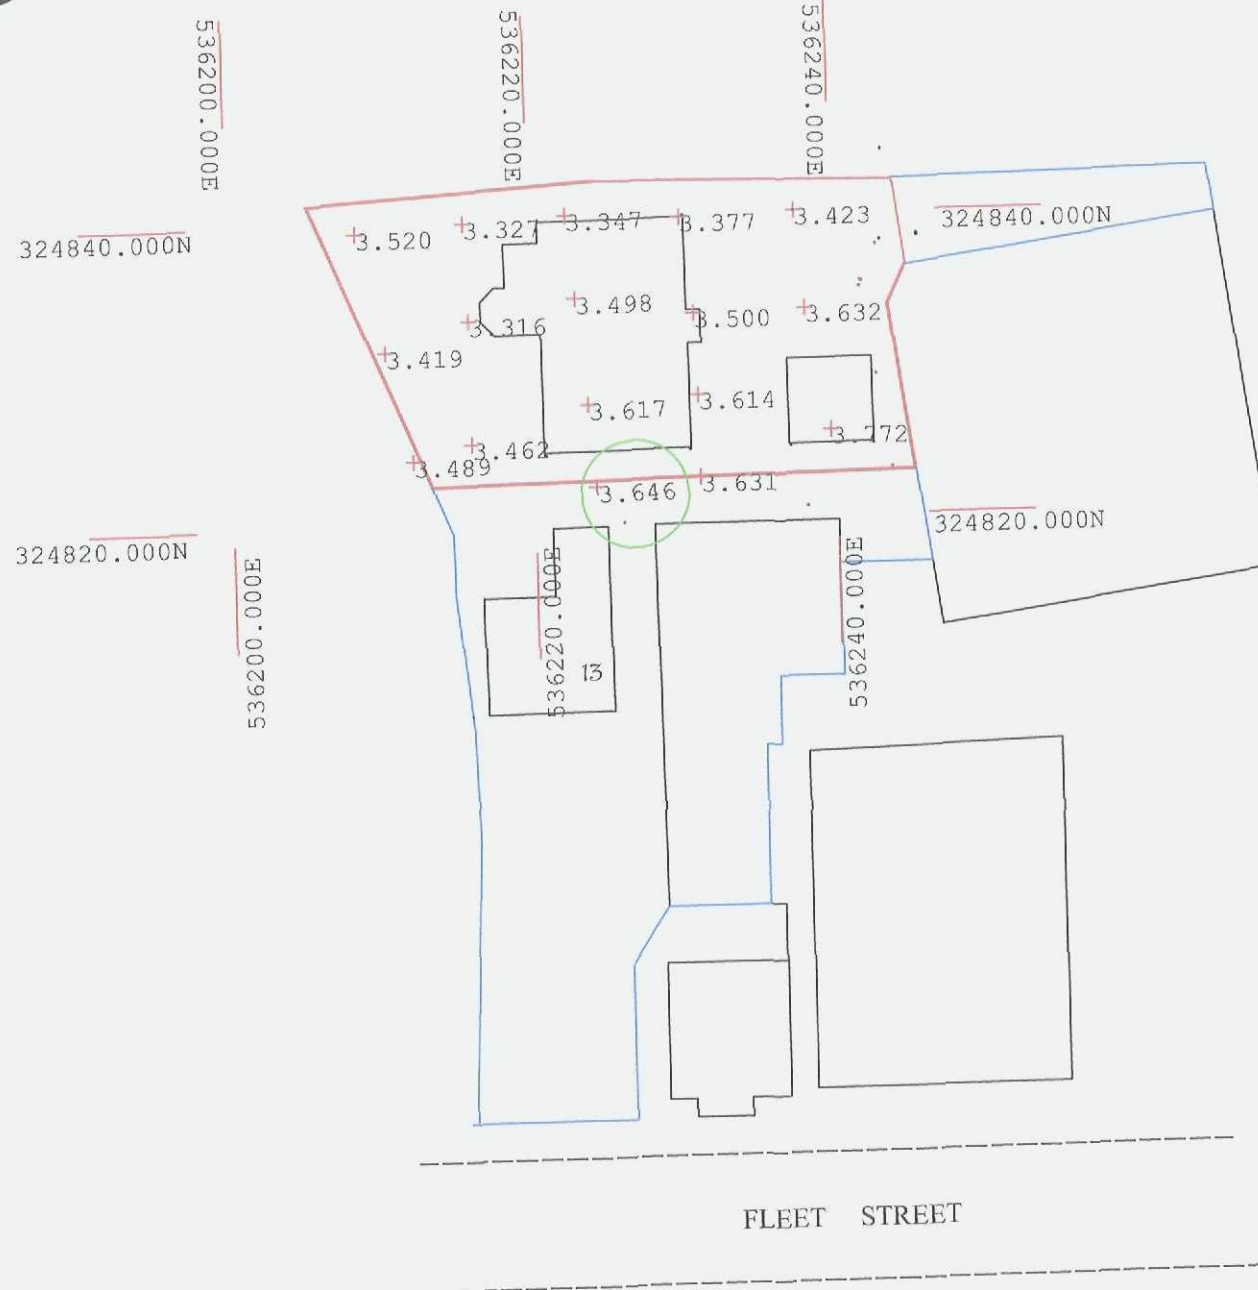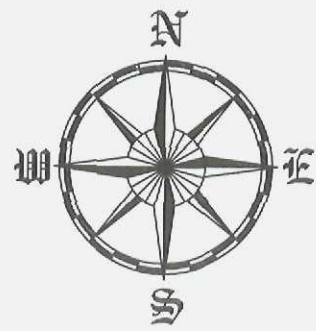

SHDC
Planning & Development
- 7 JUN 2010
Ref: 0477-10

Survey By
Mr P Bussey
Prism Survey Ltd
252 Broadway
Yaxley
Peterborough
PE7 3NR
Tel: 01733-243174
Bus: 0782733903

NOTE
This drawing and any design shown on it is the
copyright of R&M Associates and must
not be used for any purposes whatsoever
without their written consent.
All dimensions shown to be verified on site and
R&M Associates informed of any discrepancy.
DO NOT SCALE-IF IN DOUBT ASK

Revision

 *R. & M. Associates*
Peterborough

Project

PROPOSED THREE BEDROOM DETACHED
BUNGALOW & CONSERVATORY
WITH DETACHED DOUBLE GARAGE

Client

MR K KENT
13 FLEET STREET
HOLBEACH
SPALDING
LINCOLNSHIRE
PE12 7AO

Title

SITE LEVELS


Scale 1-500

@A3

Date 03-04-2010

Drawing Number 777/220 SHEET 8

Drawn *R. A. Johnson-Markley*

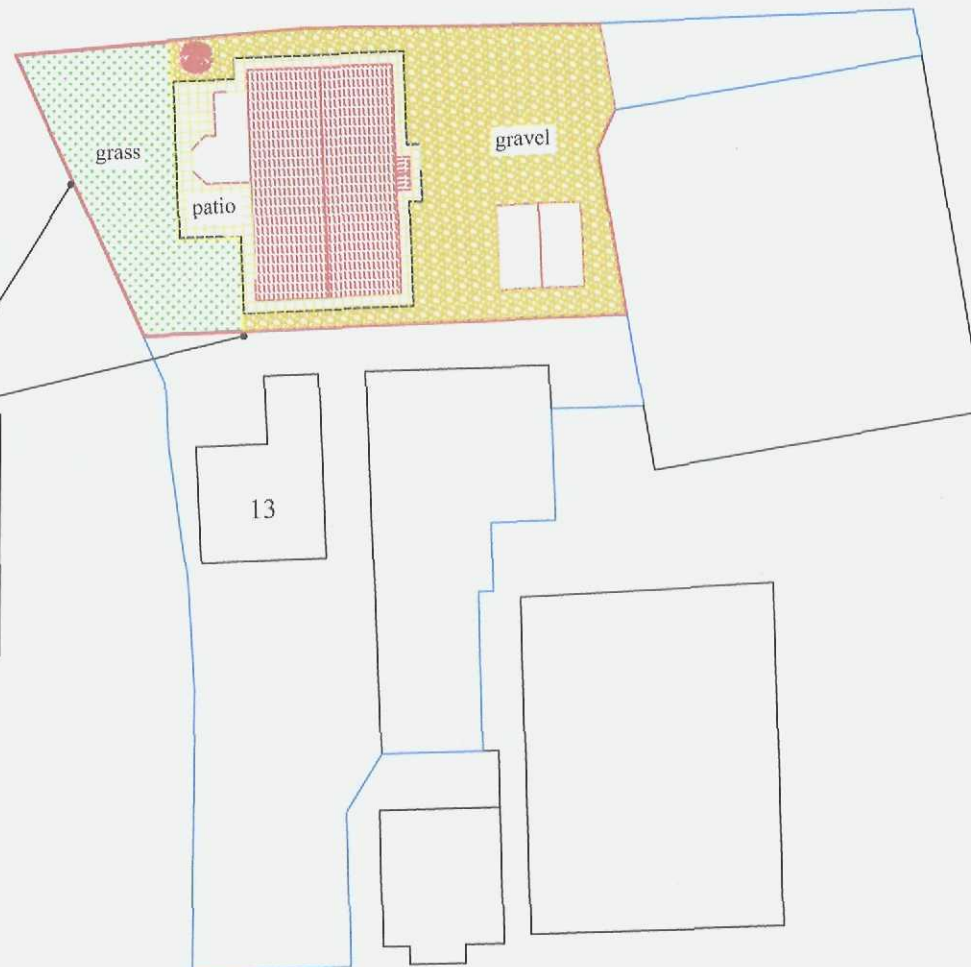

NOTE
Proposed boundary wall
to be sited at the South
and West boundaries only
North and East boundaries
are neighbors fences

SHDC
Planning & Development
- 7 JUN 2010
Ref: 0477-10

WALL- BOUNDARIES
BRICK-Hanson-Old English Buff Multi
CAPPING-Stone- Colour -Buff



Project
PROPOSED THREE BEDROOM DETACHED
BUNGALOW & CONSERVATORY
WITH DETACHED DOUBLE GARAGE

Client
MR K KENT
13 FLEET STREET
HOLBEACH
SPALDING
LINCOLNSHIRE
PE12 7AO

Title
PROPOSED BOUNDARY WALL

Scale 1-500 1-50 @A3 Date 27-05-2010

Drawing Number 777/220 SHEET 9


Drawn R A Johnson Markley

NOTE
This drawing and any design shown on it is the
copyright of R&M Associates and must
not be used for any purposes whatsoever
without their written consent.

All dimensions shown to be verified on site and
R&M Associates informed of any discrepancy.

DO NOT SCALE-IF IN DOUBT ASK

Revision

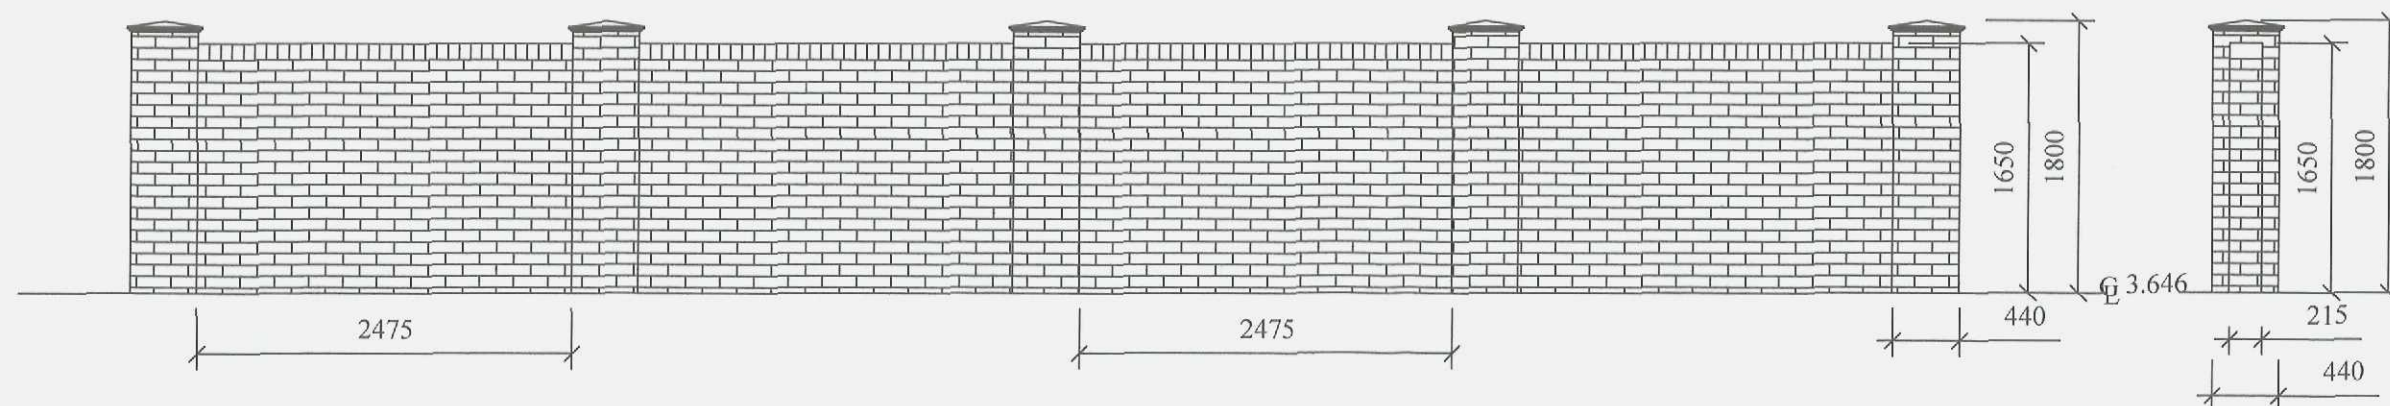

SECTION OF PROPOSED WALL

GENERAL SECTION THROUGH