
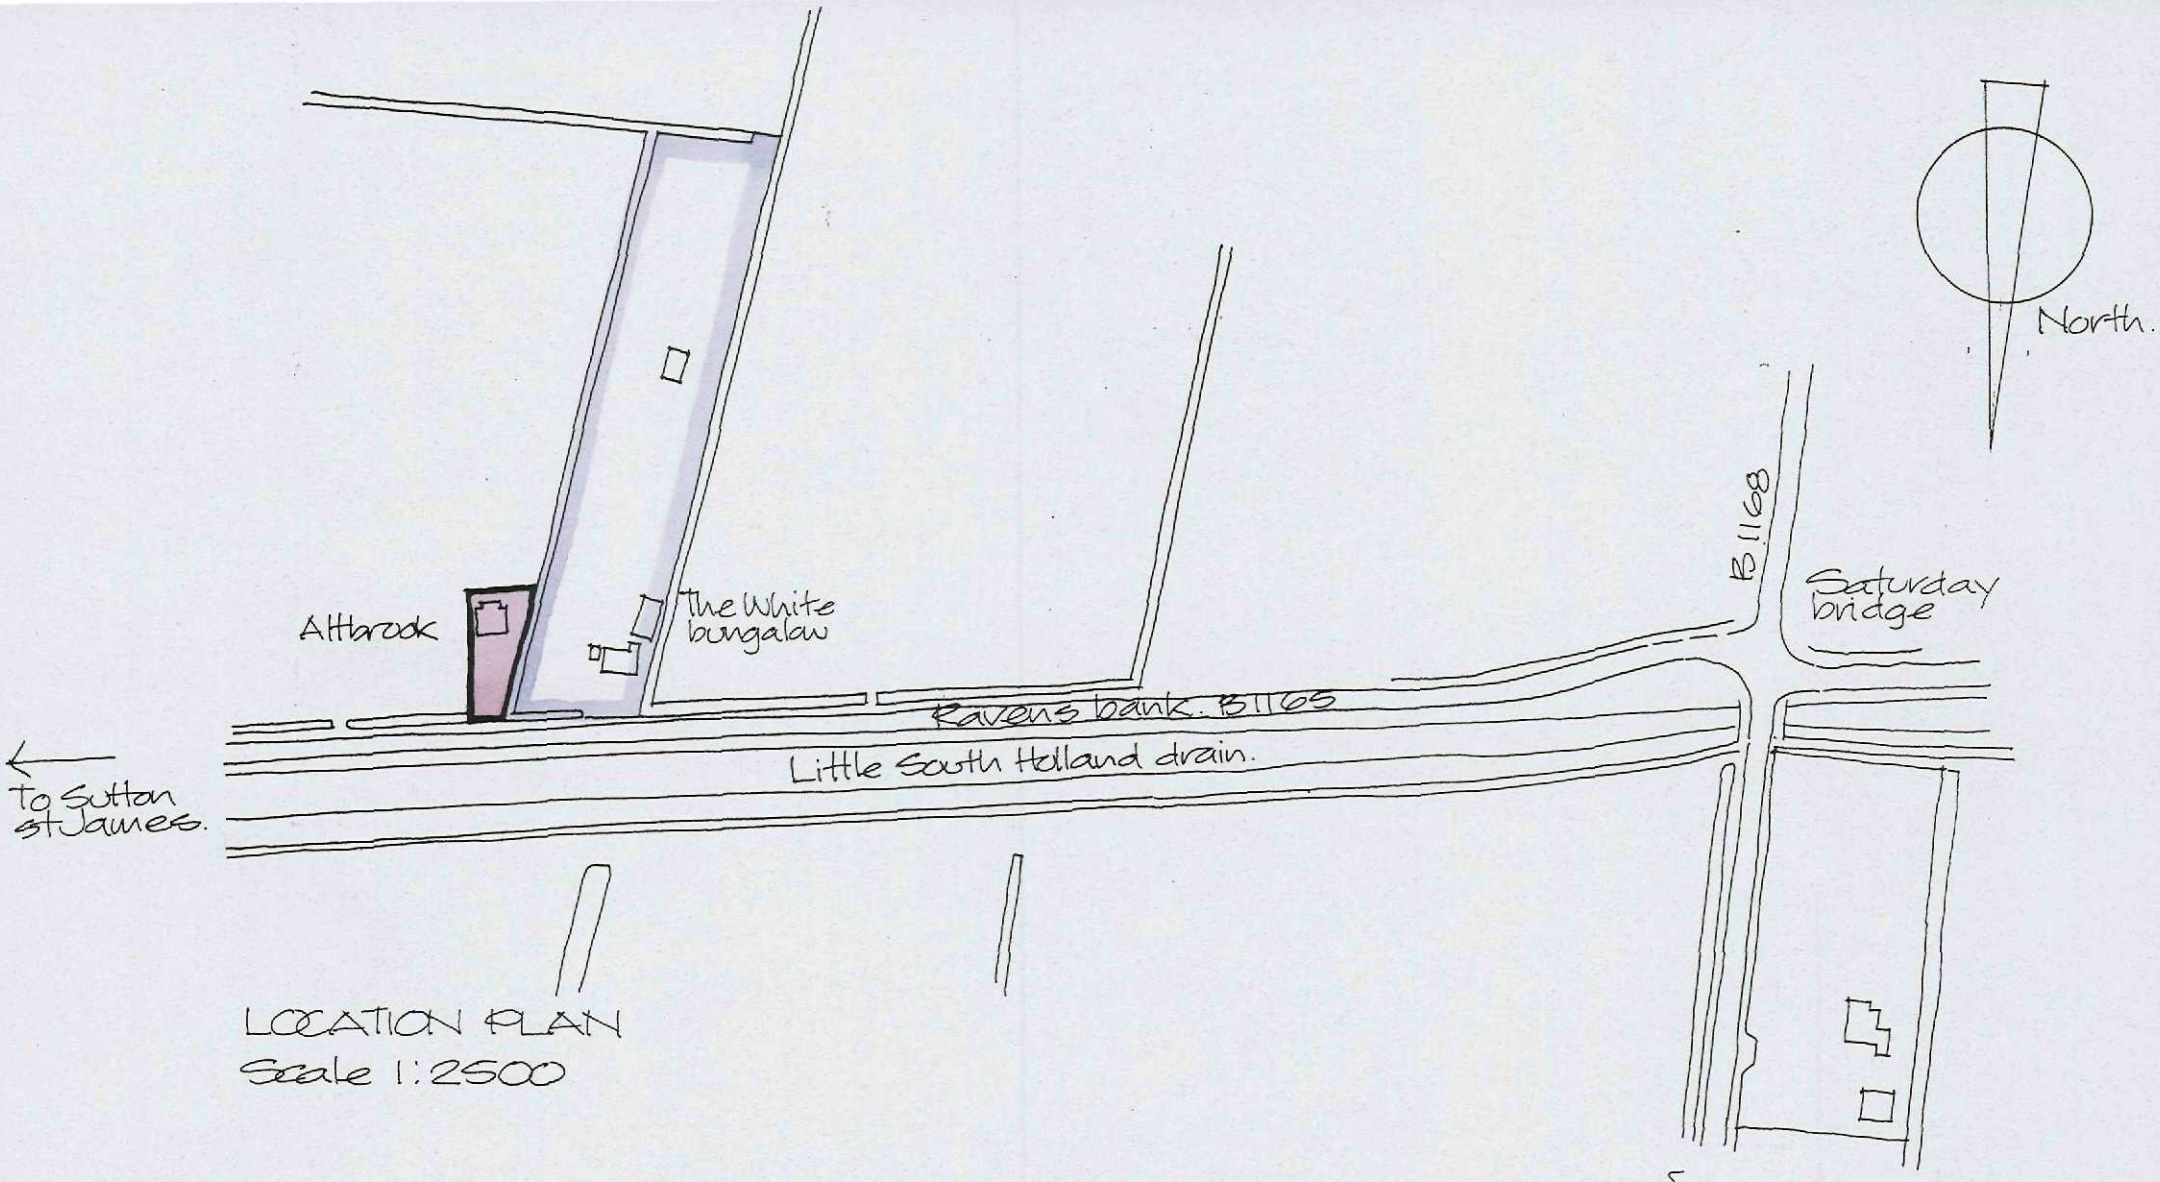


LOCATION PLAN
Scale 1:2500

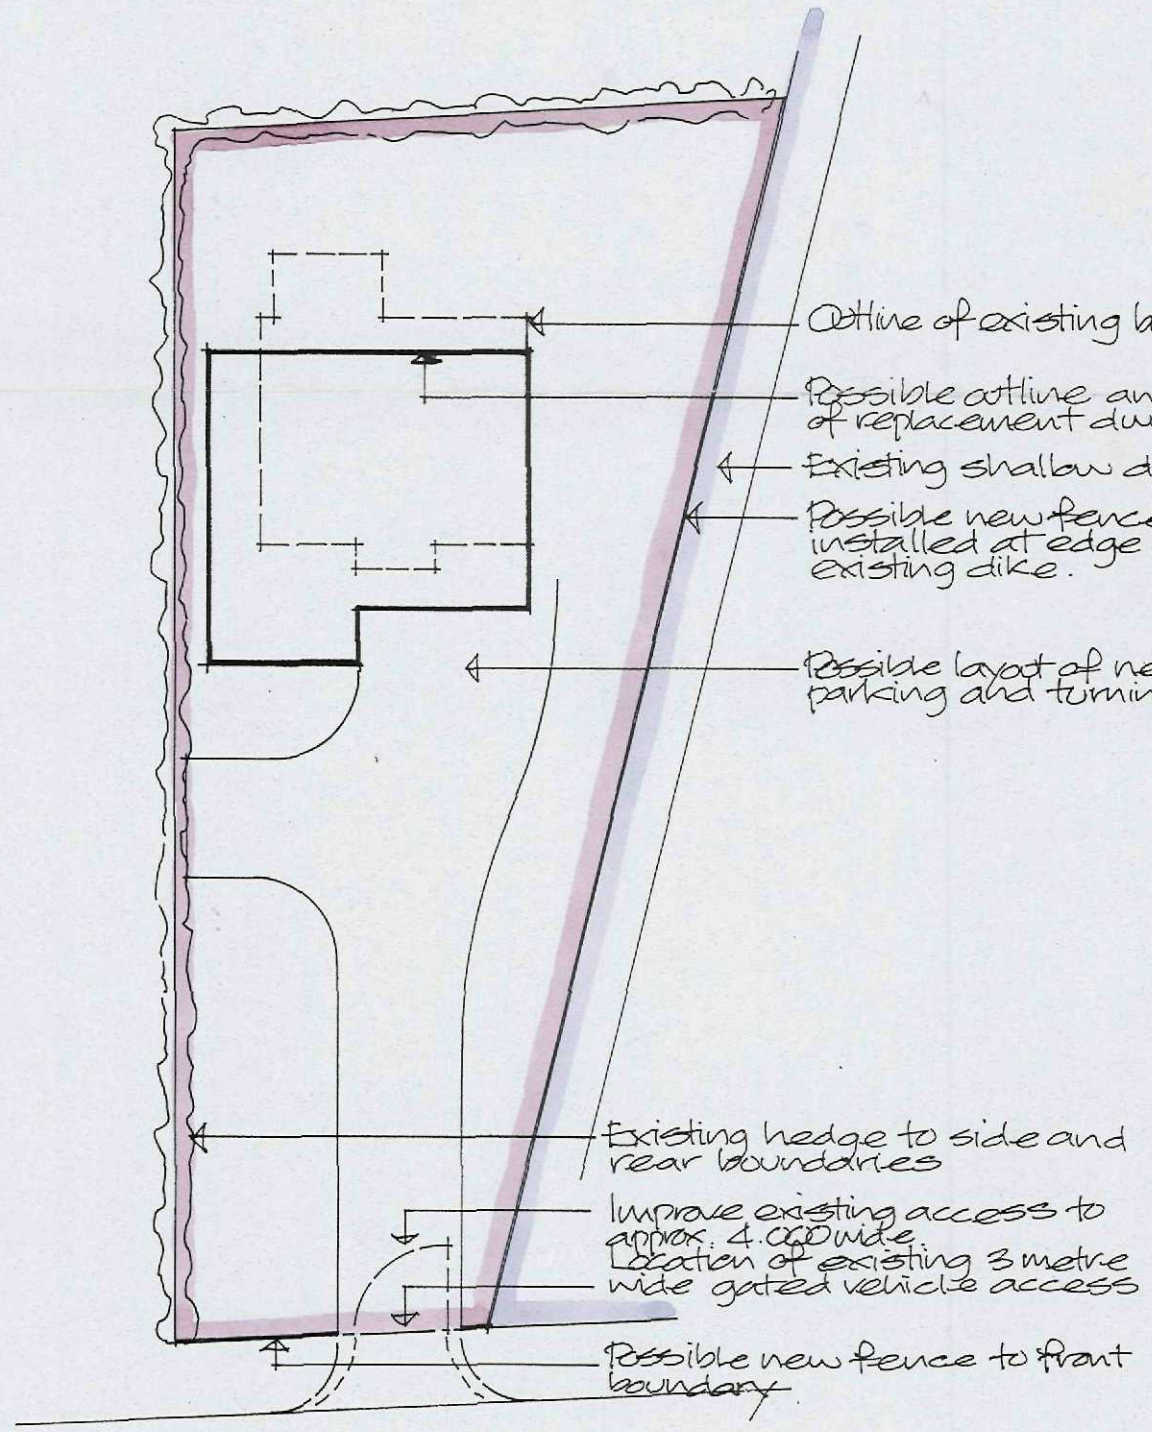

SITE LAYOUT Scale 1:250

Project
PROPOSED REPLACEMENT OF EXISTING BUNGALOW, 'ALTBROOK' RAVENS BANK, HOLBEACH FEN, SPALDING.
SITE AND LOCATION PLANS

Client
MR & MRS G SEDMAN

ALAN HORNSBY
ARCHITECTURAL SERVICES
"Little Acre"
35 Peak Hill, Cowbit,
Spalding, Lincs. PE12 6AW
Tel. Holbeach (01406) 380591

Scale 1:250 & 1:2500 Drg. no. 15/07/02
Date May 2015