

SECTION A-A

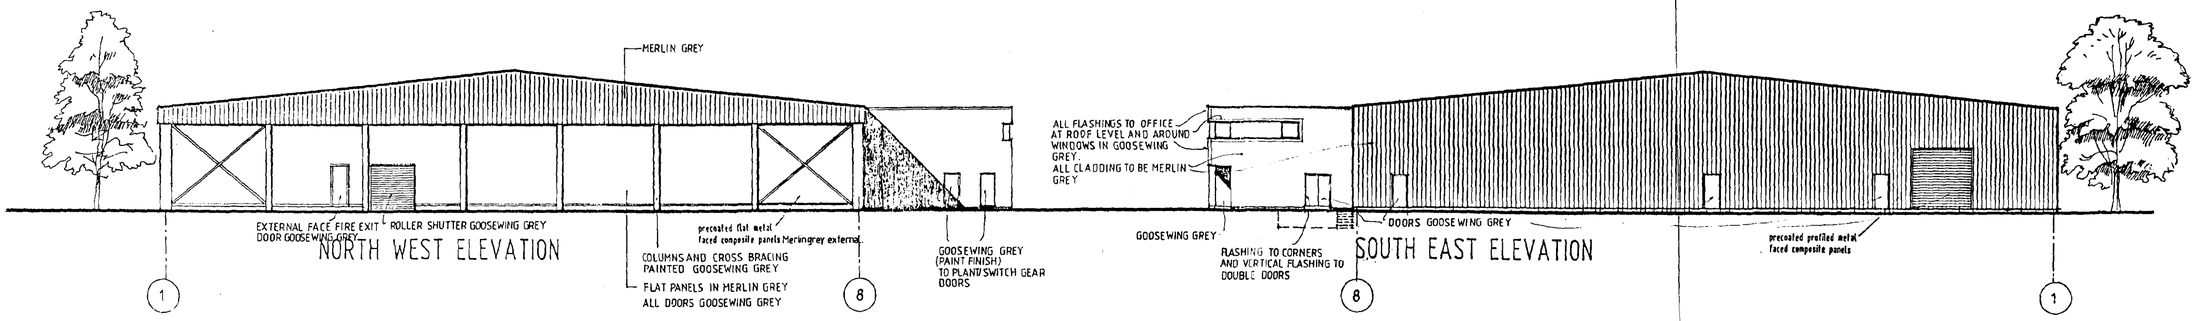

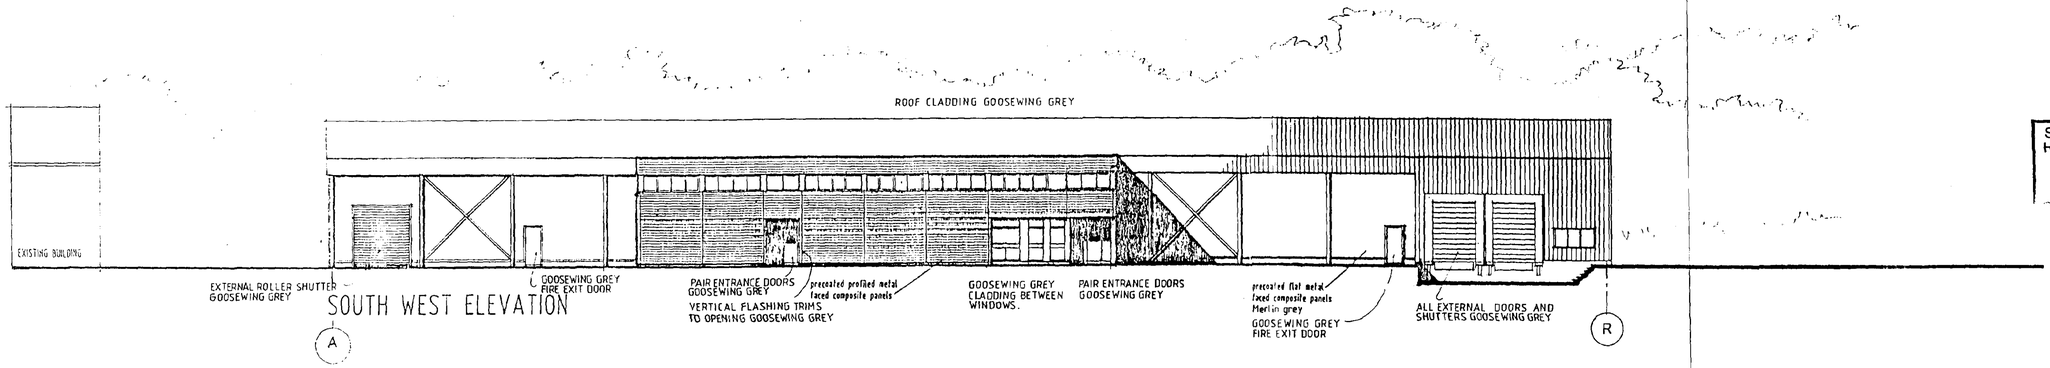

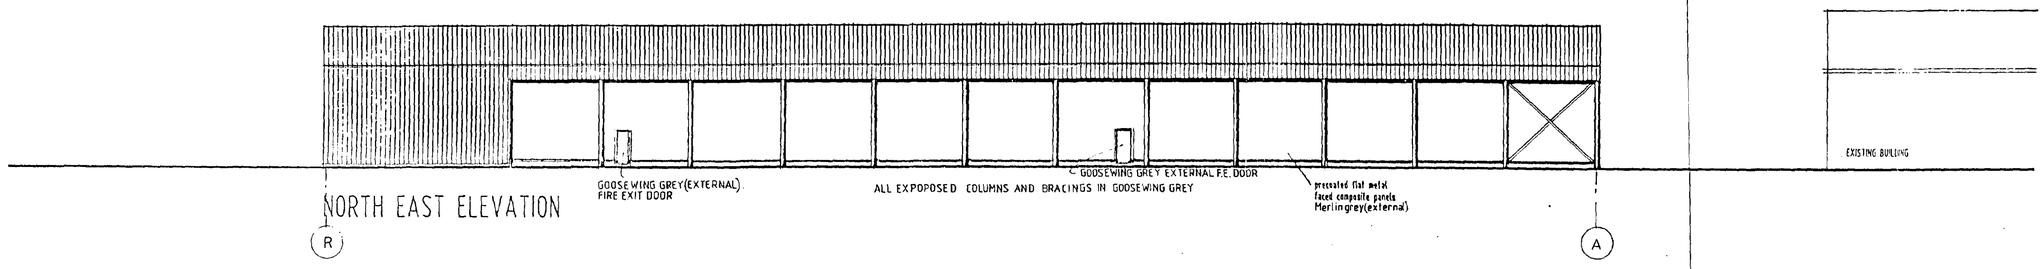

REV D 12.04.95. MORE COLOUR NOTES ADDED.
REV C. 7.04.95. CLADDING COLOURS ADDED

REV B 31.94 CROSS BRACING REVISED.

REV A 4.10.94 HORIZONTAL CLADDING JOINTS OMITTED, KITCHEN WINDOWS MOVED

SOUTH HOLLAND DC
HOUSING & PLANNING
0 9 MAY 1995
0481/95

LINDUM CONSTRUCTION CO. LTD.

BRIAN E WRIGHT
ARCHITECTS

Croylands
15 High Street
Washingborough
LINCOLN
LN4 1BG

Tel: 0522 793528

project
Q.V. FOODS
POTATO PACKHOUSE
HOLBEACH HURN

client
Q V FOODS LTD

drawing
SECTION AND ELEVATIONS

date
9.06.94.

scale
1:200

drawing number
621/A1/12 D