



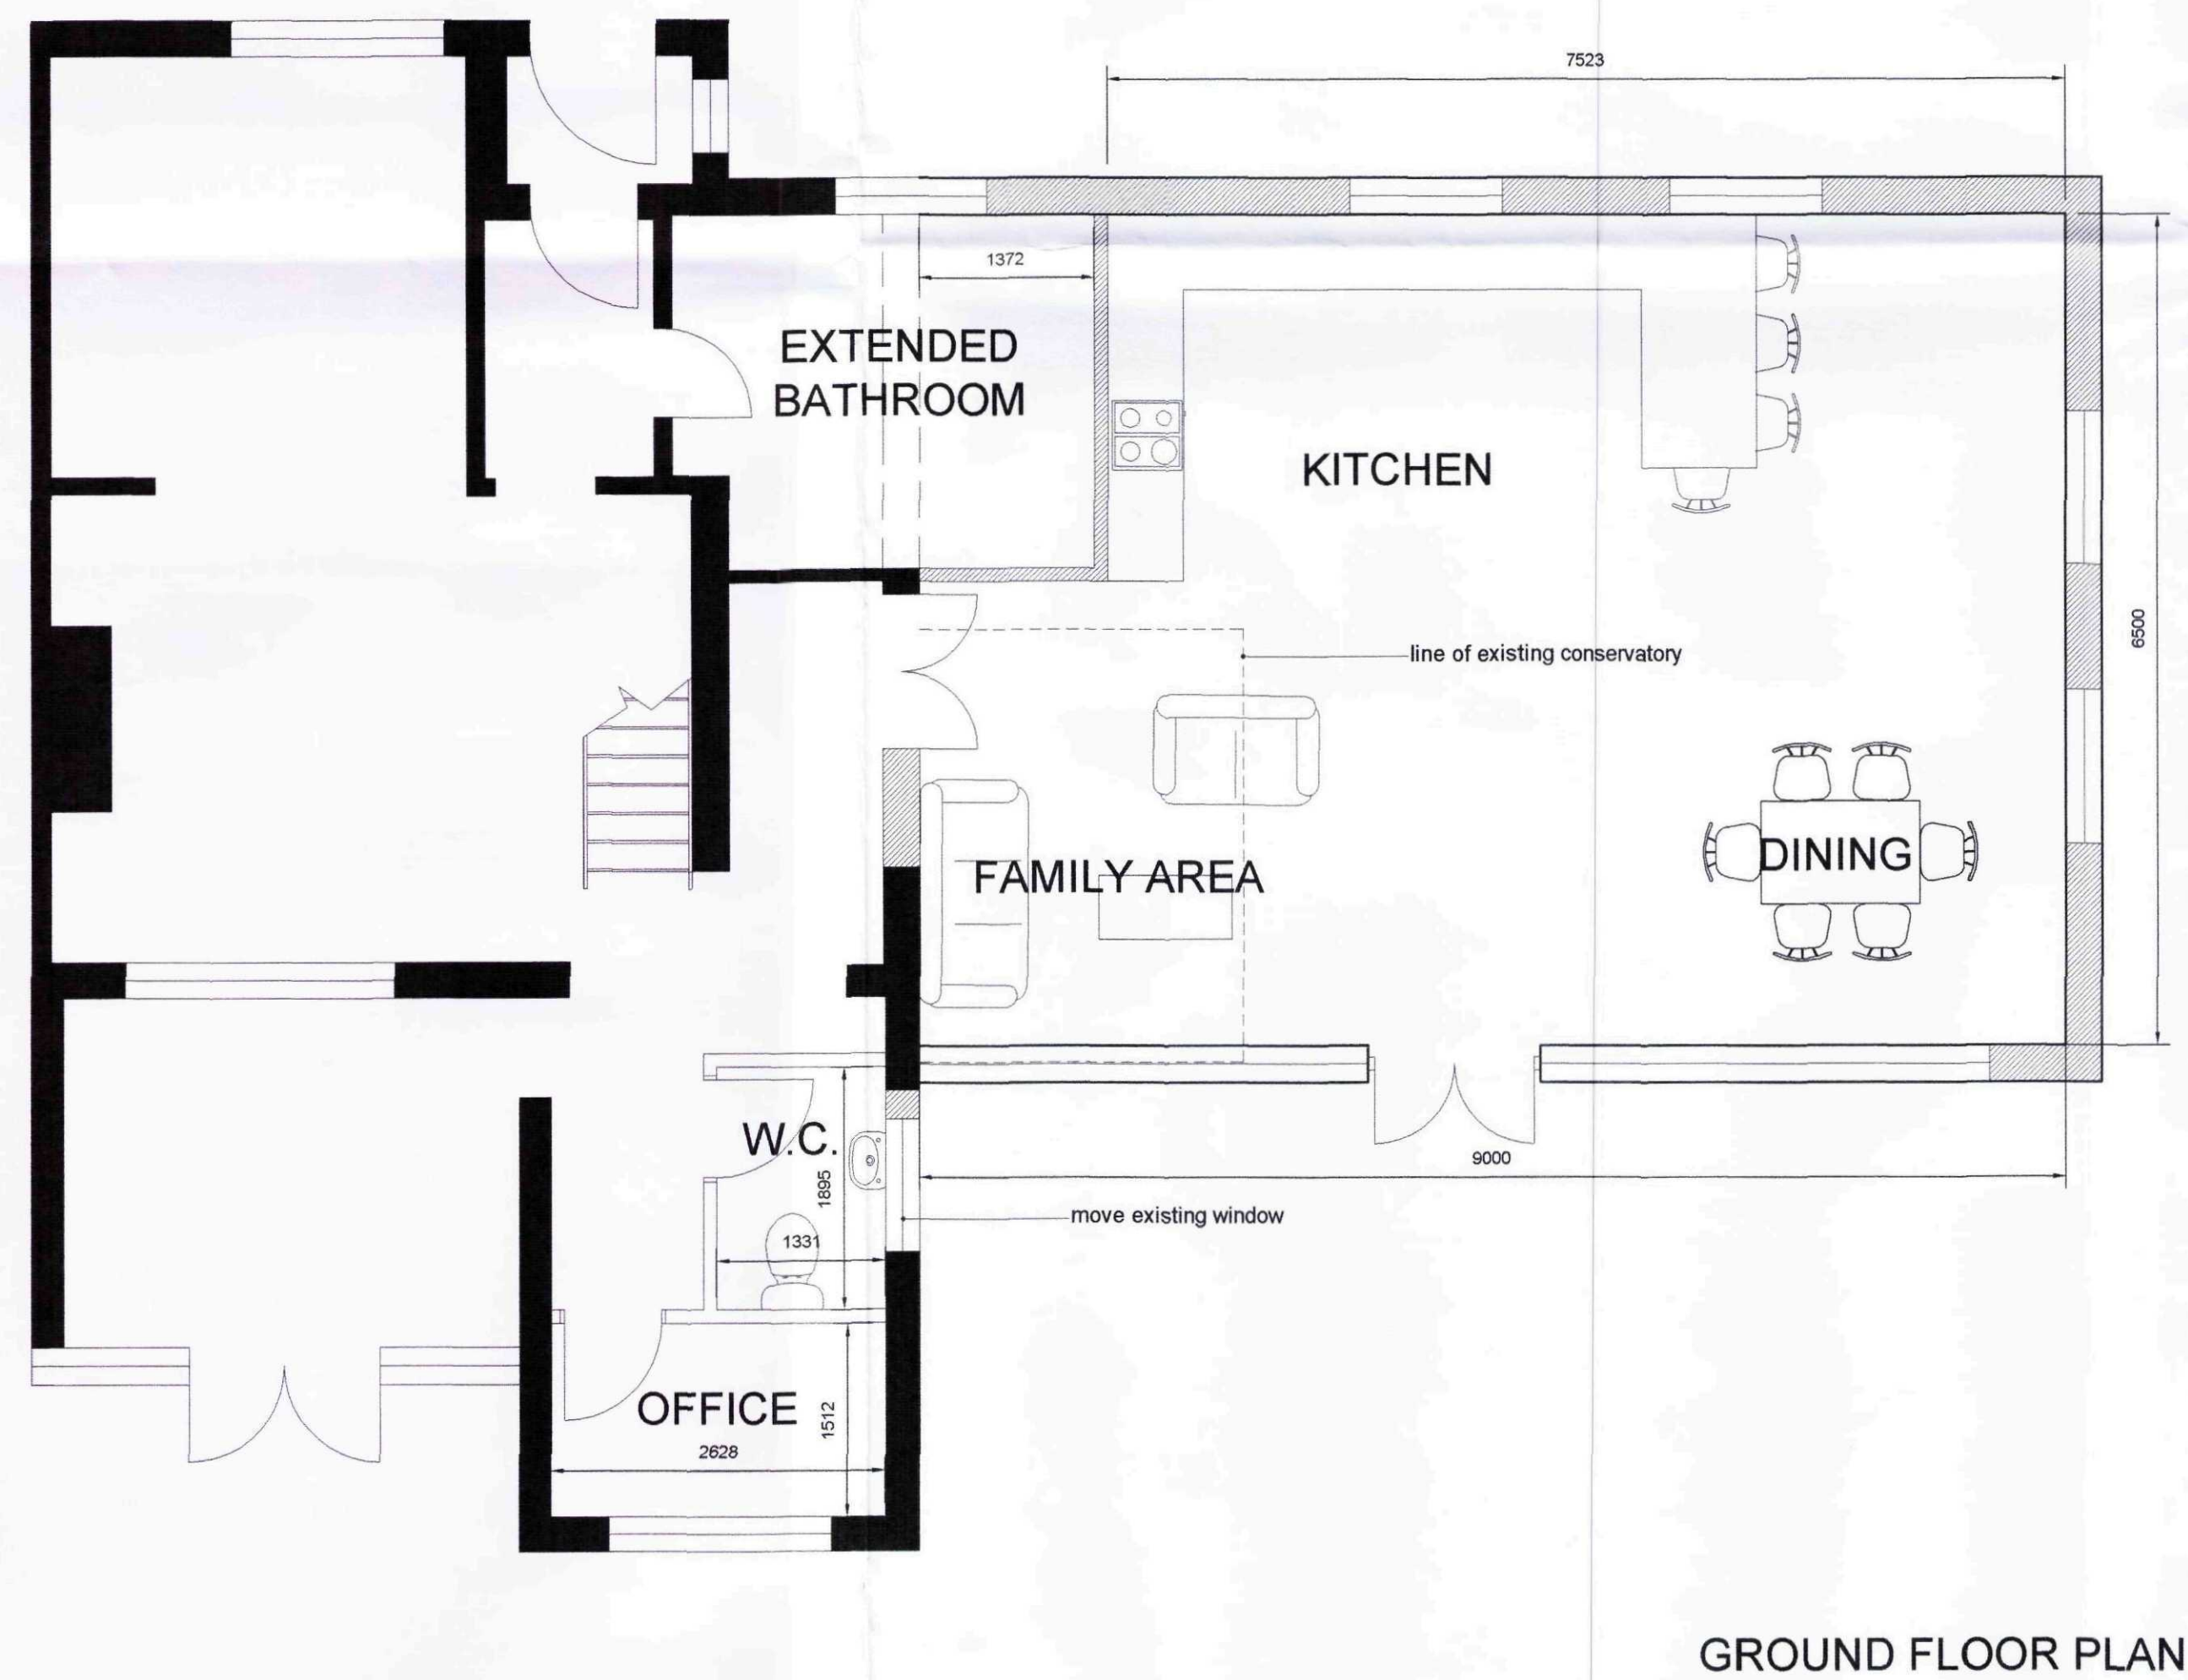

Revision	Date	Drawn	Description
Client	Miss L. Barnes		
Project	Proposed extension to 24 Keightley Road		
Drawing	Planning Application		
Scale	1:50, 1:100, 1:200, 1:250	Drawn	AWM
Date	31/05/2011		

Trevor A Clay RIBA Ltd, 14 Old Fendike Road, Weston Hills, Spalding, Lincs. PE126DD
01406 380027 07778 597975 trevor@tacarchitects.co.uk

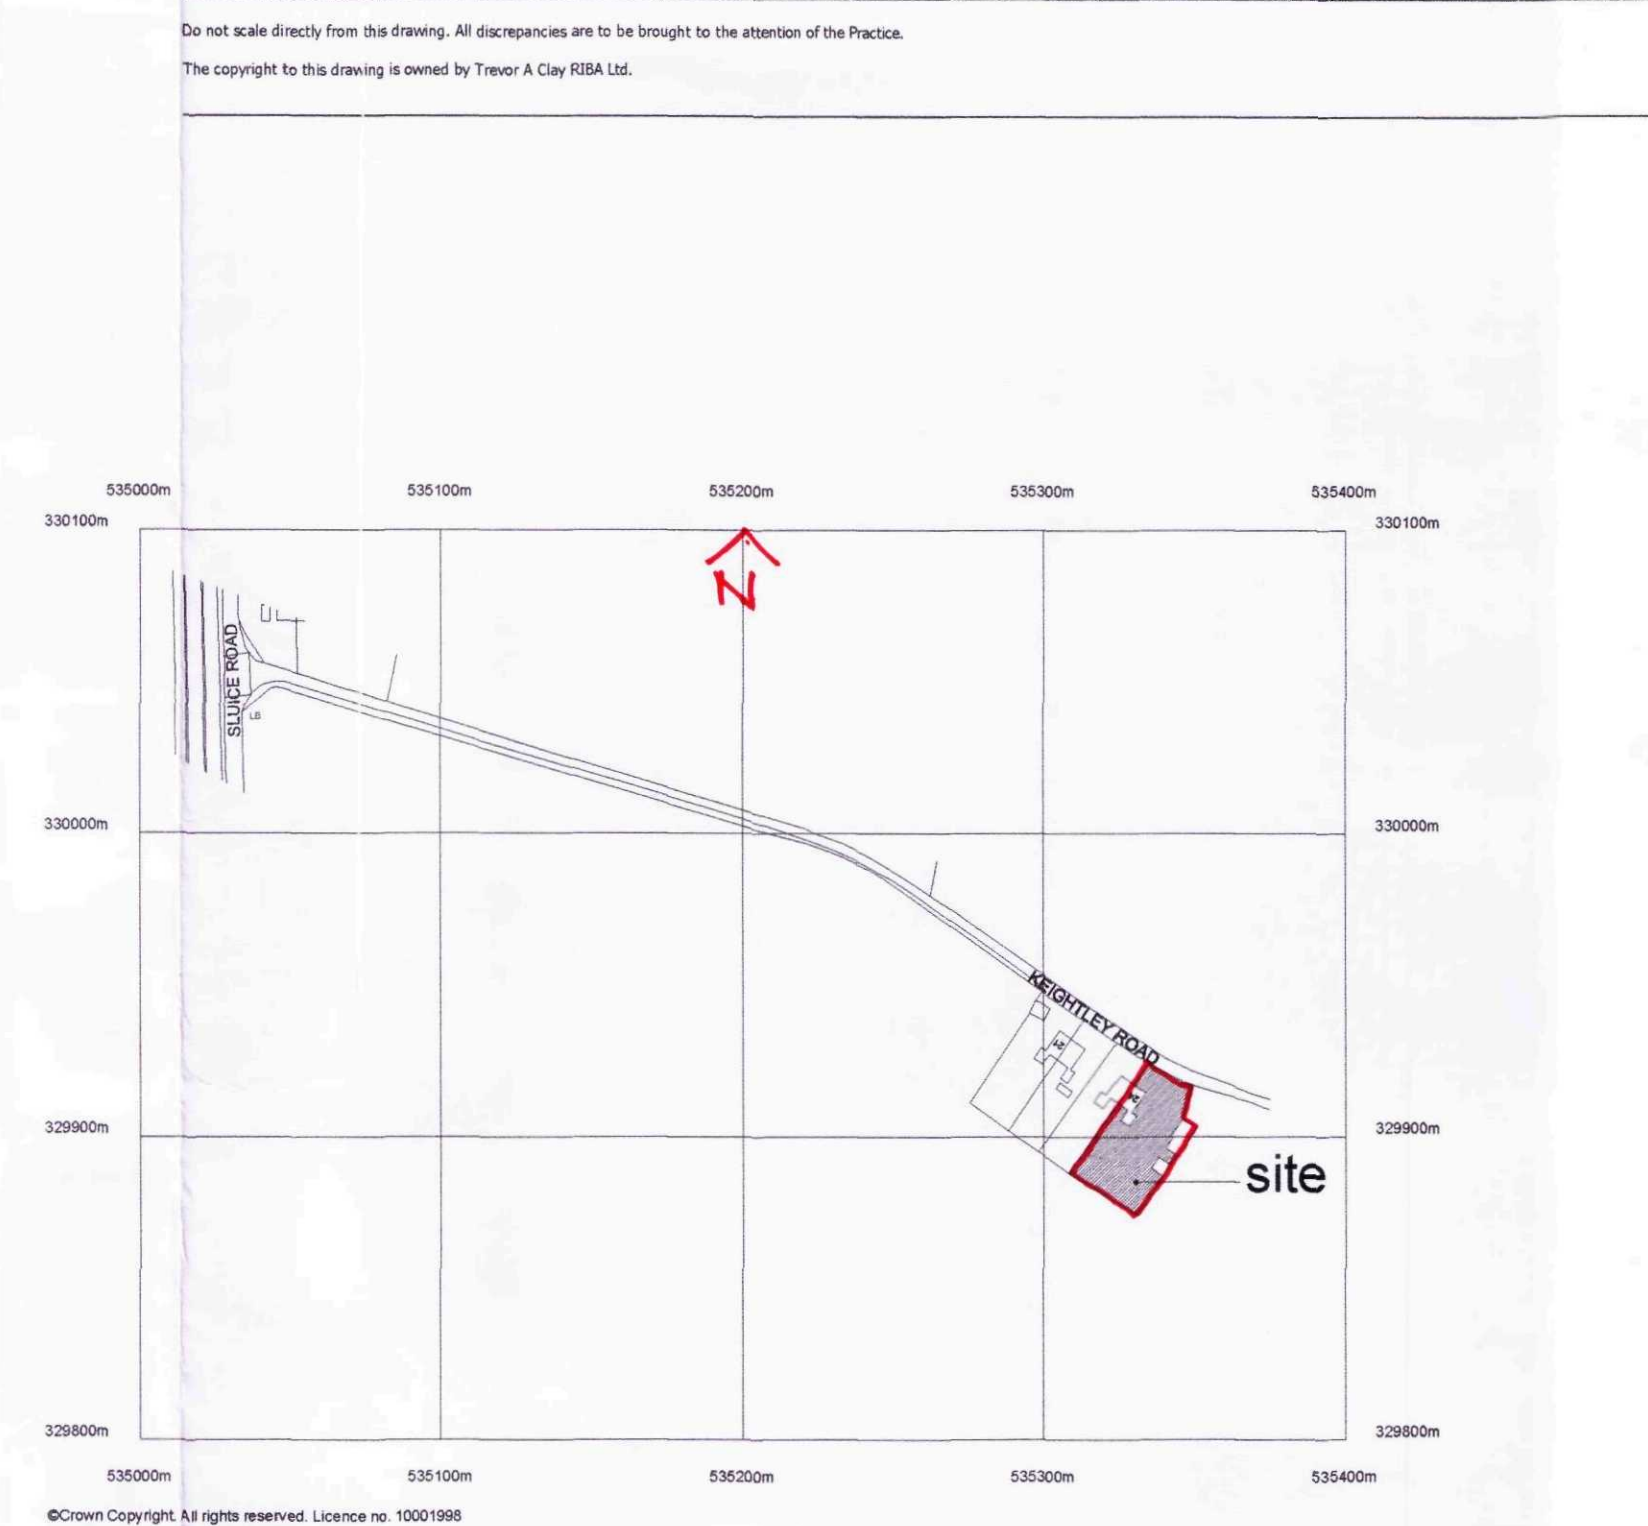

Drawing No. 11/272/PA/01

www.tacarchitects.co.uk