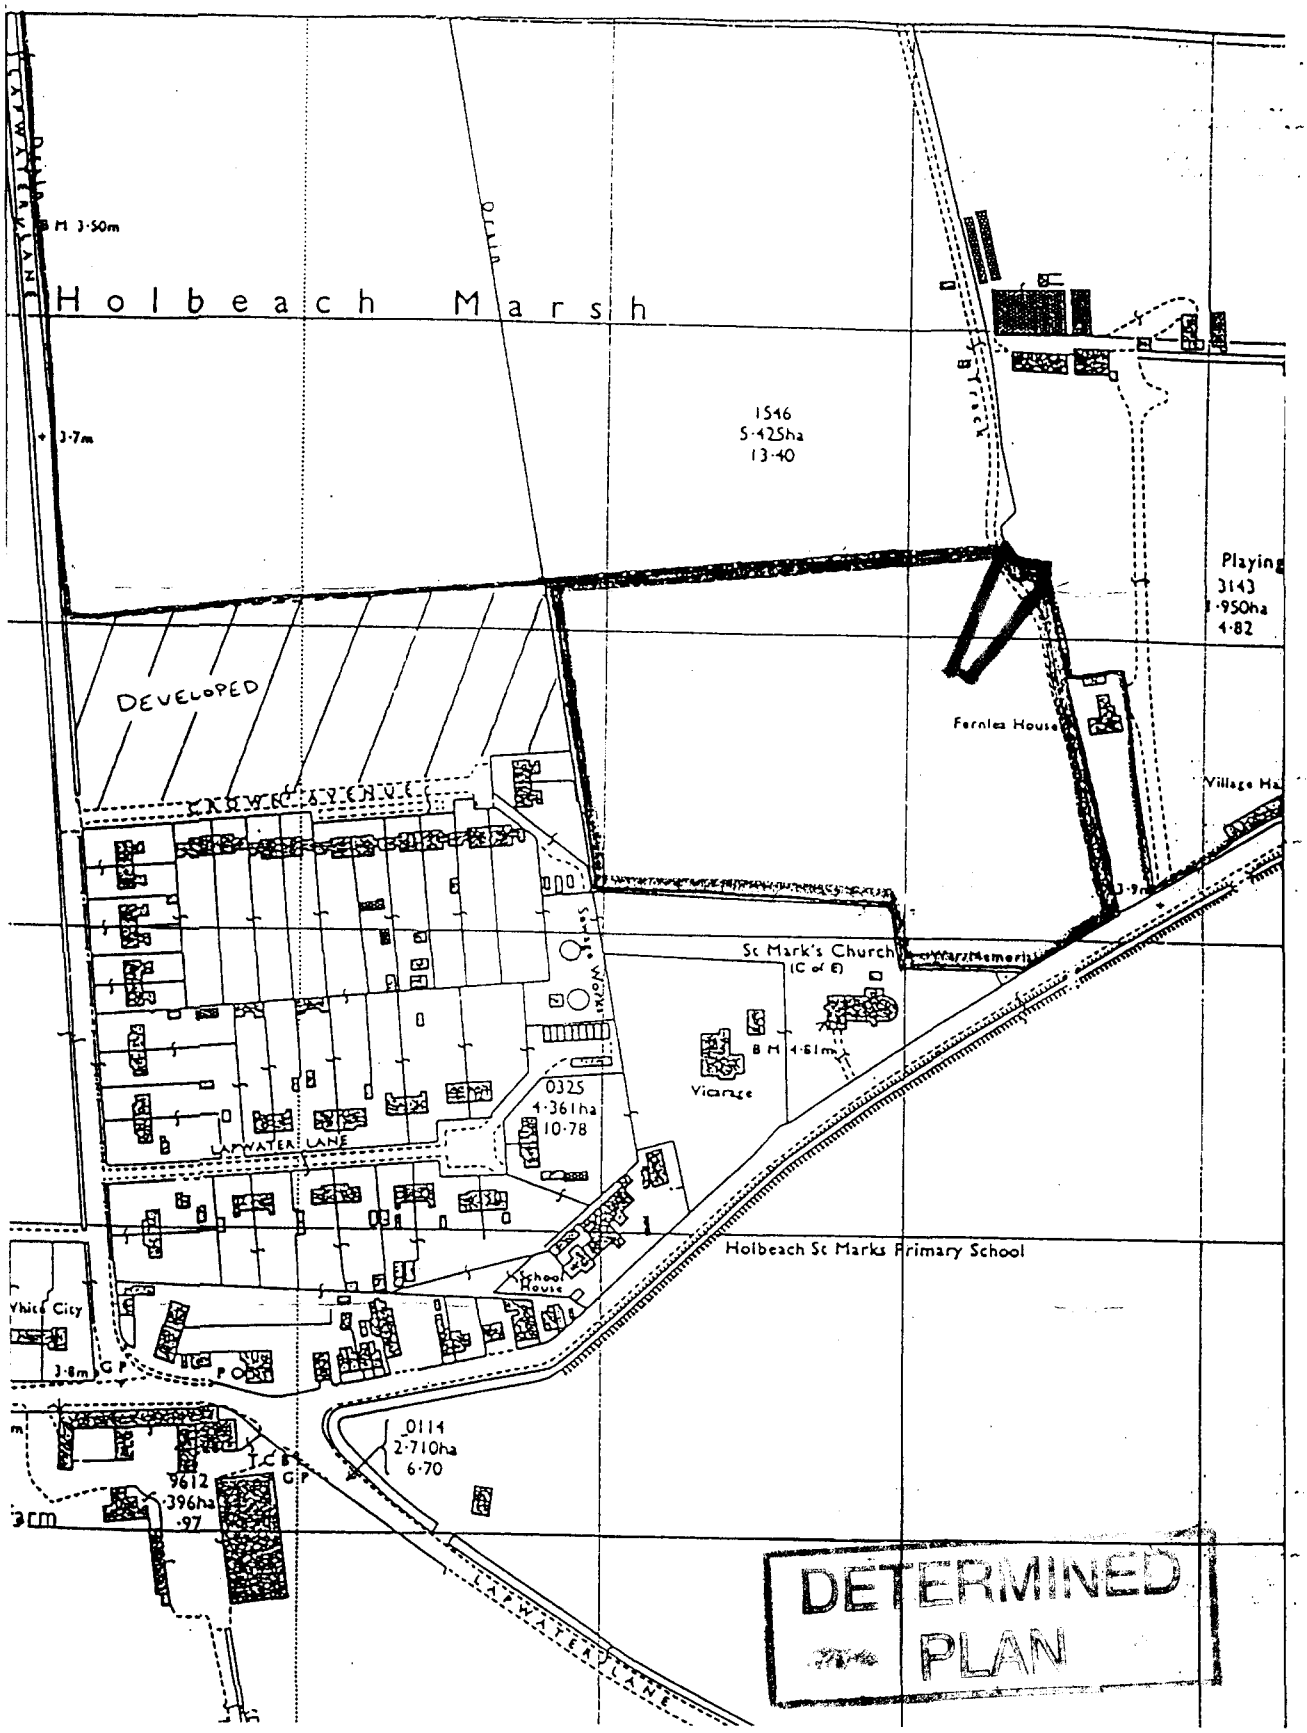


DETERMINED PLAN

S·DC
Plan... ...elopment
22 APR 2003

# location plan

1:2500

0490/03