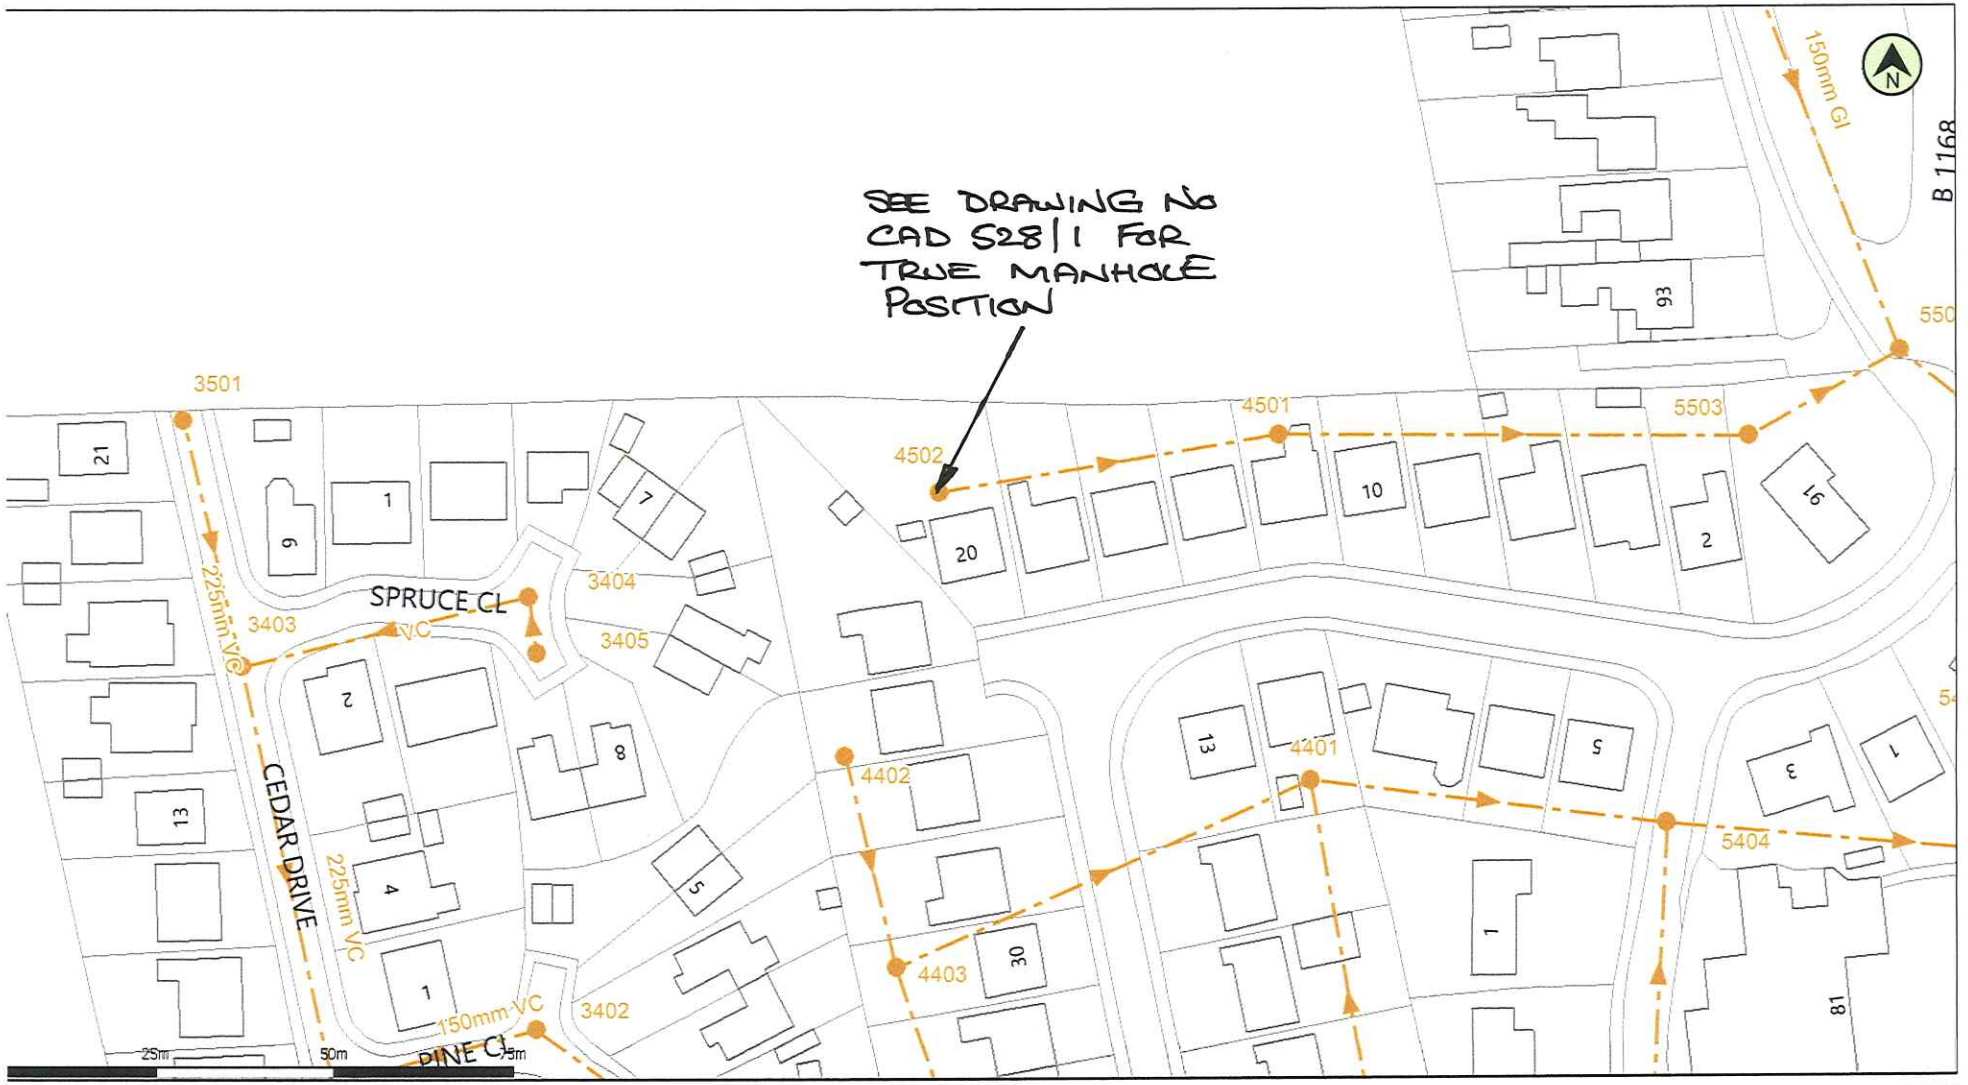


Crown copyright and database rights 2021 Ordnance Survey 100022432

Date: 22/04/21 Scale: 1:1000 Map Centre: 535420,325497 Data updated: 01/04/21 Our Ref: 544904 - 1 Wastewater Plan A4

plan is provided by Anglian Water pursuant its obligations under the Water Industry Act 1991 ons 198 or 199. It must be used in conjunction with any search results attached. The information is plan is based on data currently recorded but position must be regarded as approximate. ice pipes, private sewers and drains are generally not shown. Users of this map are strongly sed to commission their own survey of the area shown on the plan before carrying out any works. actual position of all apparatus MUST be established by trial holes. No liability whatsoever, ding liability for negligence, is accepted by Anglian Water for any error or inaccuracy or omission, ding the failure to accurately record, or record at all, the location of any water main, discharge sewer or disposal main or any item of apparatus. This information is valid for the date printed. plan is produced by Anglian Water Services Limited (c) Crown copyright and database rights 2021 iance Survey 100022432.This map is to be used for the purposes of viewing the location of ian Water plant only. Any other uses of the map data or further copies is not permitted. This notice t intended to exclude or restrict liability for death or personal injury resulting from negligence.

Foul Sewer
Surface Sewer
Combined Sewer
Final Effluent
Rising Main*
Private Sewer*
Decommissioned Sewer*
Outfall*
Inlet*
Manhole*
Sewage Treatment Works
Public Pumping Station
Decomissioned Pumping Station
*(Colour denotes effluent type)

craig-brand@hotmail.co.uk
20 Chestnut Avenue

DRAWING No CAD 528/3

love every drop anglianwater