
NATIONAL MAP CENTRE

OS Plan Black / White

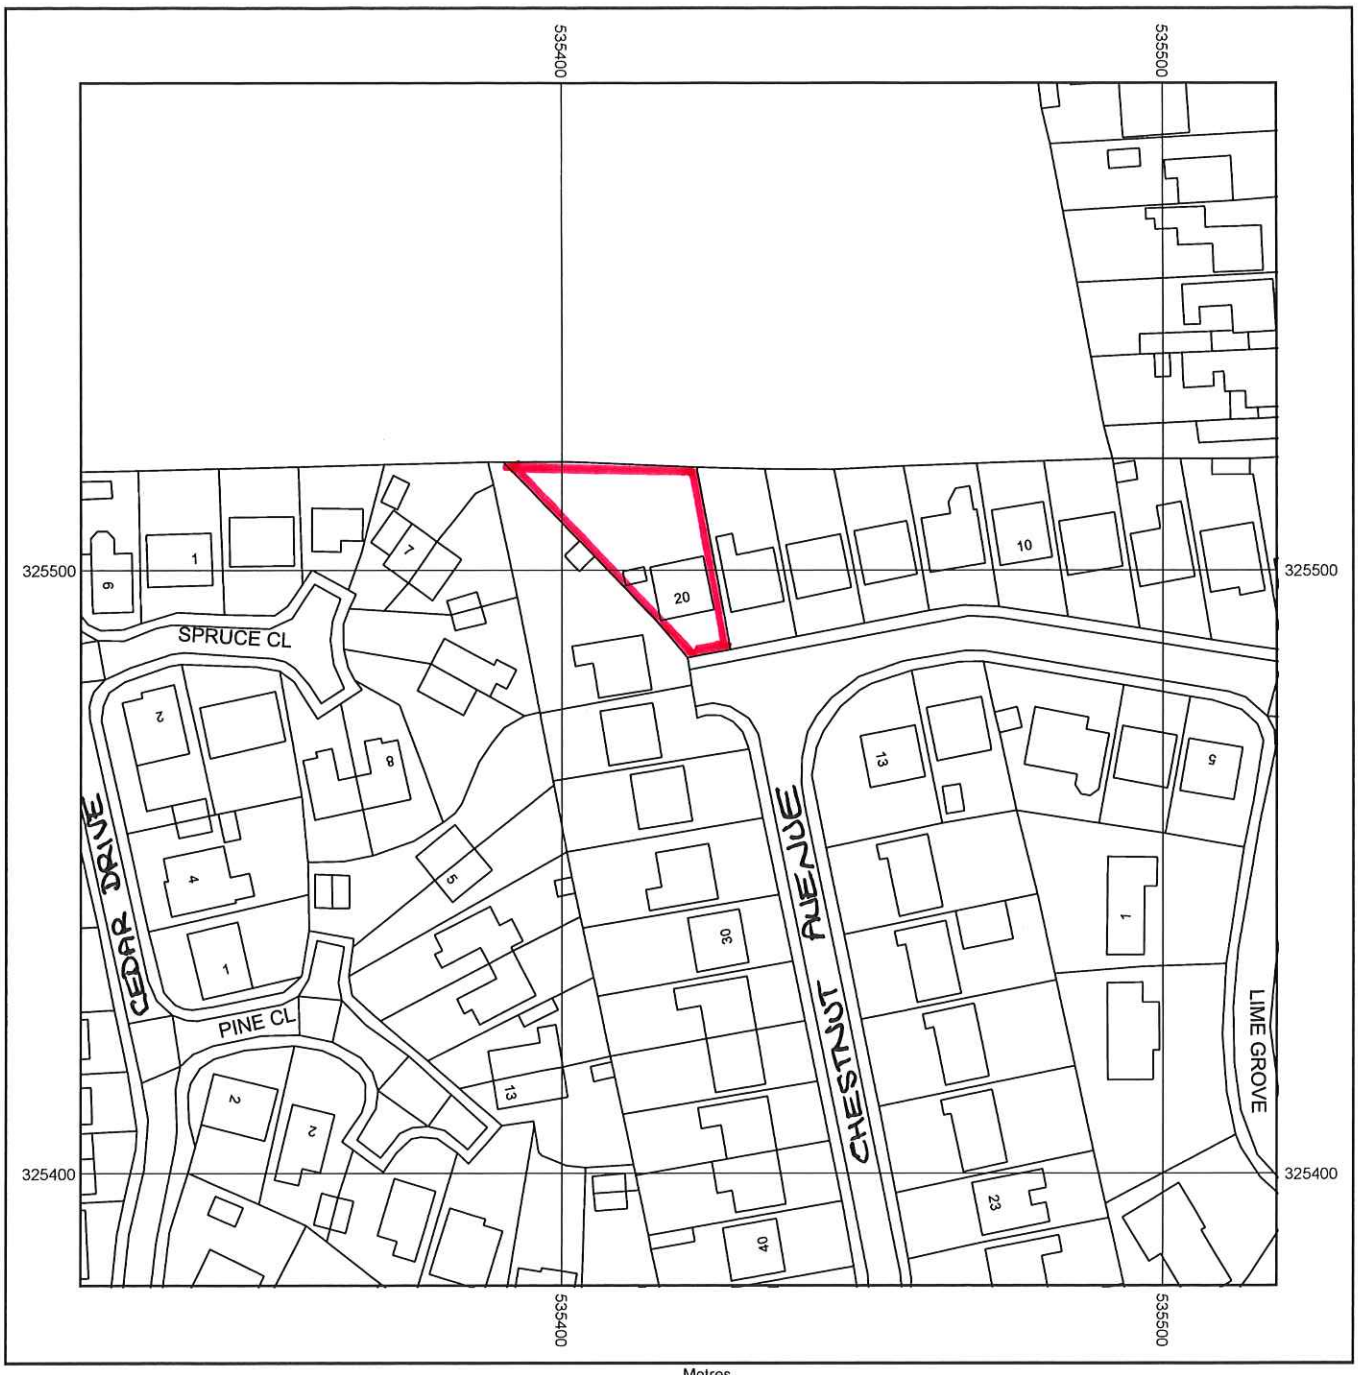

Scale: 1: 1250

Map data

Supplied by: National Map Centre
License number: 100031961
Produced: 13/04/2021
Serial number: 33092

20 CHESTNUT AVENUE
HOLBEACH
SPALDING
PE12 7NE

Plot centre co-ordinates: 535419,325481
Download file:
Project name: cbrandholbech

DRAWING No:
CAD 528/0

© Crown copyright and database rights 2021. OS 100031961