
Alan Hornsby

Architectural Services

Little Acre, Peak Hill, Cowbit,
Spalding, Lincs. PE12 6AW
Tel: Holbeach (01406) 380591


PROPOSED HOUSE AND GARAGE
HOLBEACH DROVE GATE,
HOLBEACH DROVE,
SPALDING, LINCS.
MR K.J. VAUGHAN

Drg. no. 03/21/02
April 03.

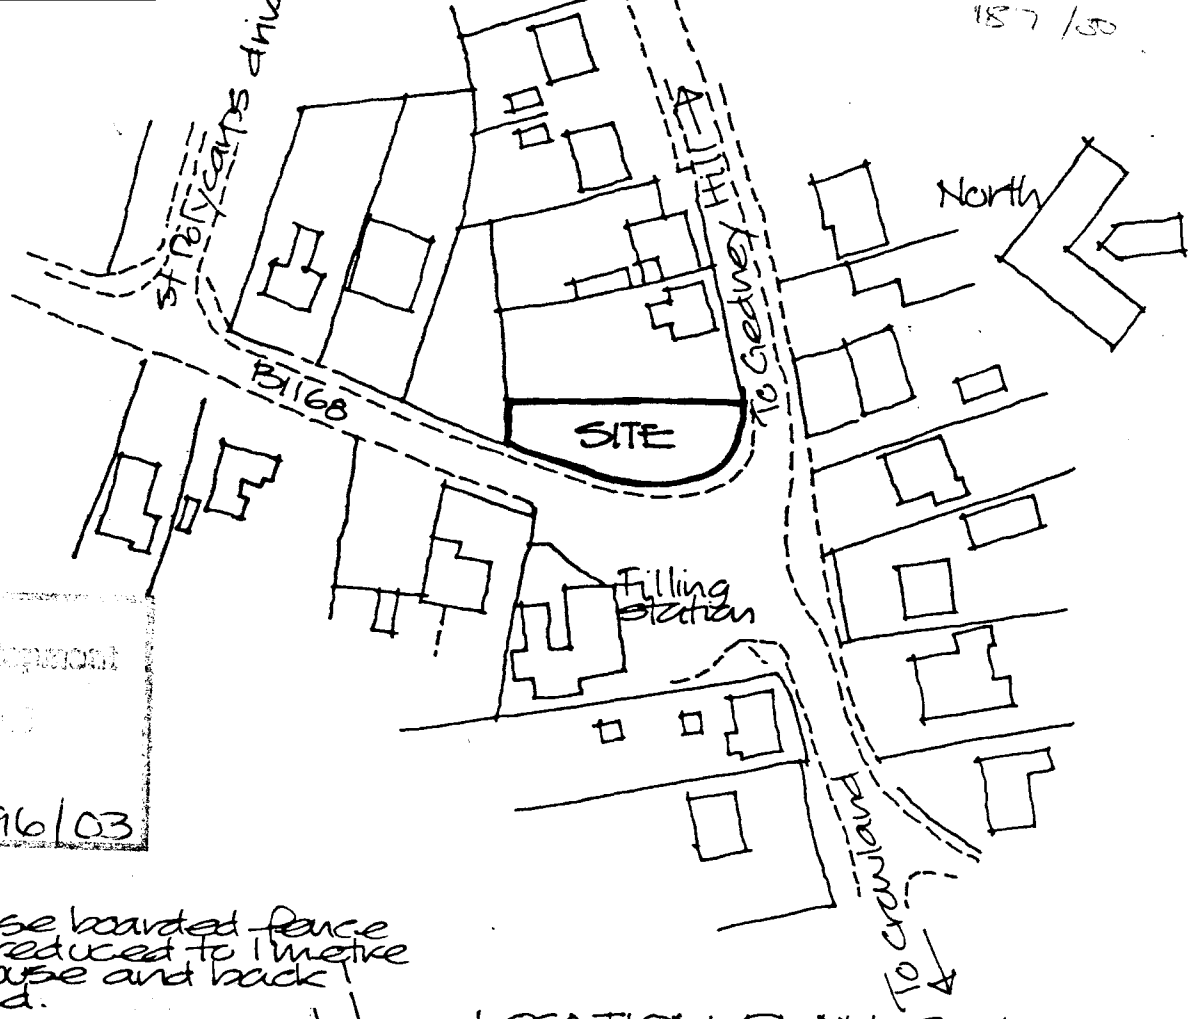


LOCATION PLAN Scale 1:1250

Planning Application
23 JUL 03
0496/03

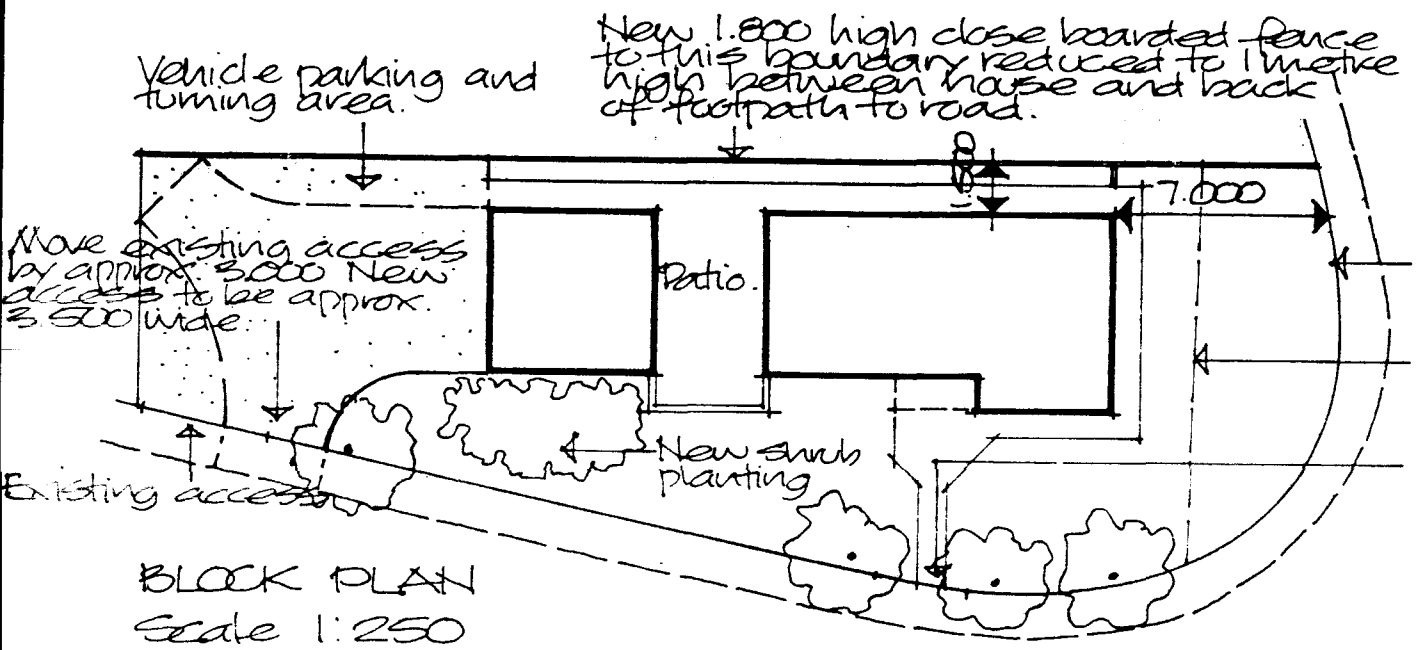

BLOCK PLAN
Scale 1:250

DETERMINED
PLAN

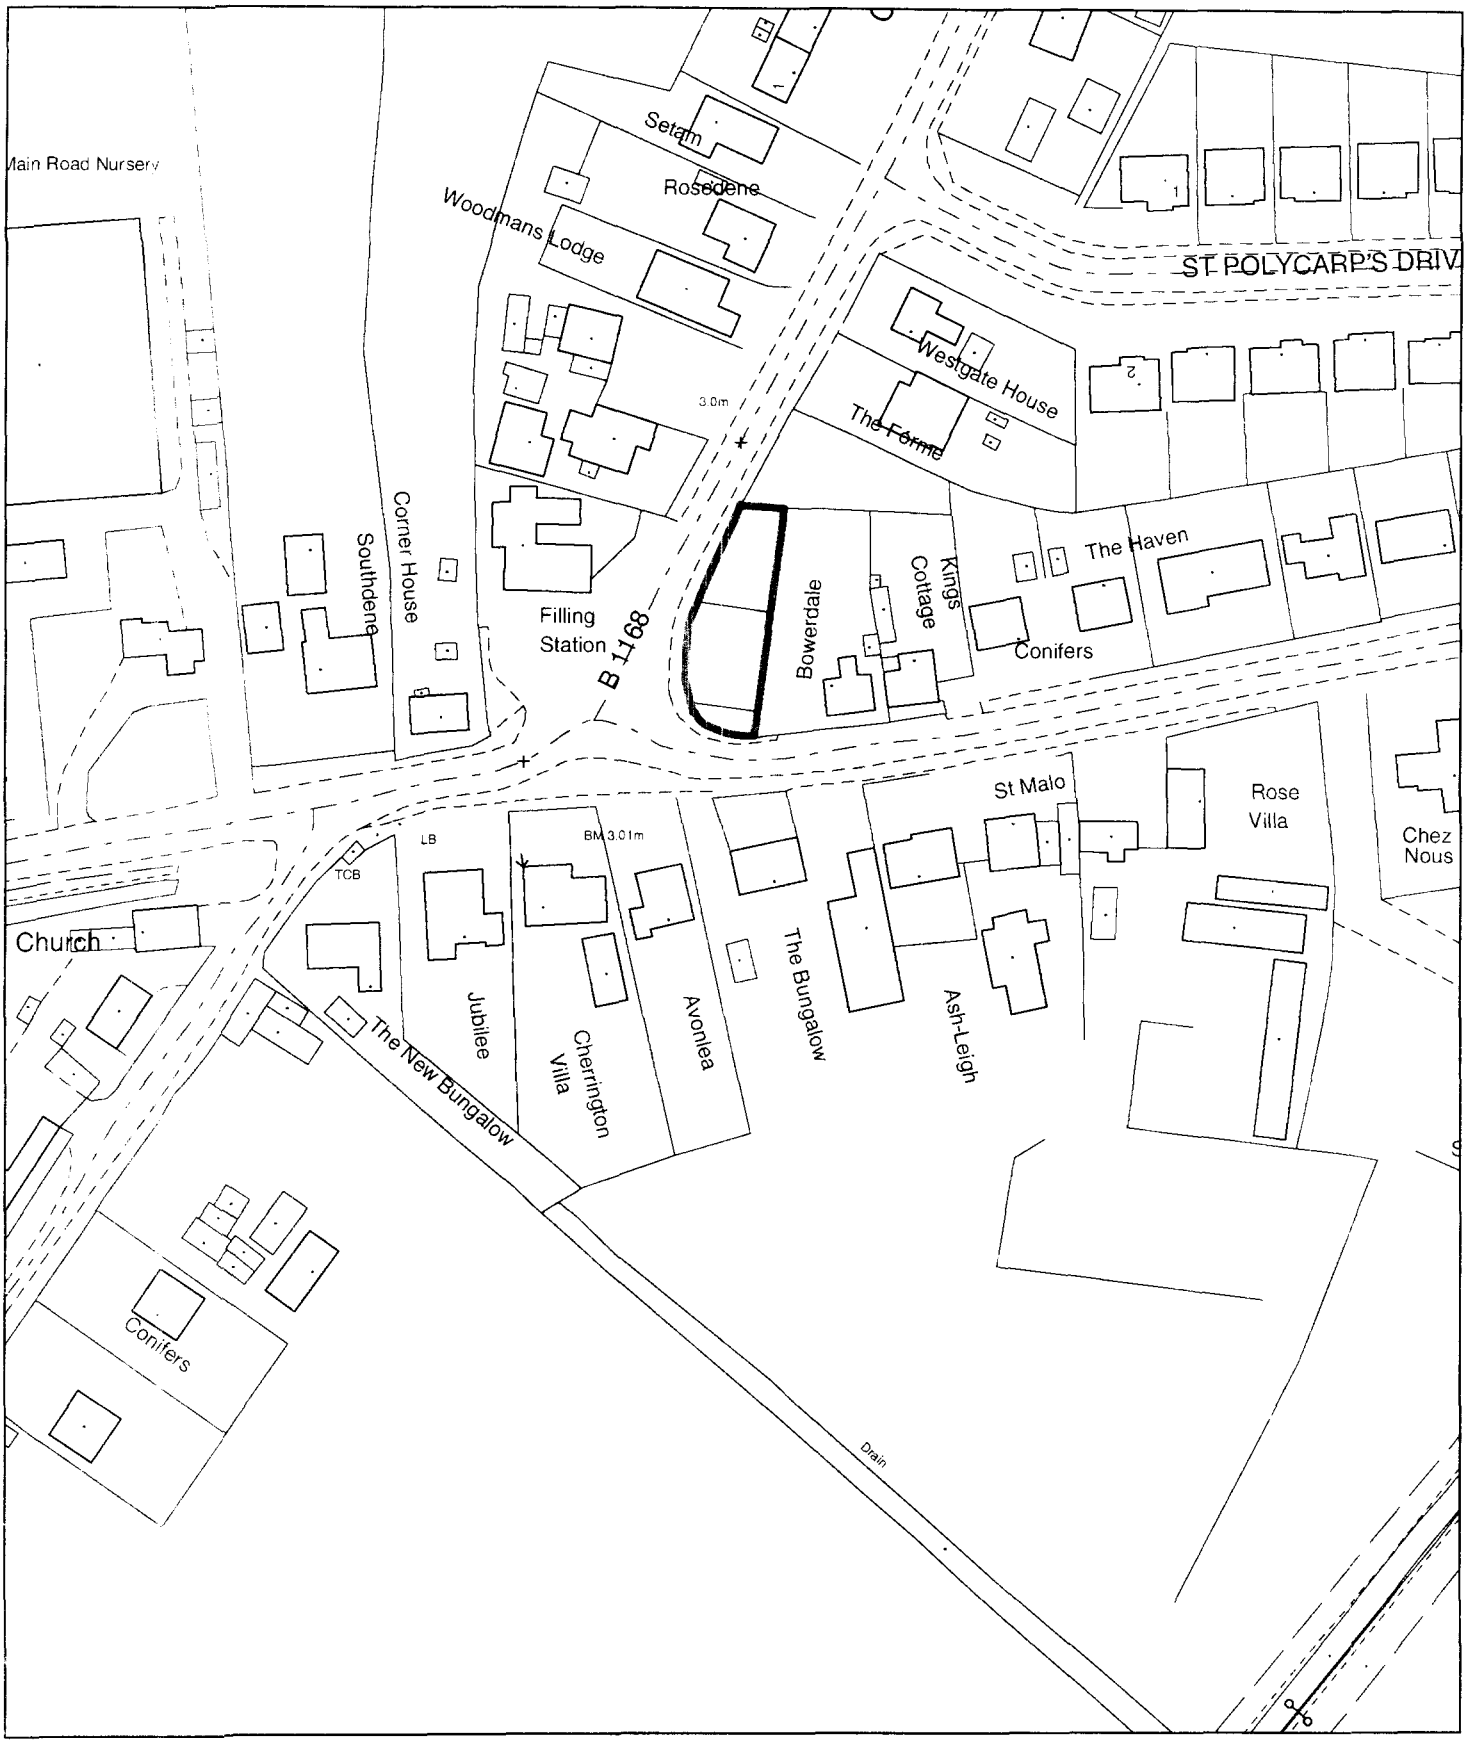

Planning Application Location Plan
Ward Member Notification

H09/0496/03

Scale: 1:1250

Planning and Development

Council Offices, Priory Road, Spalding, Lincolnshire
PE11 2XE

PLEASE DO NOT COPY THIS PLAN
This map is reproduced from Ordnance Survey material with permission of Ordnance Survey on behalf of Her Majesty's Stationery Office (c) Crown copyright. Unauthorised reproduction infringes Crown copyright and may lead to prosecution or civil proceedings. South Holland District Council LA079413 2003