


Elevation 01 - Front

1 : 100



Elevation 02 - Right

1 : 100

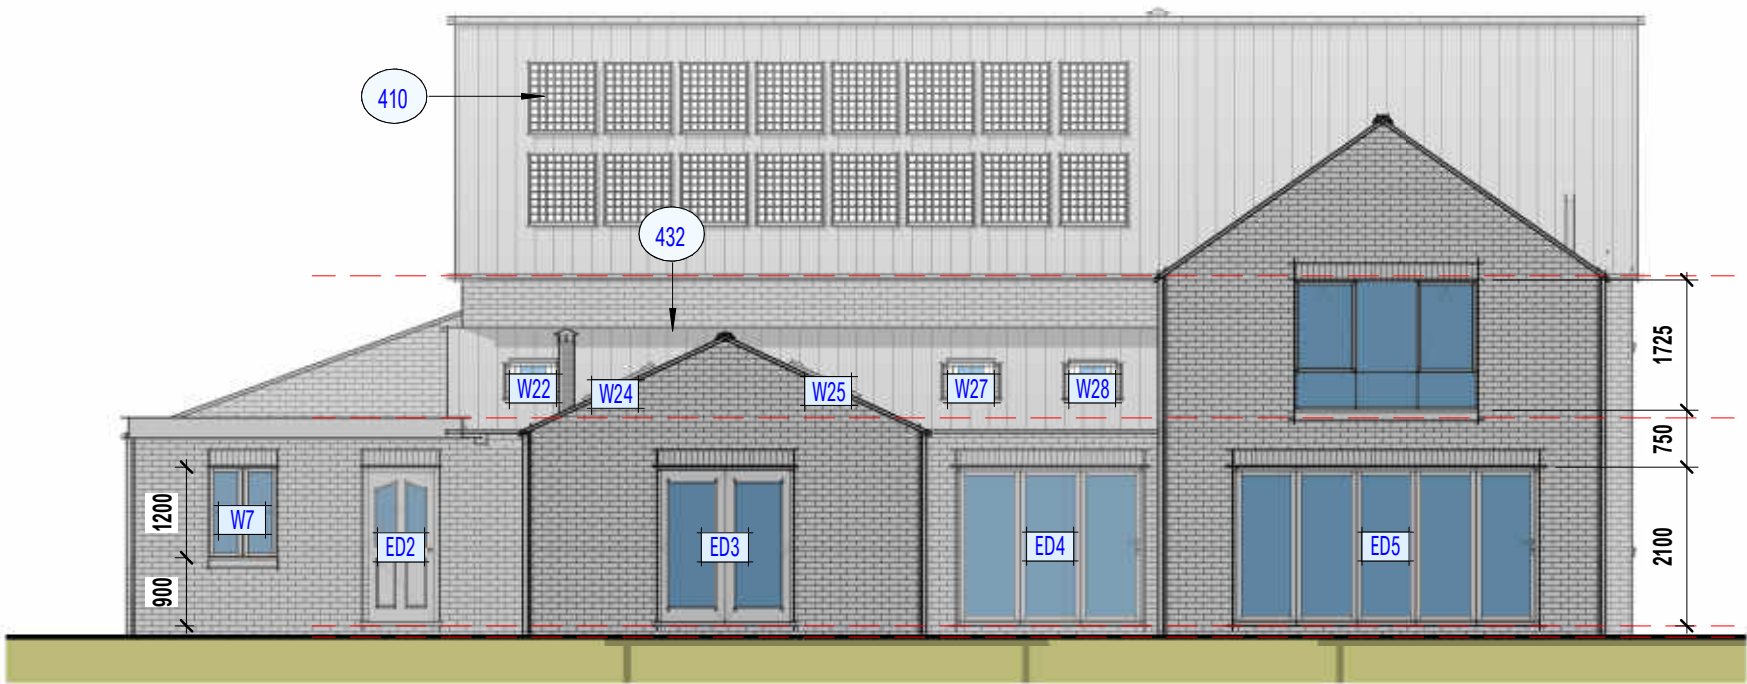

Elevation 03 - Rear

1 : 100



Elevation 04 - Left

1 : 100



Example of Feature Dental work and corbelling to clients requirements

07 - Window Schedule		
(Subject to Site Survey)		
Mark	Width	Height
W1	910	1200
W2	910	1200
W3	348	1200
W4	348	1200
W5	348	1200
W6	910	1200
W7	910	1200
W8	460	1875
W9	460	1875
W10	348	1200
W11	348	1200
W12	348	1200
W13	910	1050
W15	910	900
W16	910	900

07 - Window Schedule		
(Subject to Site Survey)		
Mark	Width	Height
W17	910	900
W18	910	900
W19	910	900
W20	910	900
W21	1023	1200
W22	600	1000
W23	600	1000
W24	600	1000
W25	600	1000
W26	600	1000
W27	600	1000
W28	600	1000
W29	348	900
W30	910	1050
Grand total: 29		

08 - External Door Schedule				
(Subject to Site Survey)				
Mark	Width	Height	Door Panel Width	Door Panel Height
ED1	2485	2250		
ED2	1023	2100	920	1990
ED3	1810	2100	852	1990
ED4	2485	2100		
ED5	4060	2100		
ED6	1023	2100	920	1990
ED19				
ED20				
ED30	922	2031	838	1981
Grand total: 9				

Legend	
Ref	Description
410	Solar Water Heating collectors (W) & Photovoltaic or solar electric panels(E) fitted in accordance with manufacturer's instructions and details to be forwarded to LABC for approval prior to insulation.
424	Refer to the "As Designed Air Flow Design Calculation" for all Trickle Ventilator requirements
432	Provide Code 4 Lead flashing with min. 150mm upstand with Preformed Cavity trays and weep holes to all Wall & Roof Abutments, Lead to be oiled prior to placement

- EXTERNAL MATERIALS SCHEDULE :
- Facing Brickwork to be Old Farmhouse style Multi red
 - Roof Covering - Marley Concrete Plain Roof Tile : Antique Brown
 - Matching brick soldier course above the windows
 - Matching "brick on edge" and a creasing tile below the windows.
 - Black Plastic Rainwater Goods
 - Windows will be UPVC wood effect in a mushroom colour.
 - Timber Oak doors & uPVC Wood effect barn style doors
 - Bifold doors to be aluminium