
HALL HILL ROAD


Footpath

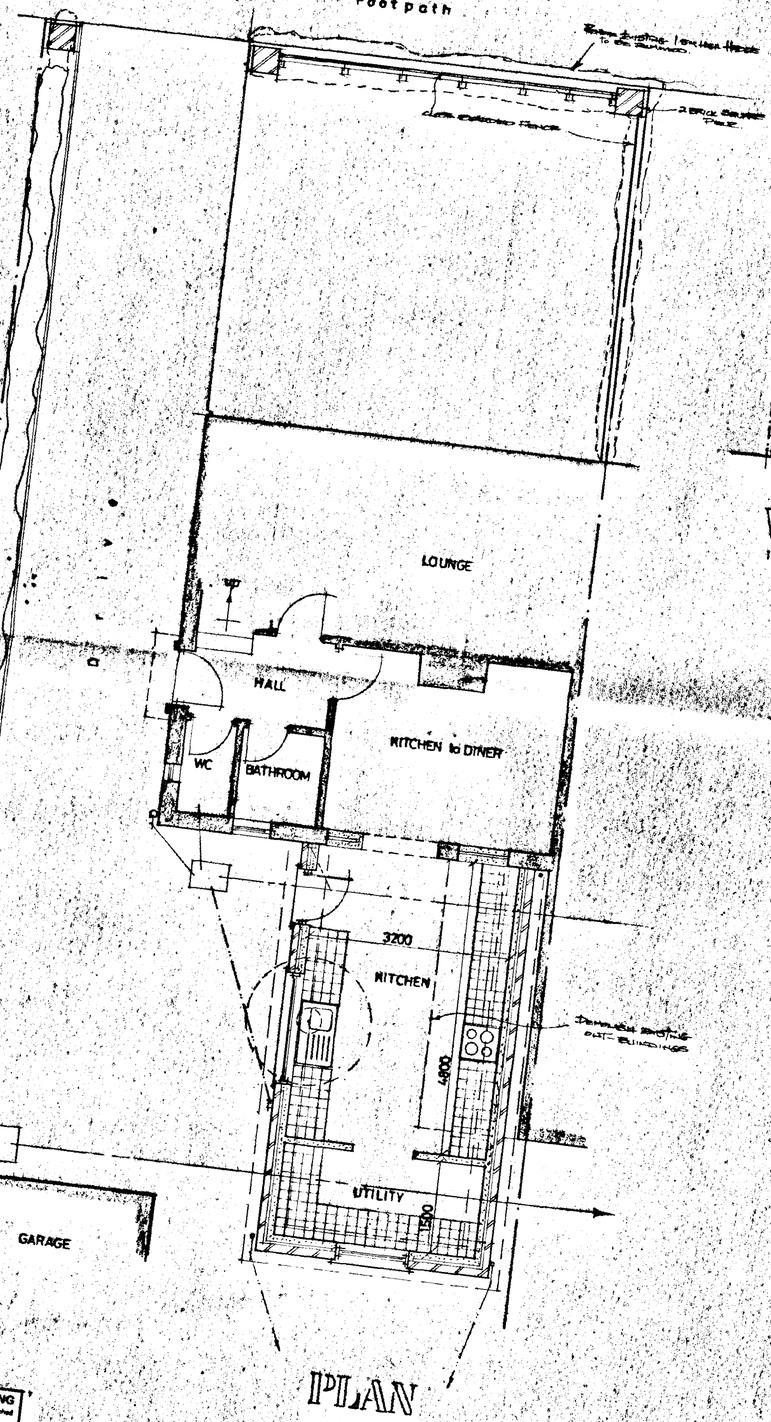


PLAN




REAR

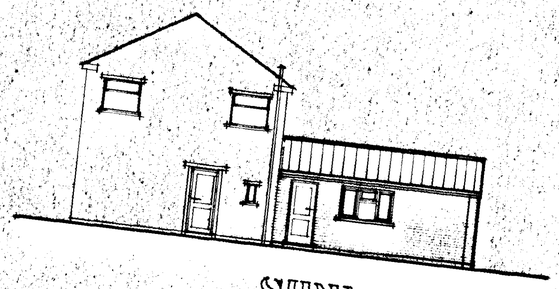


SIDE

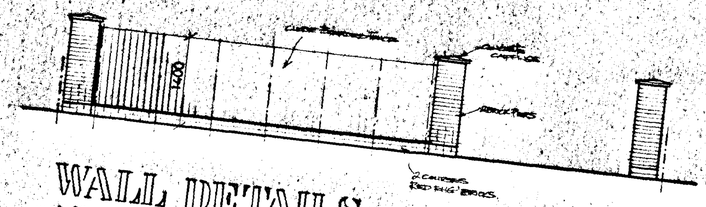

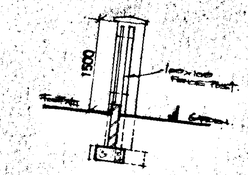

WALL DETAILS
1:50



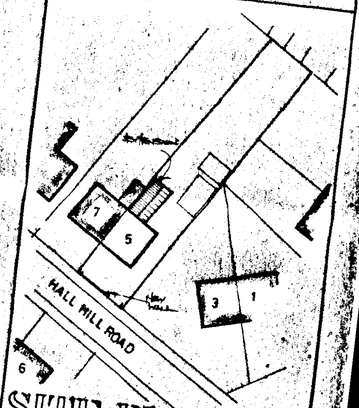

SITE PLAN
1 : 500

SOUTH HOLLAND DC
HOUSING & PLANNING
21 MAY 1999
Ref: G497/99

DETERMINED PLAN

NOT SCALE FROM THIS DRAWING
Drawing is copyright and may not be altered, traced, photographed for any purpose other than that for which it is issued.
General Contractor is to check all dimensions on site and report discrepancies to the Architect.
Unless shown on this drawing including foundations are based upon for abnormal conditions which may be discovered during unless reported to the Architect so that design amendments considered. Site soil surveys are recommended in respect of to establish specific site conditions before foundation work

G. R. MERCHANT
LENG AMICE, FIWO,
ARCHITECTURAL, STRUCTURAL & LAND DRAINAGE CONSULTANT
TEL: HOLBEACH (01406) 490800

PROJECT:
EXTENSION TO
5 HALL HILL ROAD
HOLBEACH

CLIENT:
MR & MRS L. JOHNSON

SCALES:

DATE: