

Do not scale directly from this drawing. All discrepancies are to be brought to the attention of the Practice.

The copyright to this drawing is owned by Trevor A Clay RIBA Ltd.

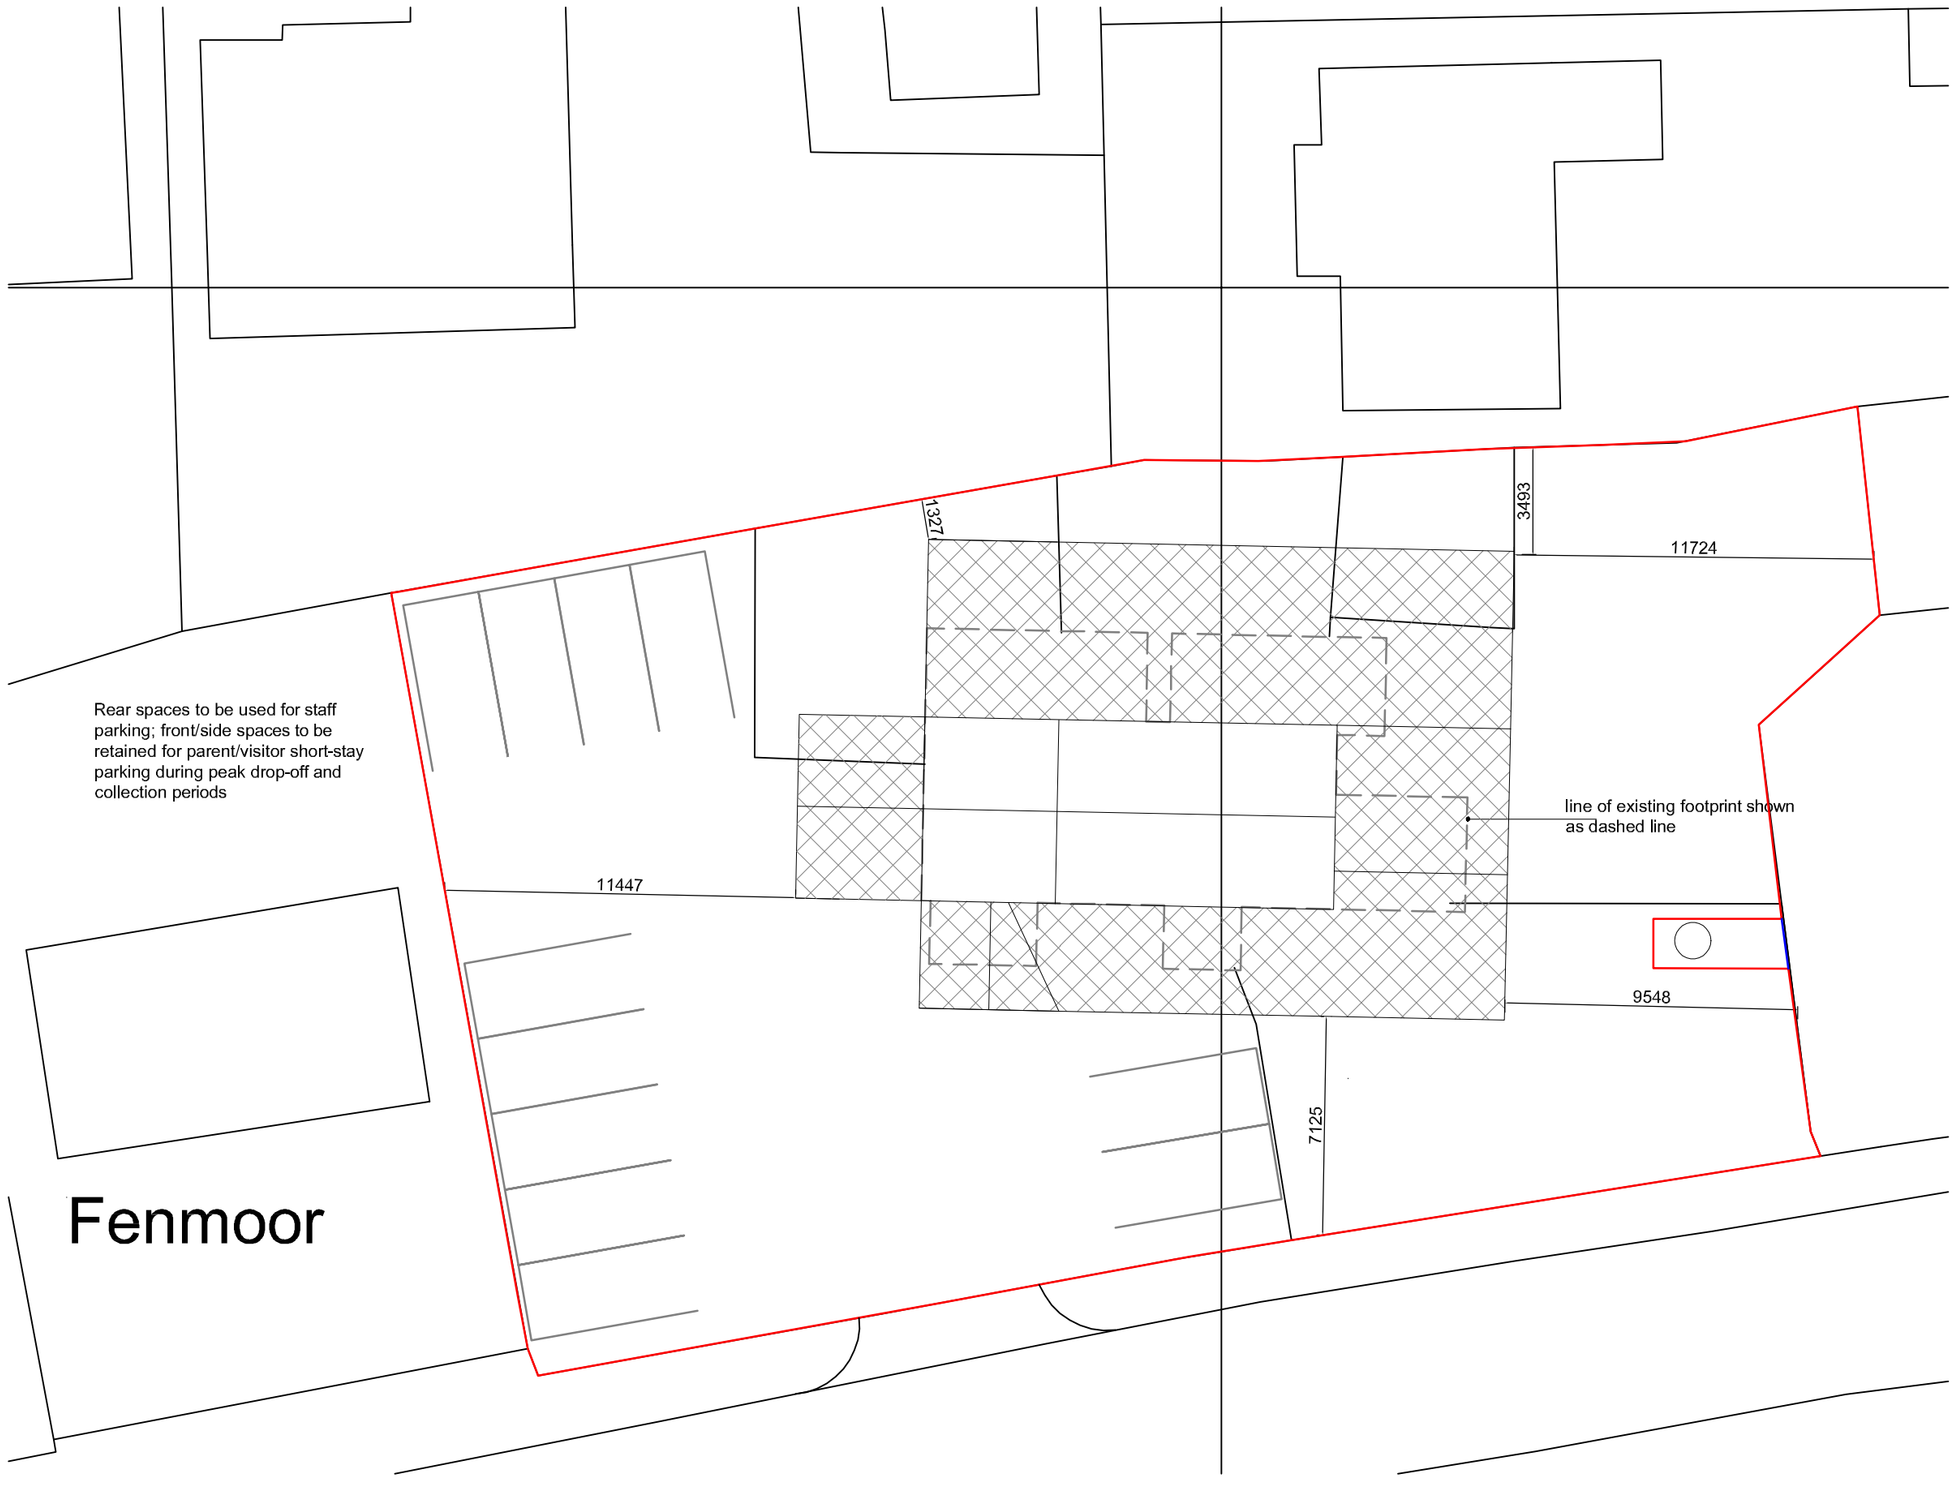

PROPOSED BLOCK PLAN

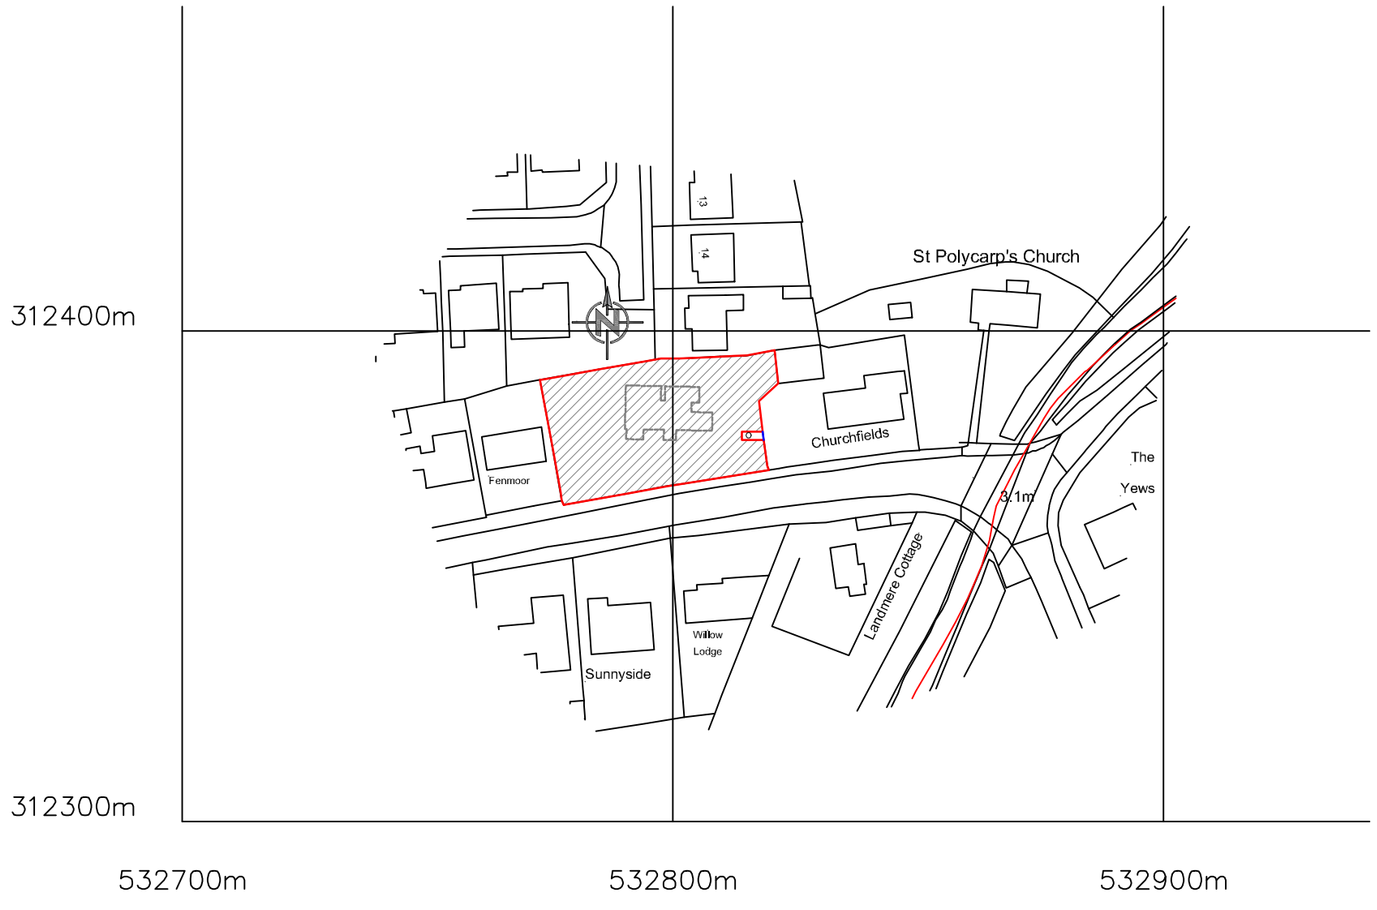

?Crown Copyright and database rights 2023 OS Licence no. 100019980

LOCATION PLAN

PROPOSED FIRST FLOOR

Revision	Date	Drawn	Description
B	15/07/26	AWM	Amendment of location plan
A	24/06/26	AWM	Addition of parking spaces at rear of site

Client: Country Kids Day Nursery

Project: Extension & Alteration @ Country Kids Day Nursery, Holbeach Drove

Drawing: Planning (Block and location Plans)

Scale: 1:200, 1:1250 @ A2 Drawn: AWM Checked: TAC Date: 27/04/2026

Drawing No.: 24/656/PA/005B

Trevor A Clay RIBA Ltd, 14 Old Fendike Road, Weston Hills, Spalding, Lincs. PE126DD
01406 380027 07778 597975 trevor@tacarchitects.co.uk www.tacarchitects.co.uk