


Do not scale directly from this drawing. All discrepancies are to be brought to the attention of the Practice.
The copyright to this drawing is owned by Trevor A Clay RIBA Ltd.

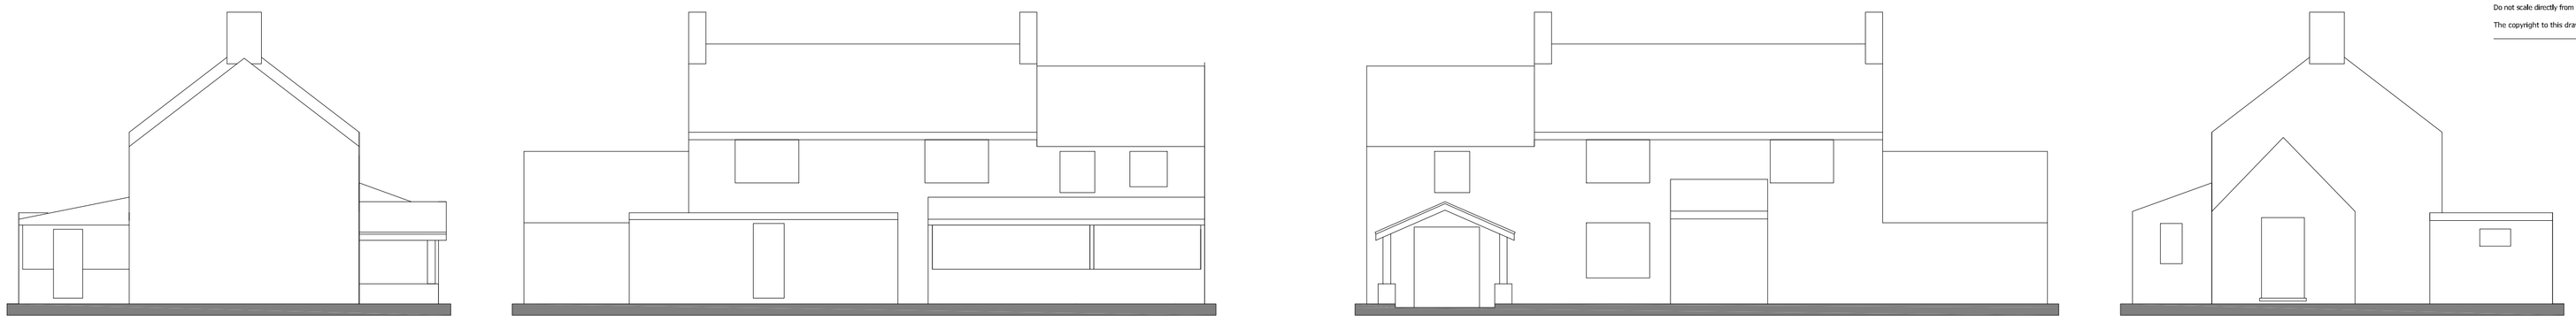

EXISTING ELEVATIONS

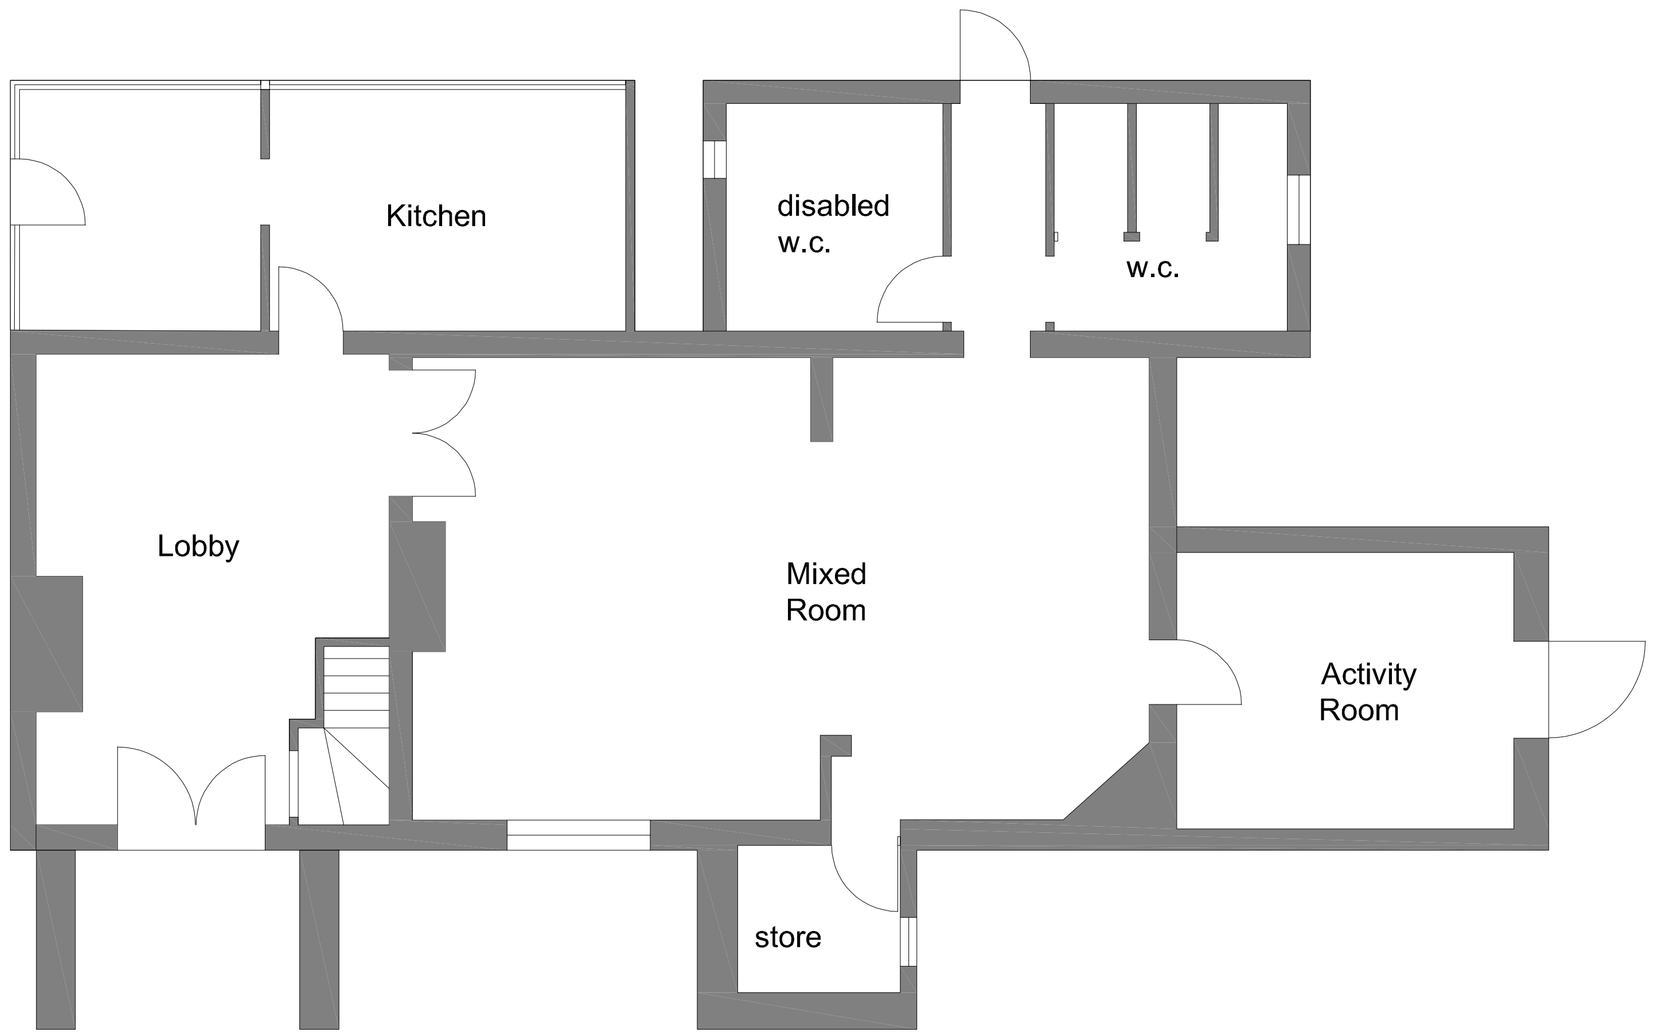

EXISTING GROUND FLOOR

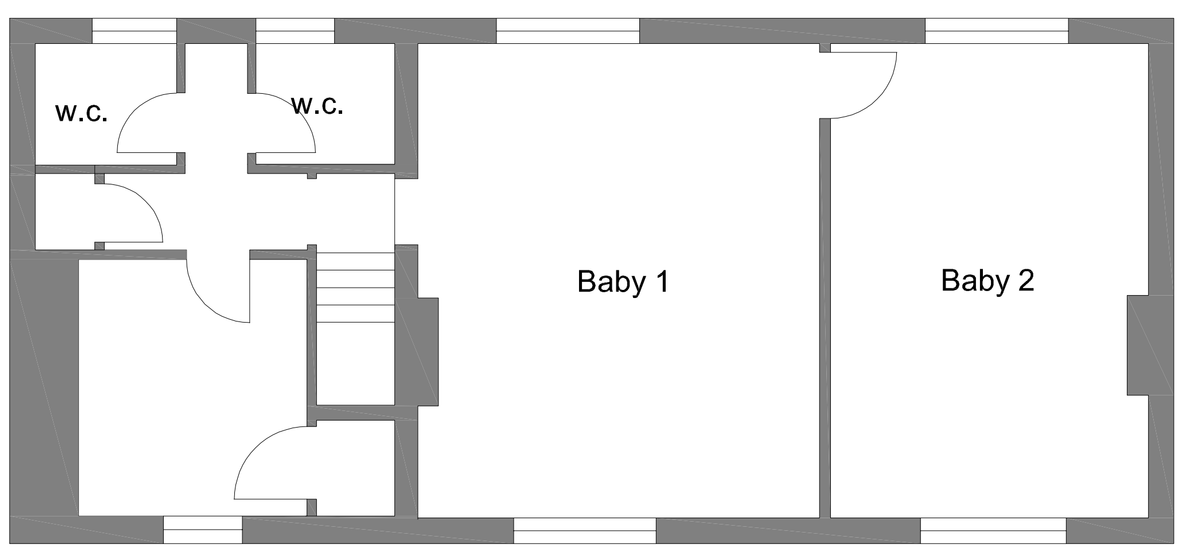

EXISTING FIRST FLOOR

Revision	Date	Drawn	Description

Client: Country Kids Day Nursery

Project: Extension & Alteration @ Country Kids Day Nursery, Holbeach Drove

Drawing: Planning (Existing)

Scale: 1:50, 1:100, @ A1 Drawn: AWM Checked: TAC Date: 19/05/2026

Drawing No.: 24/656/PA/007

Trevor A Clay RIBA Ltd, 14 Old Fendike Road, Weston Hills, Spalding, Lincs. PE126DD
01406 380027 07778 597975 trevor@tacarchitects.co.uk www.tacarchitects.co.uk