



PLEASE DO NOT REMOVE FROM FILE
privet
privet
Tarmac Drive
1.
2.
3
7
8
9
I.C
SITE AREA – 0·58
2·4x90 VISIBILITY SP
pole
I.C(existing)
Existing Access.
Public Foul Sewer.
SITE LAYOUT.

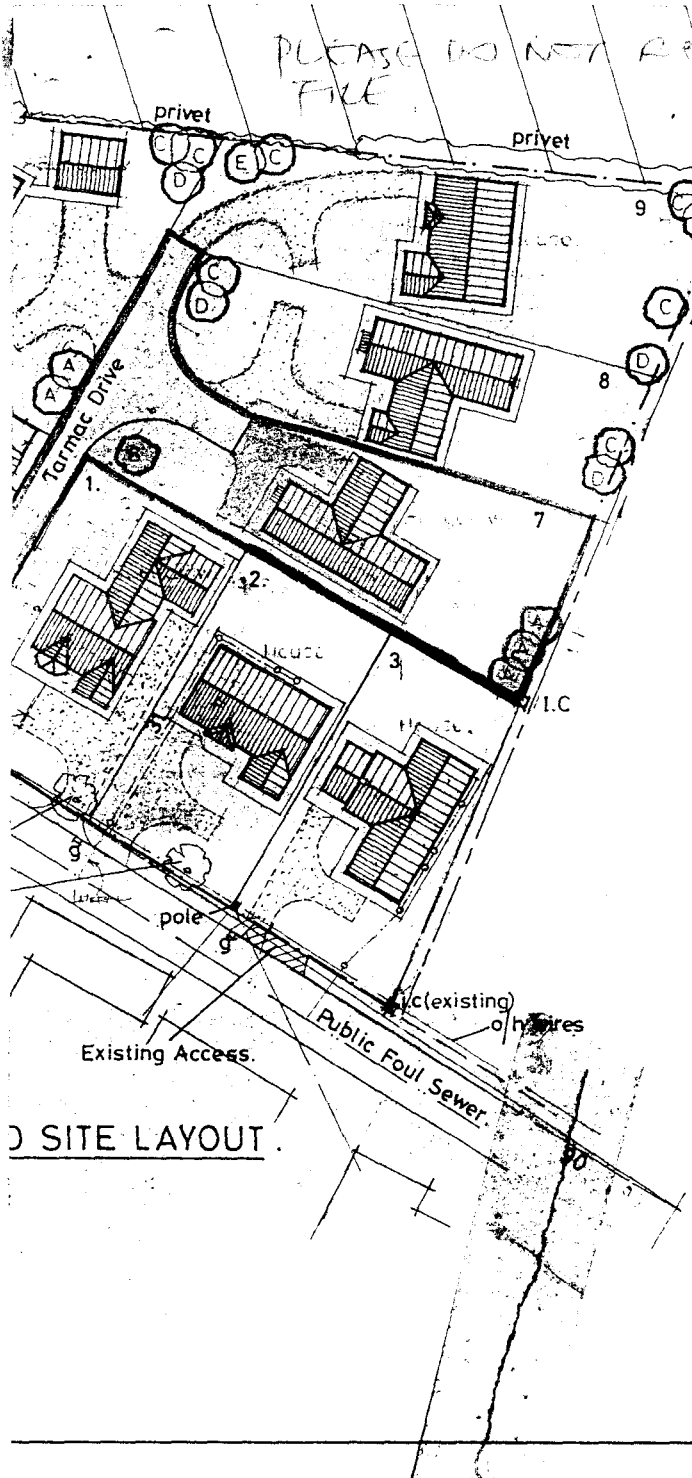


FRONT

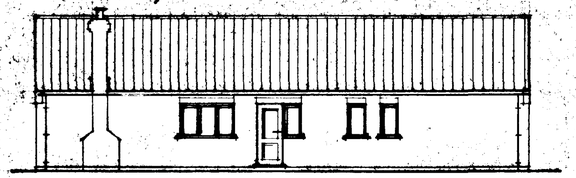


SIDE

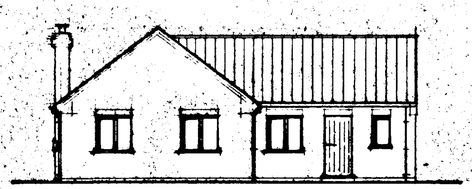

REAR

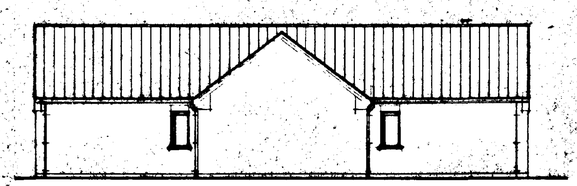

SIDE

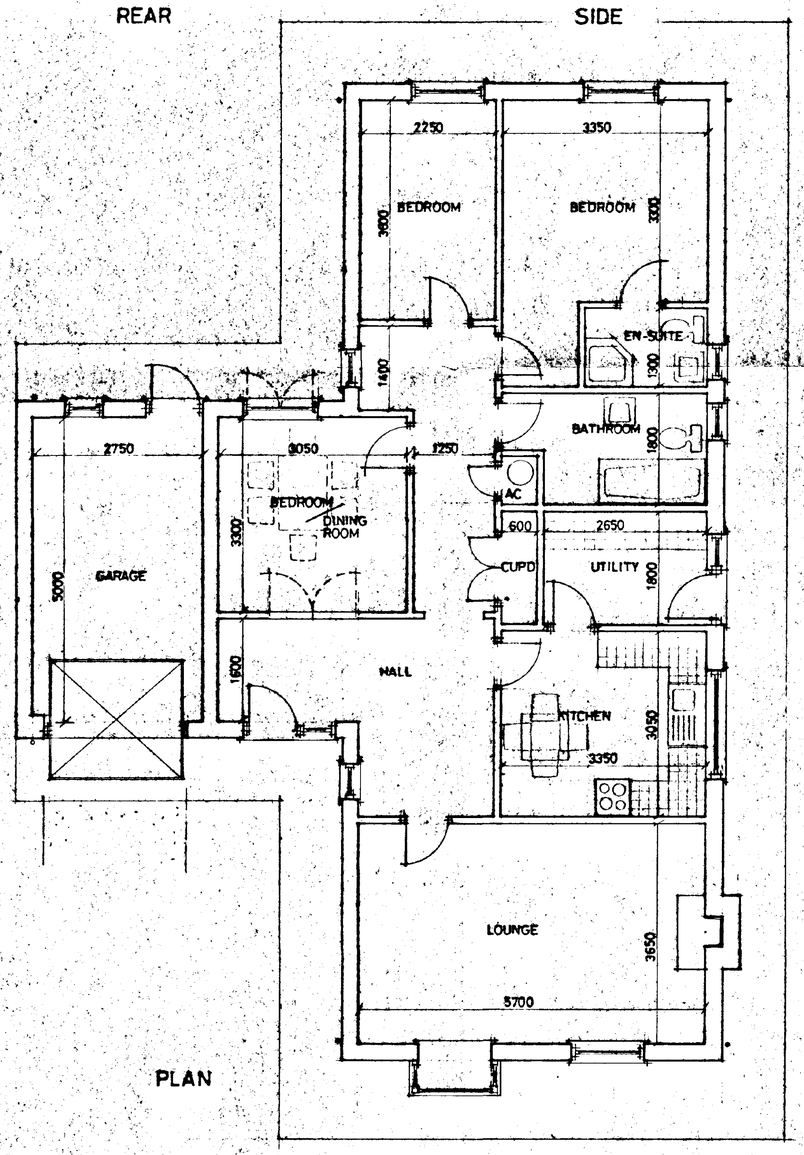

PLAN

PLOT 7

DETERMINED PLAN

SOUTH HOLLAND DC
HOUSING & PLANNING
12 MAY 1995
Ref: d603/95

G. R. MERCHANT
I.ENG AMICE, FIWO,
ARCHITECTURAL, STRUCTURAL
& LAND DRAINAGE CONSULTANT
TEL: HOLBEACH (01406) 490800

PROJECT:
3 BEDROOM BUNGALOW & GARAGE
WIGNALS GATE
HOLBEACH

CLIENT:
FENBANK BUILDERS

SCALES: 1/50 1/100

DATE: APRIL 1995

G.R.MERCHANT

DRAWING No. FB-WG. 1/1

REVISIONS:

TREE PLANTING SCHEDULE


A. SILVER BIRCH (*BETULA PENDULA*) - HALF STANDARD

B. CRIMSON KING MAPLE (ACER PLATANOIDES) - HALF STANDARD

C. RED HAWTHORN (CRATEAGUS PAULS SCARLET) - HALF STANDARD


D. WHITE BEAM (SORBUS ARIA LUTESCENS) - HALF STANDARD

E. GREEN BEECH (FAGUS SYLVATICA) - HALF STANDARD

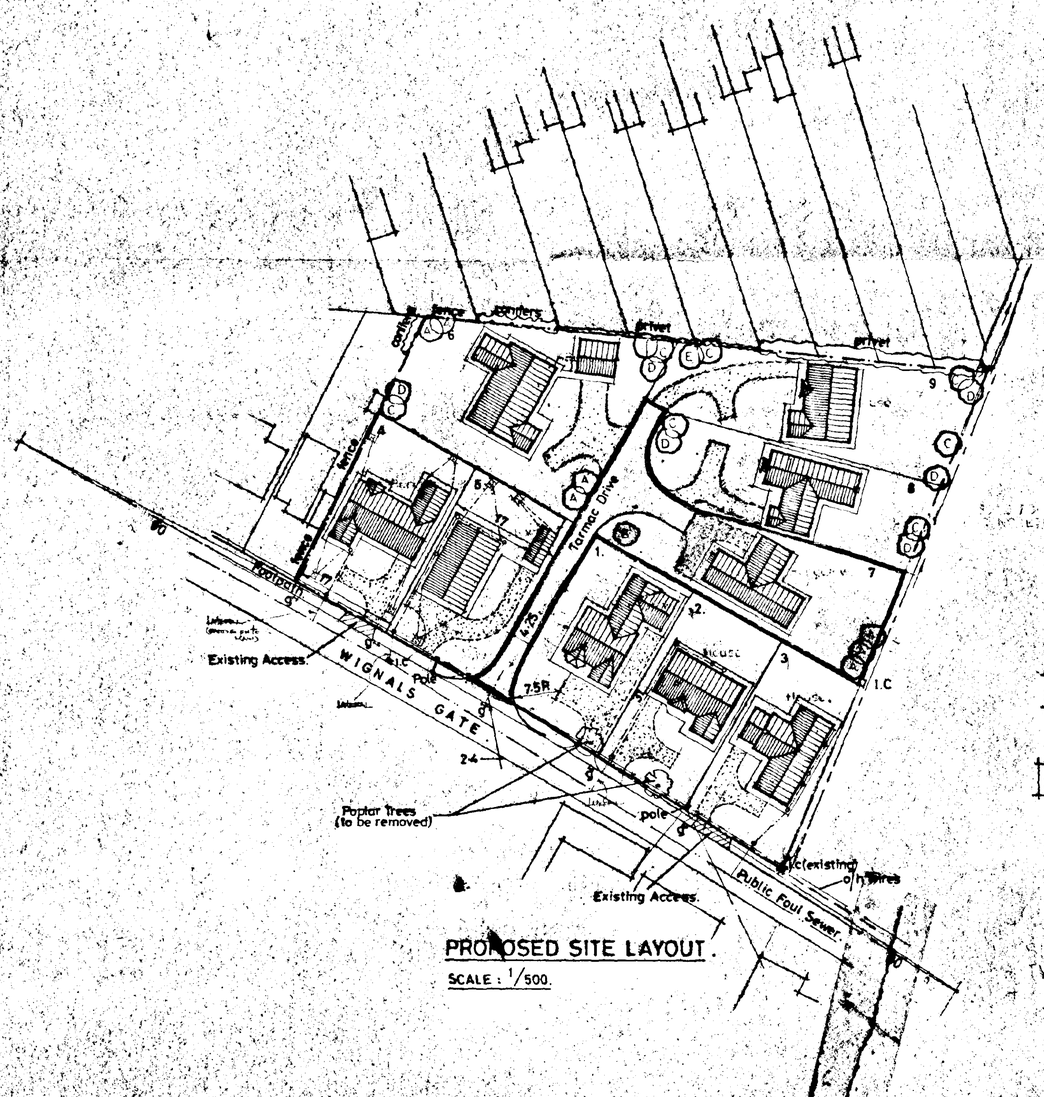

PROPOSED SITE LAYOUT.

SCALE : 1/500.

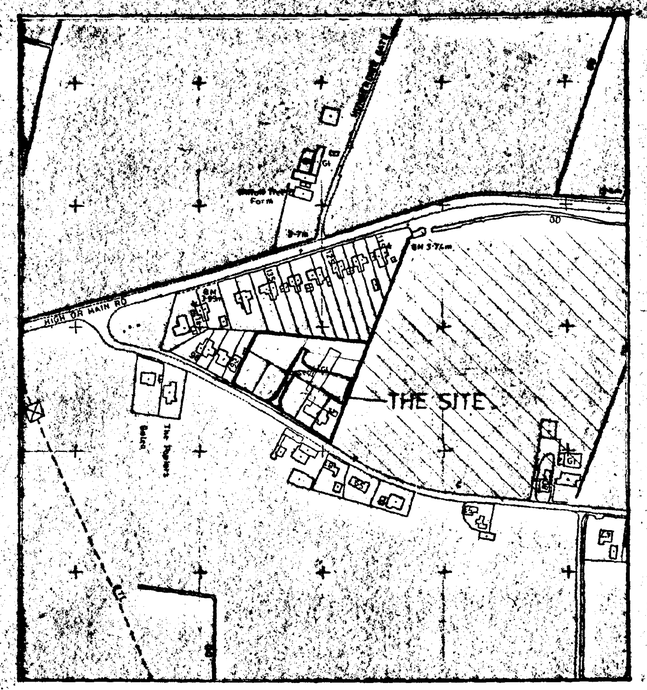

LOCATION PLAN.

SCALE : 1/2500.

SPECIFICATION FOR PIPING BOUNDARY DYKE

The pipes used shall be 300mm diameter porous concrete laid to an even fall away from Wignals Gate, upon a firm base comprising a minimum of 150mm of pea gravel and shall be haunched with a surround of 20mm down gravel to be a minimum thickness of 150mm above pipes. Backfill material shall be good quality clean silt containing no deleterious matter.

Pipes to have joints surrounded with polythene strips at least 150mm wide.

Inspection chambers shall have dimensions of at least 1.2m x 1.2m internally and the base shall be a 150mm thick concrete slab set 225mm below the invert of the pipes. A reinforced concrete top slab of least 150mm thick complete with heavy duty lid and frame at ground level.

DETERMINED PLAN
SOUTH HOLLAND DC HOUSING & PLANNING
12 MAY 1995
Ref: 0502/95

K 5.9.95 Revised Matters Plots 6, 7 & 8
J 27.4.95 Revised Matters - Plot 5
H 31.8.95 Revised Matters - Plot 8
G 13.8.95 Plot 8 position Confidence of Mains Pipe Sewer
F 8.8.95 Hedge Plot 4
E 6.8.95 Hedge Plot 5
D 18.2.95 Pipe Dyke on Southern Boundary
C 10.2.95 Revised Matters - Plot 4
B 3.2.95 Amend Drive Position - Plot 8
A 4.1.95 Revised Matters - Plot 6

G. R. MERCHANT
LEng AMICE, FIOW,
ARCHITECTURAL, STRUCTURAL & LAND DRAINAGE CONSULTANT
TEL: HOLBEACH (0406) [illegible]

PROJECT:
RESIDENTIAL DEVELOPMENT
WIGNALS GATE.
HOLBEACH.

CLIENT:
FENBANK BUILDERS.
ROSE LODGE.
STOCKWELL GATE.
WHAPLODE.

SCALES:	DATE:
AS INDICATED.	JAN 1995
G.R.MERCHANT	DRAWING No.: FB-WG.1

REVISIONS: