



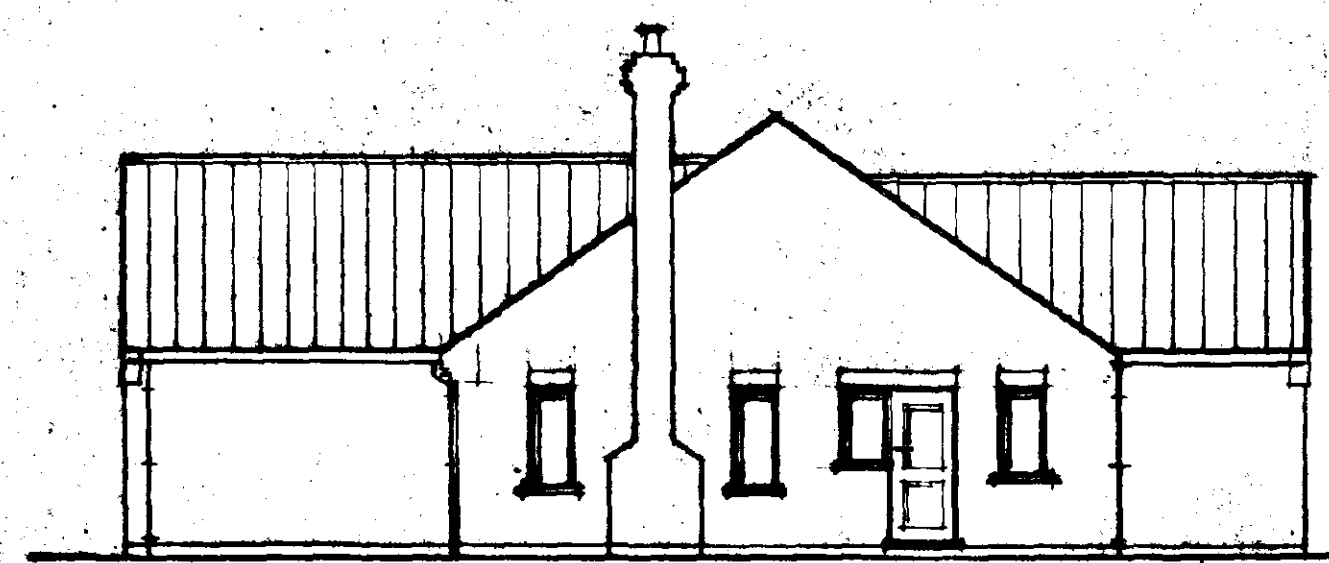


FRONT




SIDE

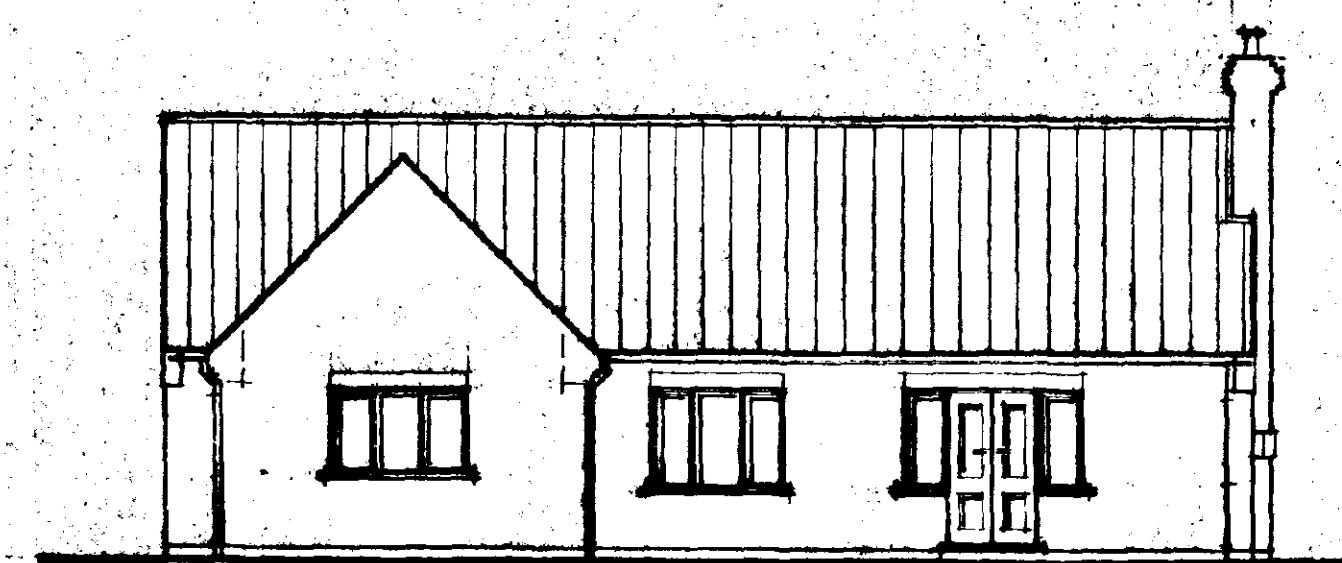

REAR

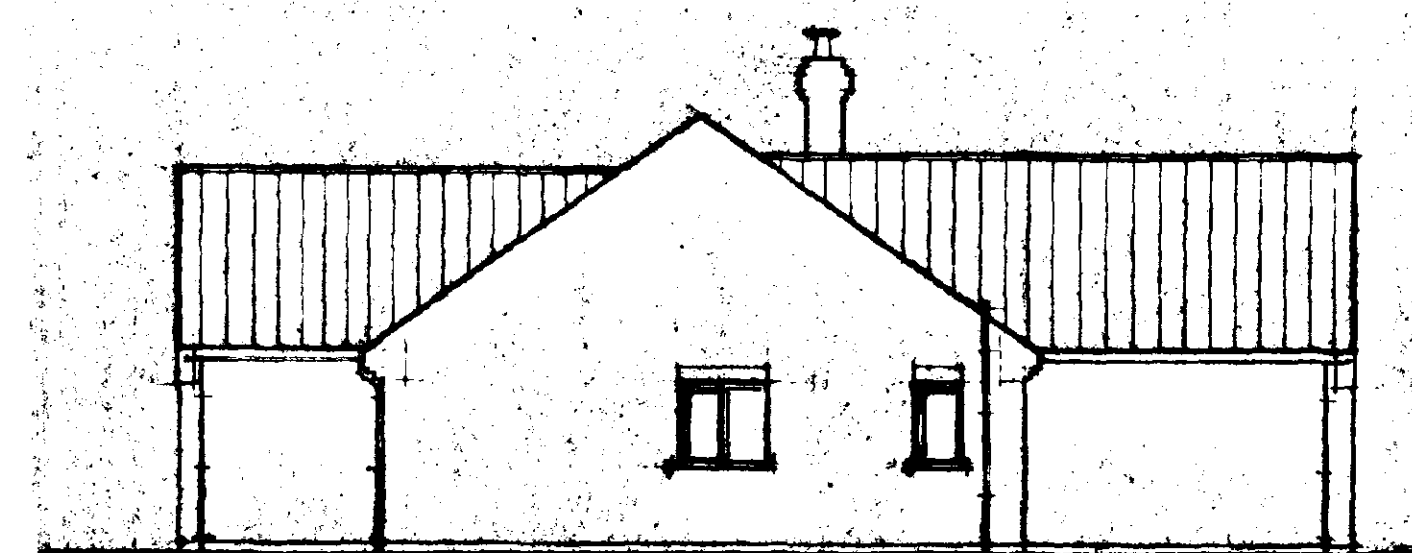

SIDE

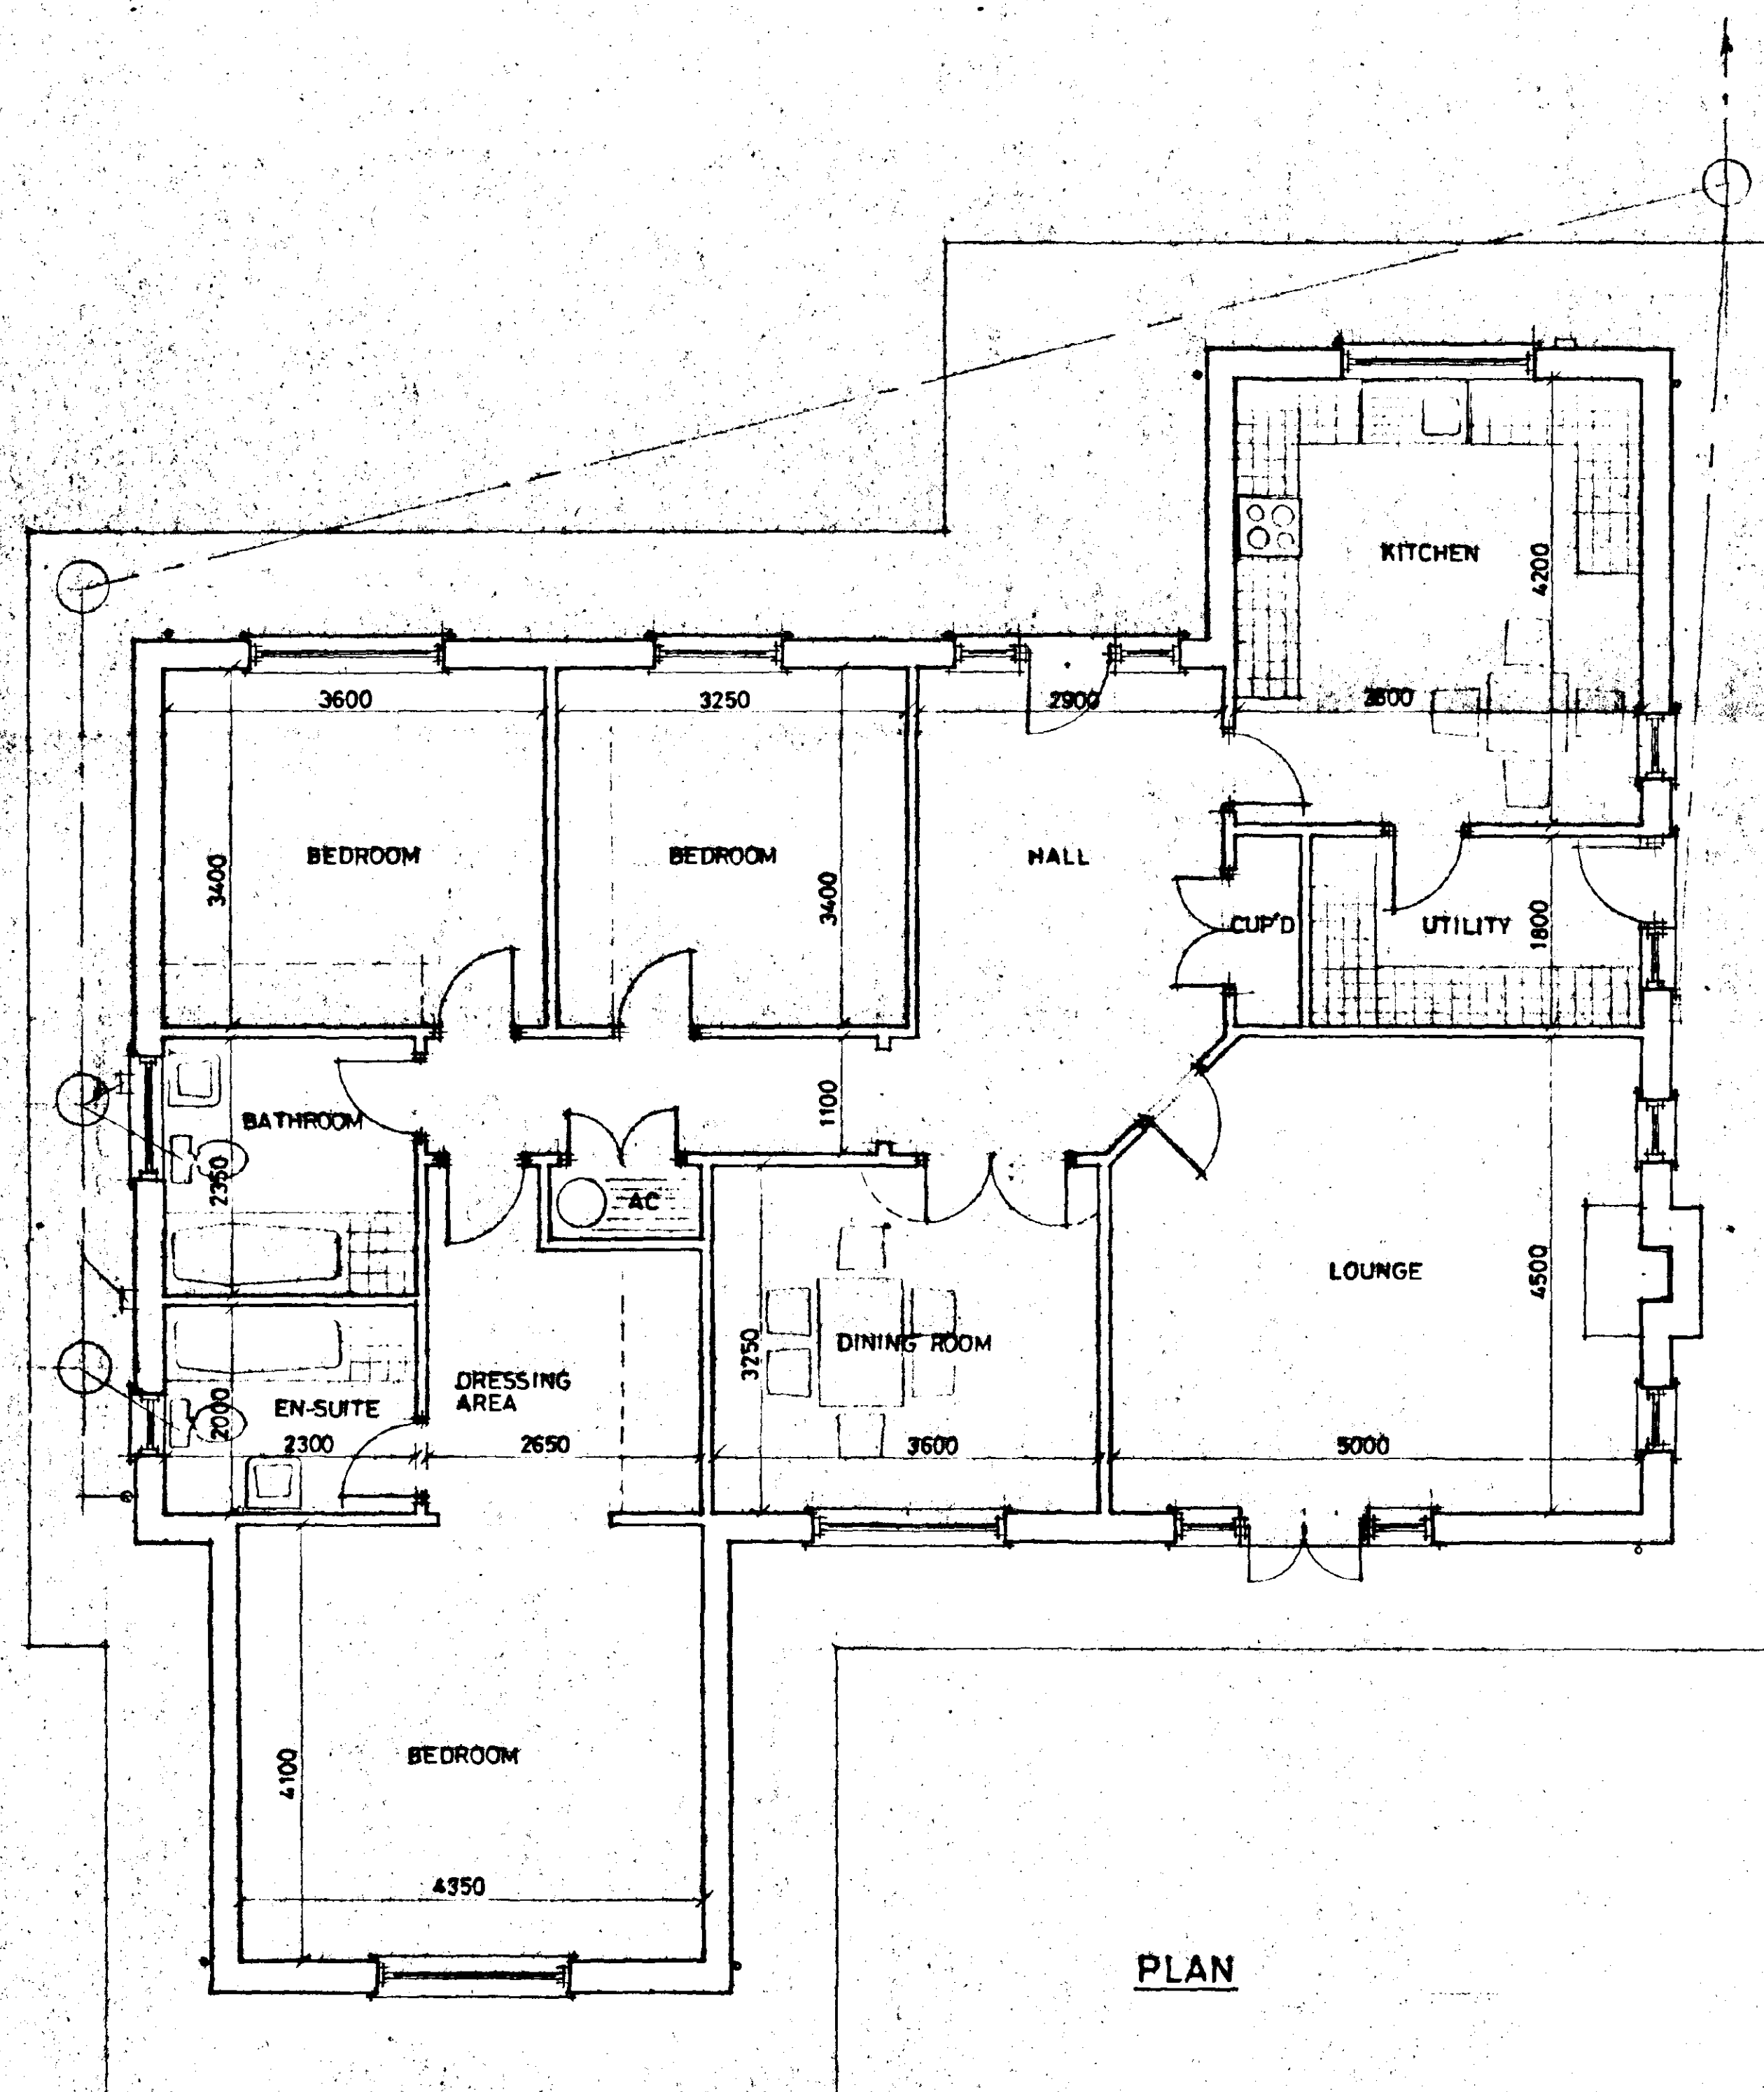

PLAN

**DETERMINED  
PLAN**

SOUTH HOLLAND DC  
HOUSING & PLANNING  
17 MAY 1995  
0503/95

**G. R. MERCHANT**  
LENG AMICE, FIWO,  
ARCHITECTURAL, STRUCTURAL  
& LAND DRAINAGE CONSULTANT  
TEL: HOLBEACH (01406) 490800

PROJECT:  
**3 BEDROOM BUNGALOW & GARAGE**  
WIGNALS GATE  
HOLBEACH.

CLIENT:  
**FENBANK BUILDERS**

SCALES:  
1/50 1/100  
DATE:  
MAY 1995



DRAWING No.:  
FB-WG . 6

REVISIONS:

**PLOT 6**

# **TREE PLANTING SCHEDULE**

- A. SILVER BIRCH (BETULA PENDULA) - HALF STANDARD
- B. CRIMSON KING MAPLE (ACER PLATANOIDES) - HALF STANDARD
- C. RED HAWTHORN (CRATEAGUS PAULS SCARLET) - HALF STANDARD
- D. WHITE BEAM (SORBUS ARIA LUTESCENS) - HALF STANDARD
- E. GREEN BEECH (FAGUS SYLVATICA) - HALF STANDARD

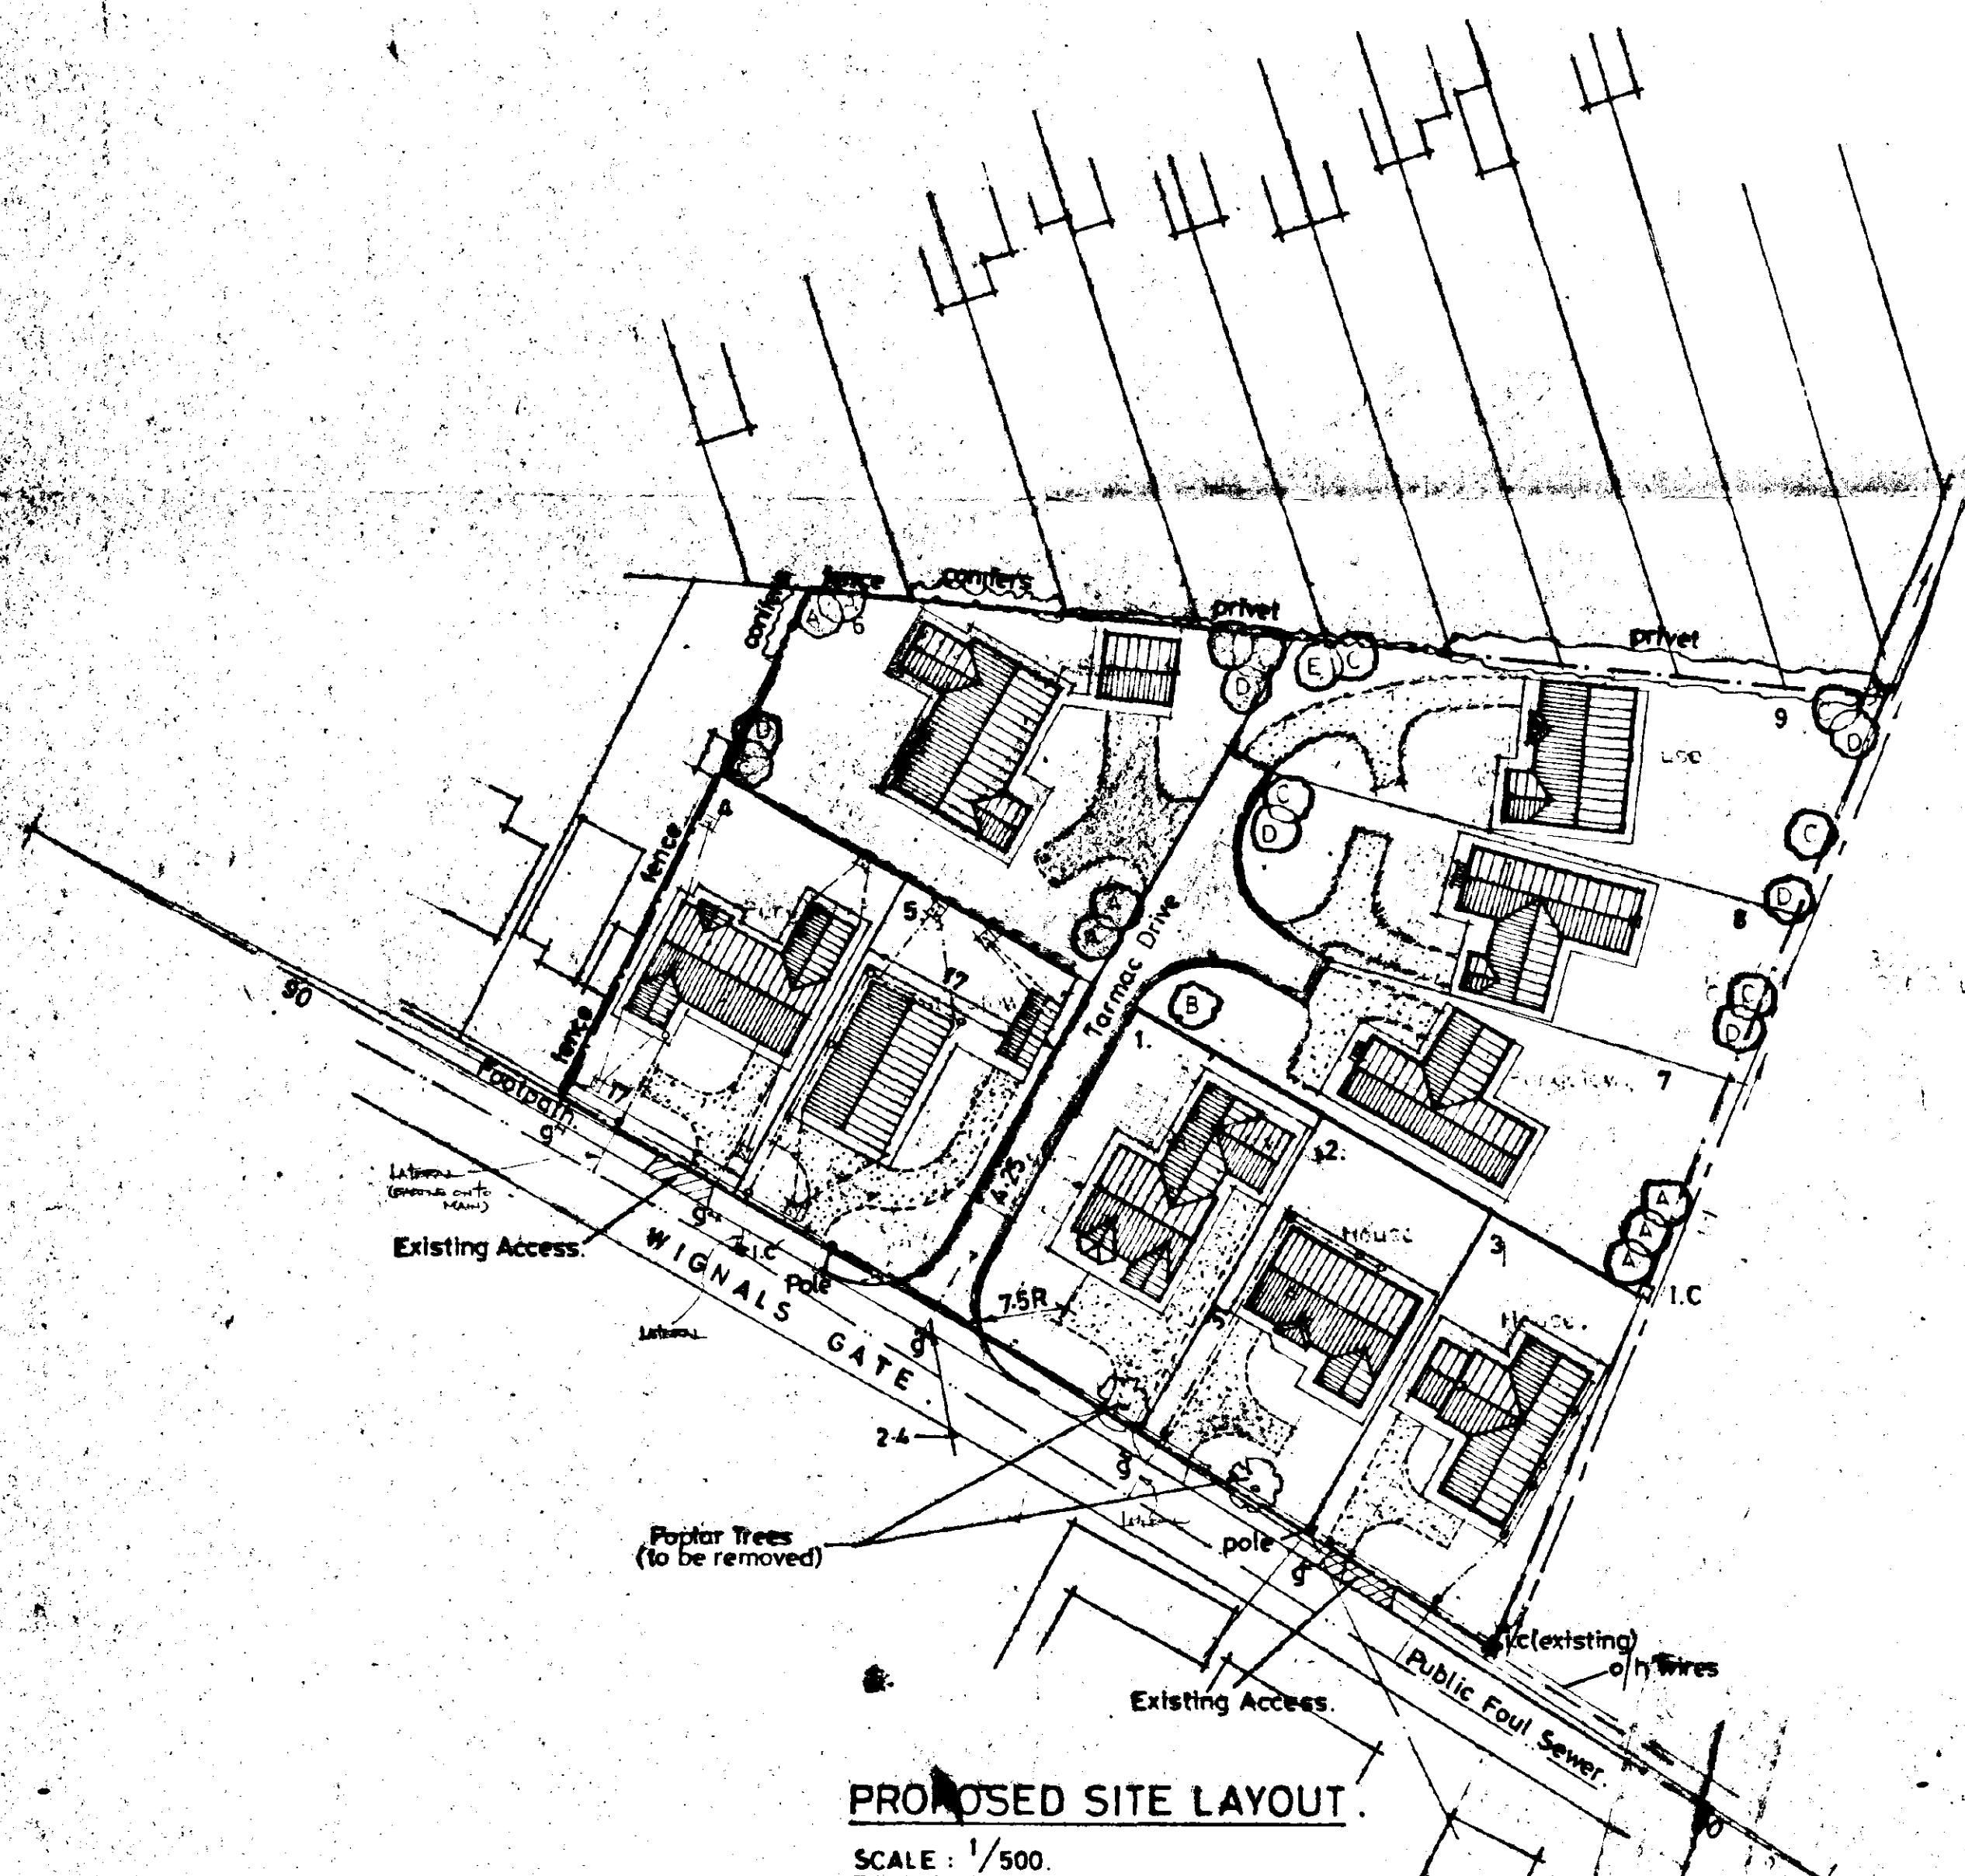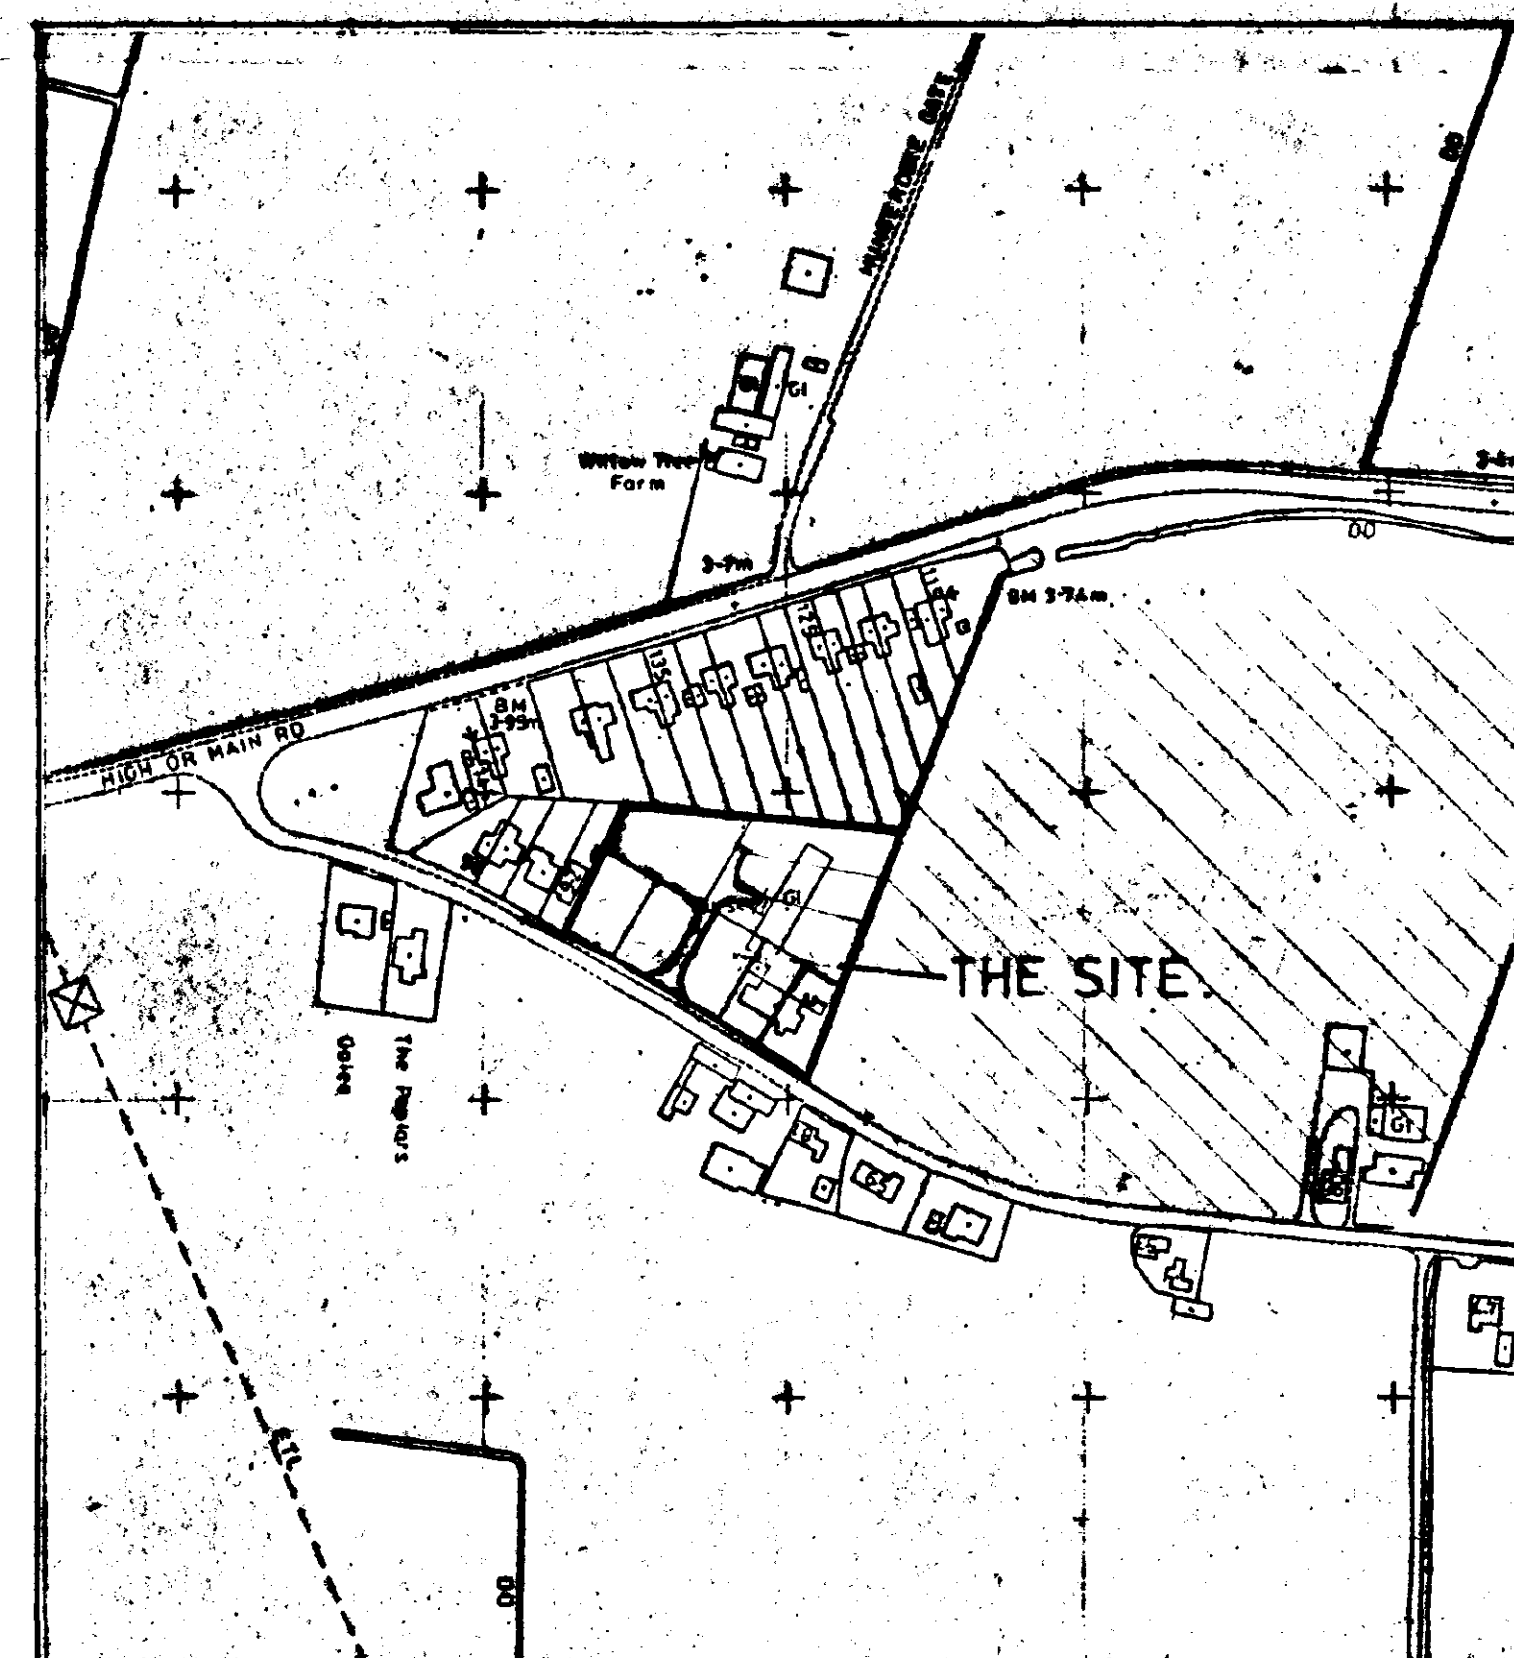

## **SPECIFICATION FOR PIPING BOUNDARY DYKE**

The pipes used shall be 300mm diameter porous concrete laid to an even fall away from Wignals Gate, upon a firm base comprising a minimum of 150mm of pea gravel and shall be haunched with a surround of 20mm down gravel to be a minimum thickness of 150mm above pipes. Backfill material shall be good quality clean silt containing no deleterious matter.

Pipes to have joints surrounded with polythene strips at least 150mm wide.

Inspection chambers shall have dimensions of at least 1.2m x 1.2m internally and the base shall be a 150mm thick concrete slab set 225mm below the invert of the pipes. A reinforced concrete top slab at least 150mm thick complete with heavy duty lid and frame at ground level.

**DETERMINED PLAN**

SOUTH HOLLAND DC  
HOUSING & PLANNING  
12 MAY 1995  
Ref: 0503/95

- K 2.0.05 RESERVED MATTERS - PLOTS 6, 7, 8 & 9.
- J 2.1.05 RESERVED MATTERS - PLOT 10.
- I 2.2.05 RESERVED MATTERS - PLOT 11.
- H 2.3.05 RESERVED MATTERS - PLOT 12.
- G 2.4.05 RESERVED MATTERS - PLOT 13.
- F 2.5.05 RESERVED MATTERS - PLOT 14.
- E 2.6.05 RESERVED MATTERS - PLOT 15.
- D 2.7.05 RESERVED MATTERS - PLOT 16.
- C 2.8.05 RESERVED MATTERS - PLOT 17.
- B 2.9.05 RESERVED MATTERS - PLOT 18.
- A 2.10.05 RESERVED MATTERS - PLOT 19.

**G. R. MERCHANT**

LENG AMICE, FLOW,  
ARCHITECTURAL, STRUCTURAL  
& LAND DRAINAGE CONSULTANT  
TEL: HOLBEACH (0406) 400000

PROJECT:  
RESIDENTIAL DEVELOPMENT,  
WIGNALS GATE,  
HOLBEACH.

CLIENT:  
FENBANK BUILDERS,  
2000 LODGE,  
STOCKWELL GATE,  
WHARFLODE.

SCALES:  
AS INDICATED.

DATE:  
JAN 1995.

G.R. MERCHANT

DRAWING No.:  
FB-WG.1.12

REVISIONS:  
X.P. 05.05.95