

0504-10

PROJECT
BAKKAVOR PIZZERIA
HOLBEACH ST MARKS

DRAWING
SITE
LOCATION PLAN

ARCTICA
ARCHITECTURE · PROJECTS · DESIGN · PLANNING
Telephone 01522 882900 · Fax 01522 880716
arctica@arctica.co.uk


SCALE
1/2500 @ A4

DATE
10-04

NUMBER
109

REV

DO NOT SCALE FROM THIS DRAWING
THE CONTRACTOR IS TO CHECK ALL DIMENSIONS ON SITE AND REPORT DISCREPANCIES TO THE ARCHITECT
THIS DRAWING IS COPYRIGHT

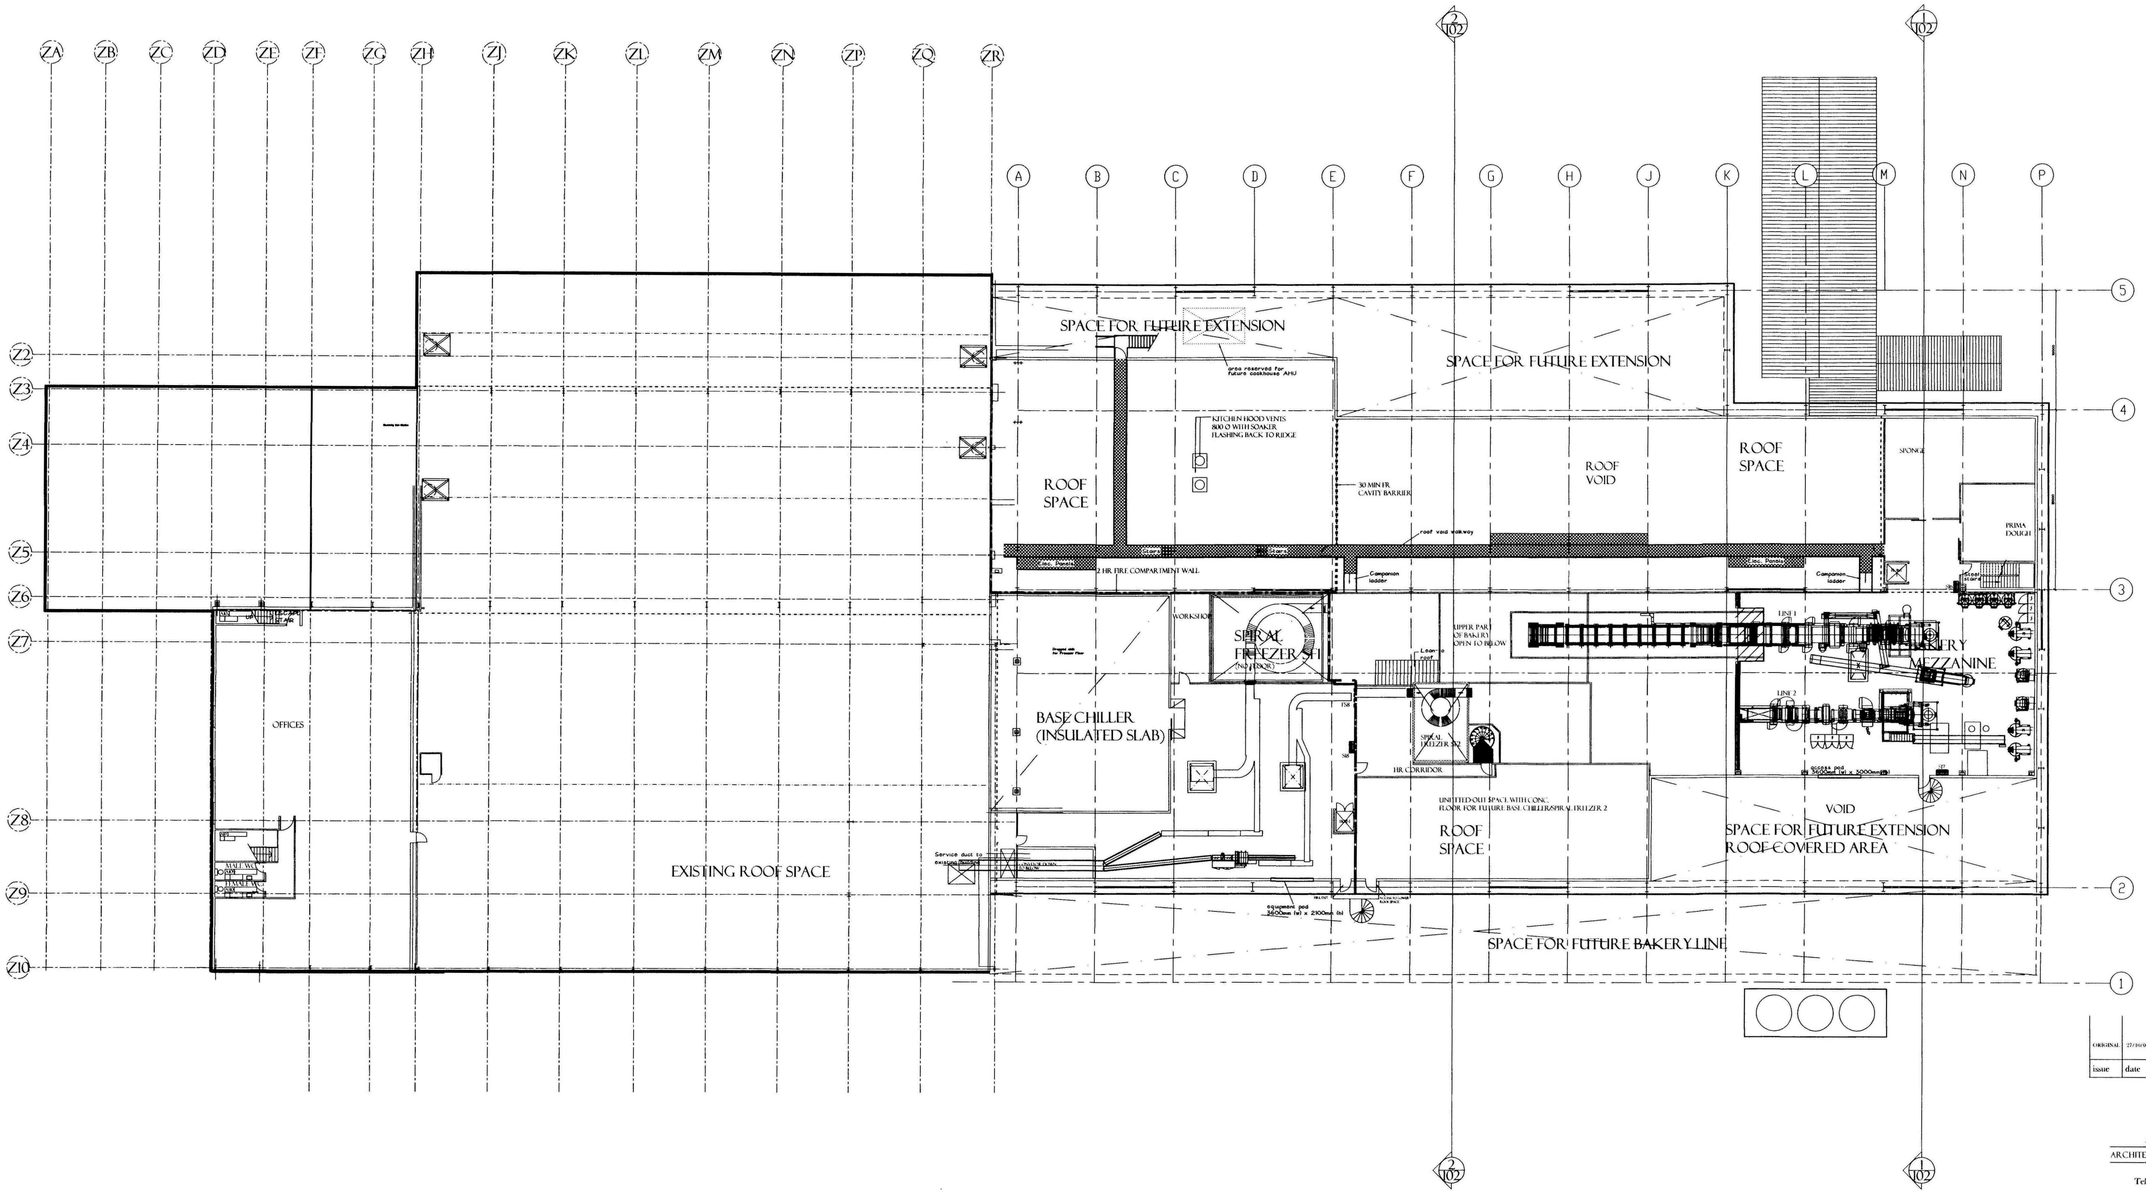

0504-10

ORIGINAL	27/10/05	LF	FIRST ISSUE	
issue	date	drawn	notes	check

ARCTICA
ARCHITECTURE • PROCESS • PROJECT MANAGEMENT
Telephone 01780 482200 Fax 01780 480716
succeed@arctica.co.uk


PROJECT
BAKKAVOR HOLBEACH
THE PIZZA BUILDING

DRAWING
EXISTING
FIRST FLOOR


A1 SCALE	A3 SCALE	JOB
1:250	1:500	10-04

NUMBER	REV
101	

DO NOT SCALE FROM THIS DRAWING
THE CONTRACTOR IS TO CHECK ALL DIMENSIONS ON SITE AND REPORT DISCREPANCIES TO THE ARCHITECT
THIS DRAWING IS COPYRIGHT

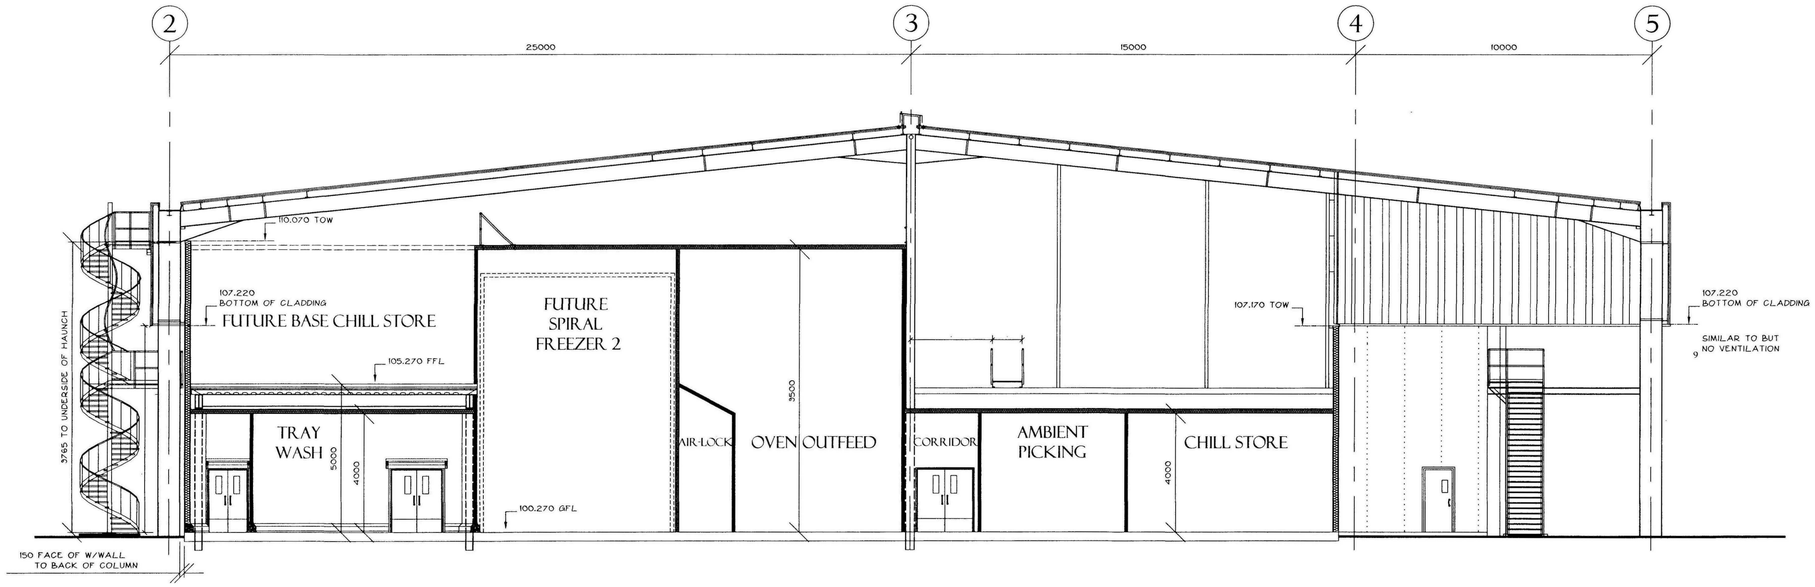

2/102 SECTION BETWEEN GRIDLINES F & G

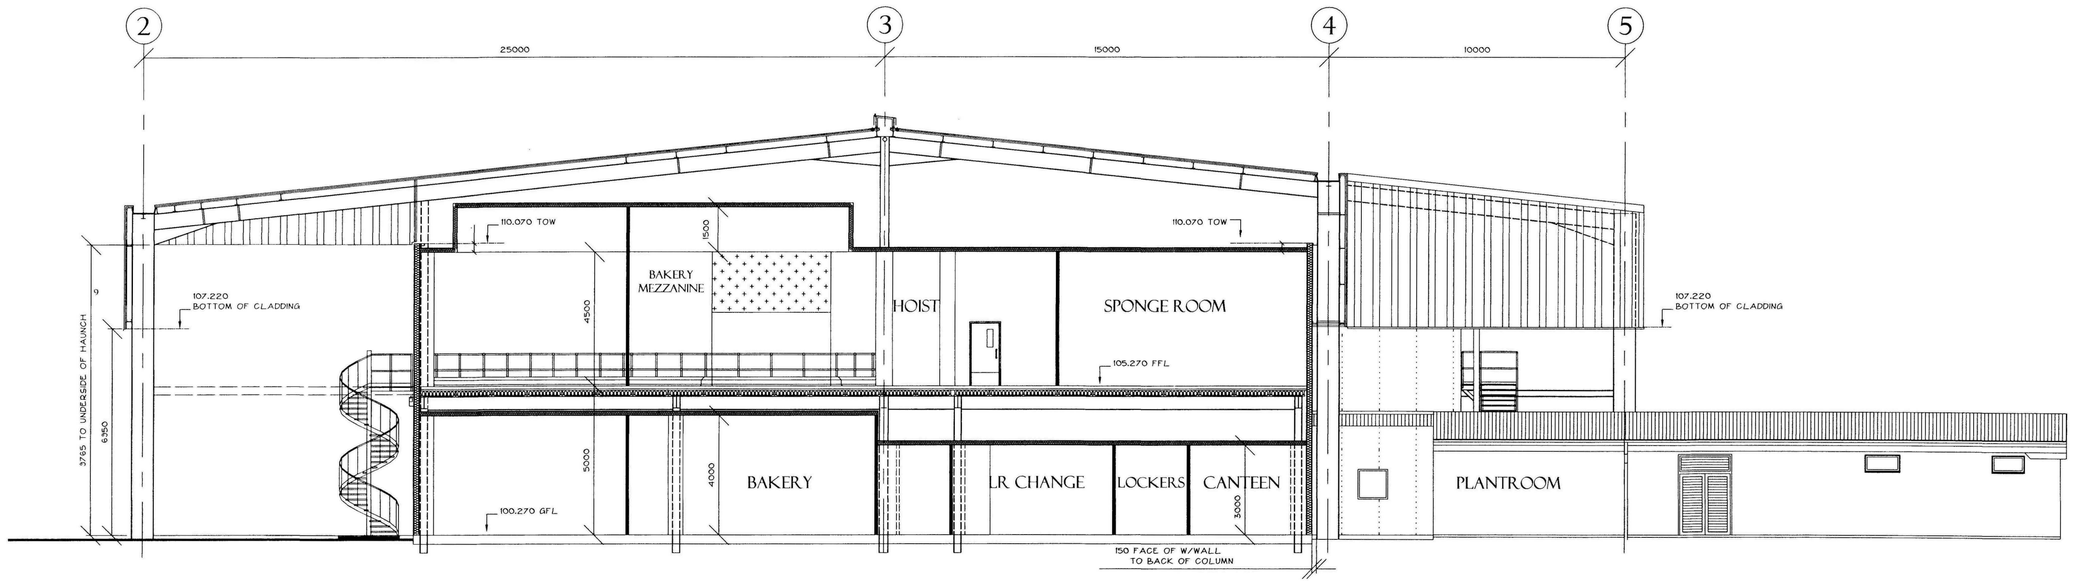

1/102 SECTION BETWEEN GRIDLINES M & N

0 1 2 3 4 5 6 7 8 9 10m

0504-10

issue	date	drawn	notes	check
ORIGINAL	27/05/10	LF	FIRST ISSUE	jw

ARCTICA
ARCHITECTURE • PROCESS • PROJECT MANAGEMENT
Telephone 01780 482200 Fax 01780 480716
succeed@arctica.co.uk


PROJECT
BAKKAVOR HOLBEACH
THE PIZZA BUILDING

DRAWING
AS EXISTING
SECTIONS

A1 SCALE	A3 SCALE	JOB
1:100	1:200	10-04

NUMBER	REV
102	


DO NOT SCALE FROM THIS DRAWING
THE CONTRACTOR IS TO CHECK ALL DIMENSIONS ON SITE AND REPORT DISCREPANCIES TO THE ARCHITECT
THIS DRAWING IS COPYRIGHT

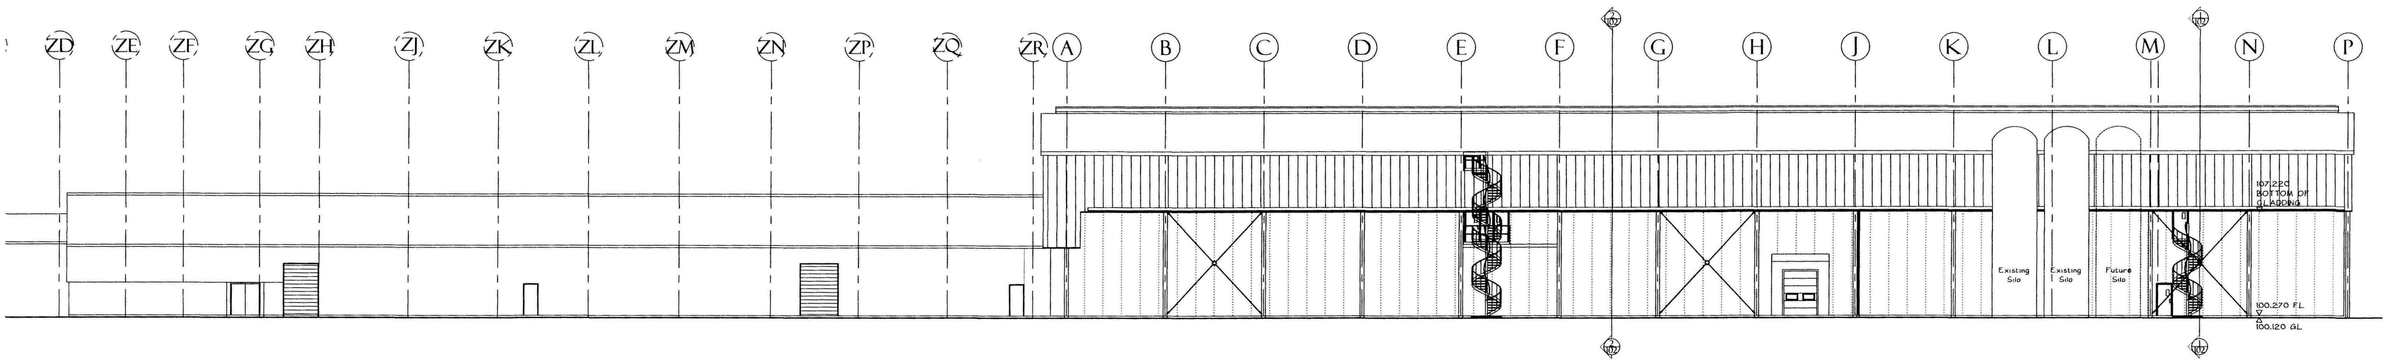


3/103 SOUTH ELEVATION

NOTE:

ALL LEVELS
RELATIVE TO SURVEY
DATUM OF 100.000m

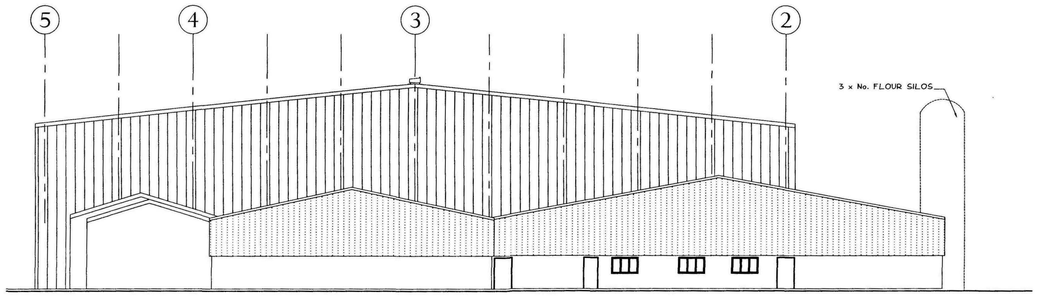

1/103 WEST ELEVATION

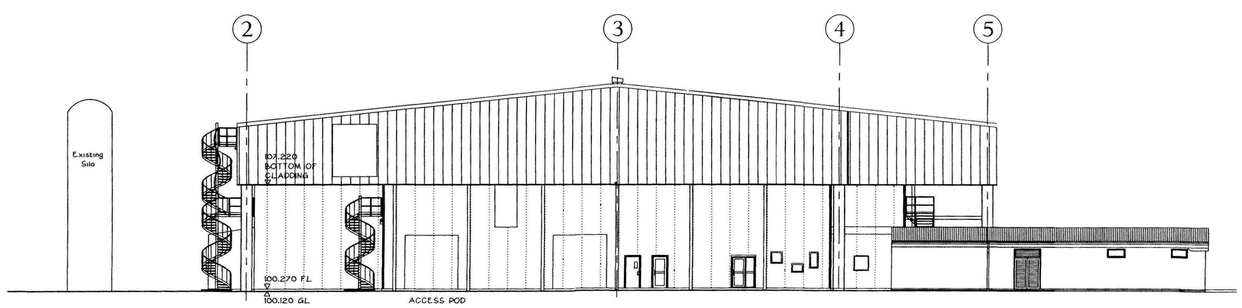

2/103 EAST ELEVATION

0 5 10 15 20 25 30m

issue	date	drawn	notes	check
ORIGINAL	27/05/10	LF	FIRST ISSUE	JW

05014-10

ARCTICA
ARCHITECTURE • PROCESS • PROJECT MANAGEMENT
Telephone 01780 482200 Fax 01780 480716
succeed@arctica.co.uk


PROJECT
BAKKAVOR HOLBEACH
THE PIZZA BUILDING

DRAWING
AS EXISTING
ELEVATIONS

A1 SCALE	A3 SCALE	JOB
1:200	1:400	10-04

NUMBER	REV
103	

DO NOT SCALE FROM THIS DRAWING
THE CONTRACTOR IS TO CHECK ALL DIMENSIONS ON SITE AND REPORT DISCREPANCIES TO THE ARCHITECT
THIS DRAWING IS COPYRIGHT

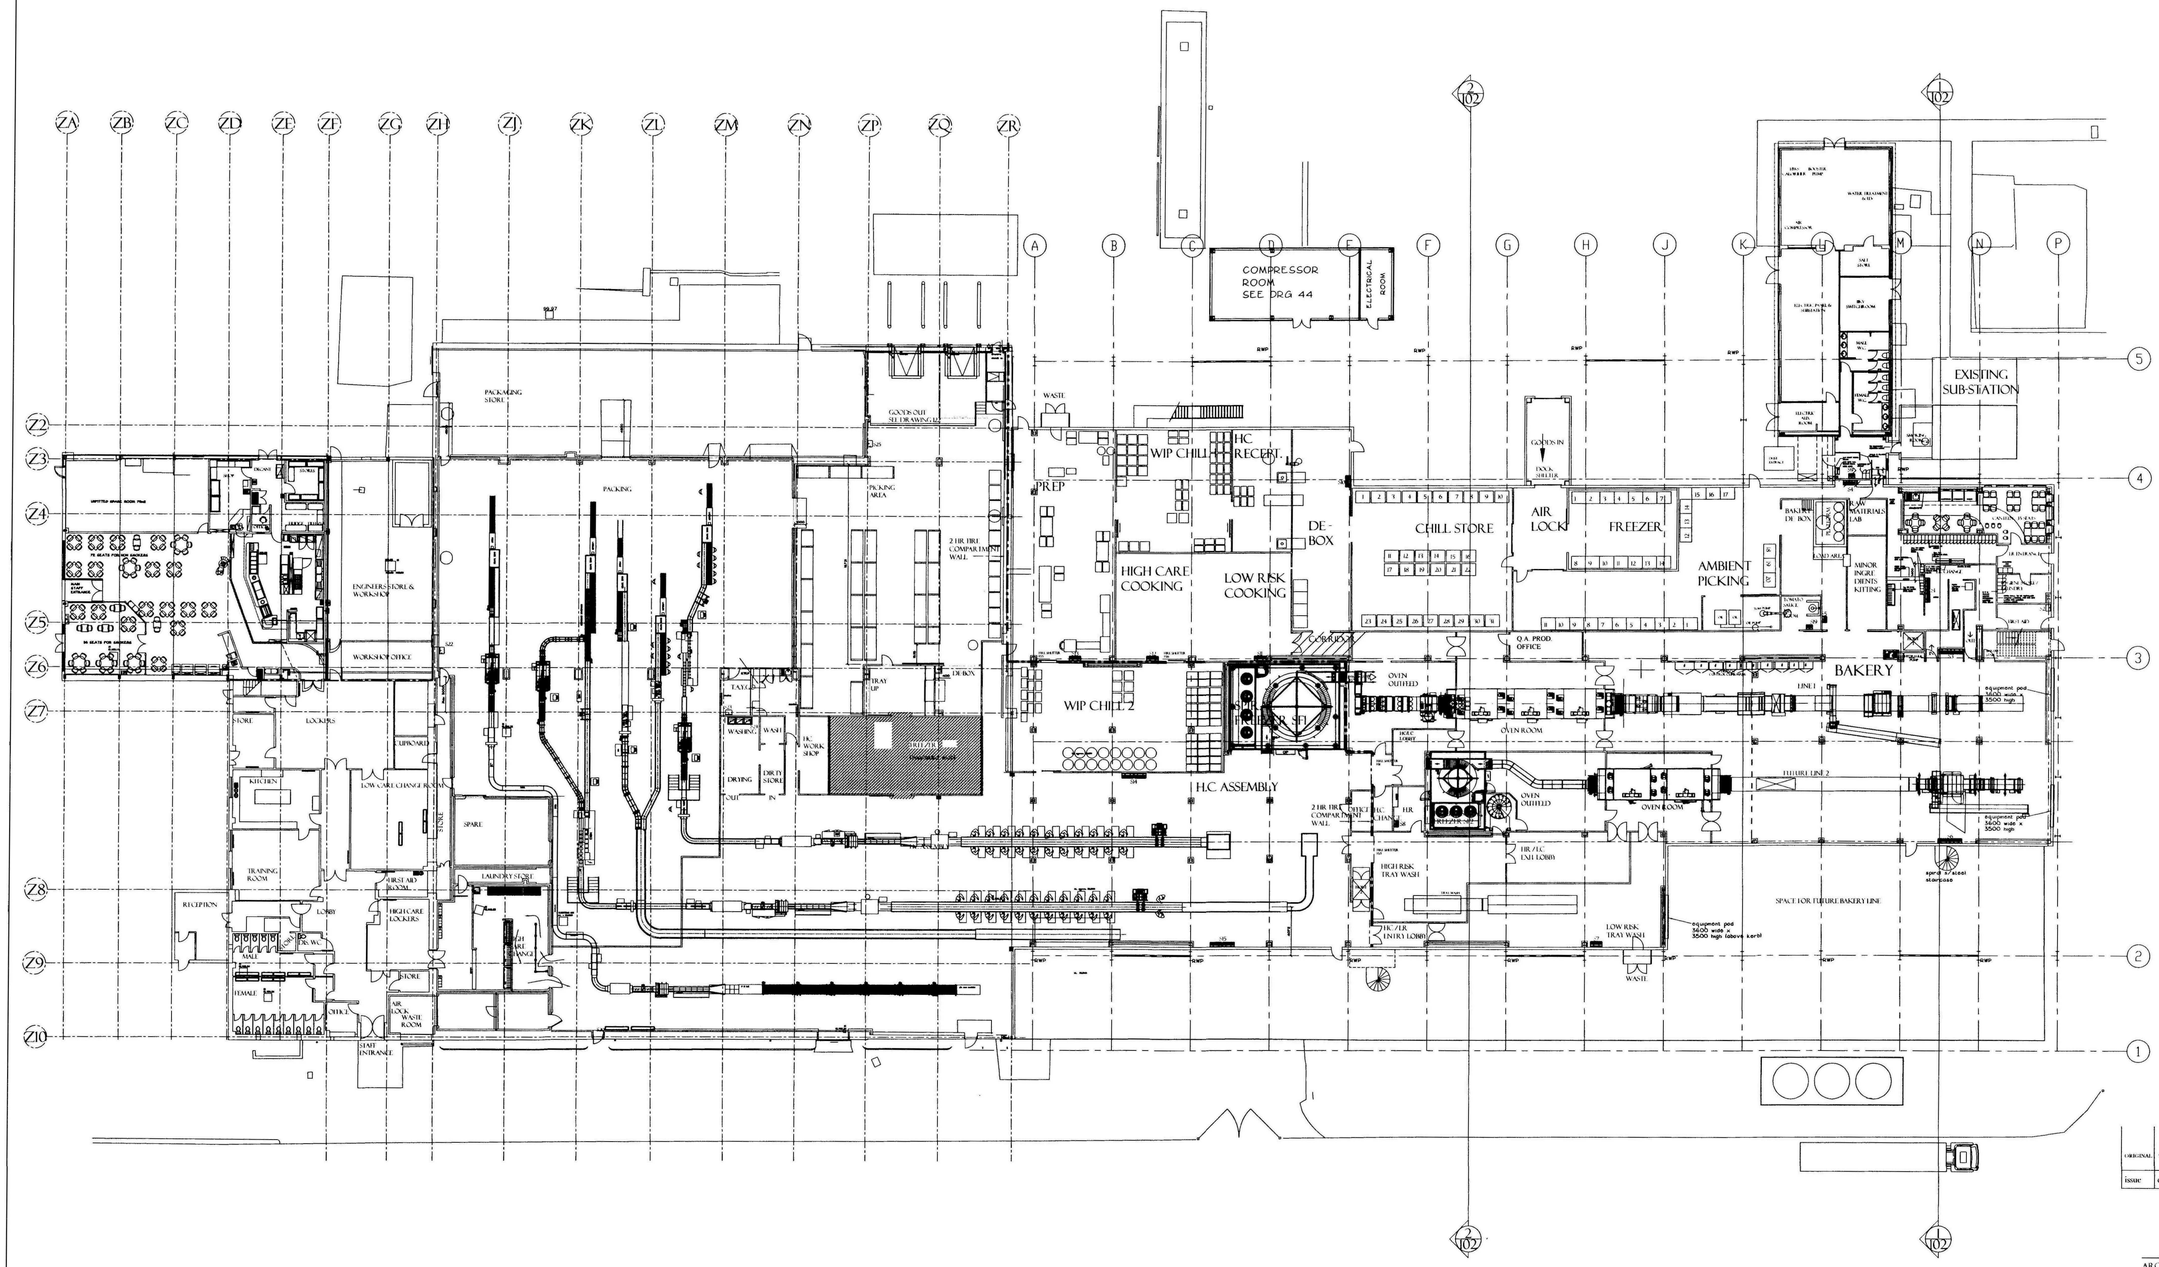

0 5 10 15 20 25 30m

ORIGINAL	27/05/16	LF	FIRST ISSUE	JW
issue	date	drawn	notes	check

ARCTICA
ARCHITECTURE • PROCESS • PROJECT MANAGEMENT
Telephone 01780 482200 Fax 01780 480716
succeed@arctica.co.uk

PROJECT
BAKKAVOR HOLBEACH
THE PIZZA BUILDING

DRAWING
EXISTING
GROUND FLOOR

A1 SCALE	A3 SCALE	JOB
1:250	1:500	10-04

NUMBER
100

REV

0504 - 10

DO NOT SCALE FROM THIS DRAWING
THE CONTRACTOR IS TO CHECK ALL DIMENSIONS ON SITE AND REPORT DISCREPANCIES TO THE ARCHITECT
THIS DRAWING IS COPYRIGHT

COMPRESSOR ROOM SEE DRG 44

ELECTRICAL ROOM

EXISTING SUB-STATION

UNFITTED SPARE ROOM 78M2

36 SEATS FOR SMOKERS PLANTS

ENGINEERS STORE & WORKSHOP

WORKSHOP OFFICE

PACKAGING STORE

PACKING

GOODS OUT SEE DRAWING 12

PICKING AREA

2 HR. FIRE COMPARTMENT WALL

WASTE

PREP

WIP CHILL

H.C. RECEPT.

DE-BOX

HIGH CARE COOKING

LOW RISK COOKING

CHILL STORE

AIR LOCK

FREEZER

GOODS IN

DOCK SHELTER

AMBIENT PICKING

BAKERY DE-BOX

RAW MATERIALS LAB

MINOR INGRE DIENTS KITTING

BAKERY

LINE 1

FUTURE LINE 2

equipment pod 3600 wide x 3500 high

CORRIDOR

Q.A. PROD. OFFICE

WIP CHILL 2

H.C. ASSEMBLY

OVEN OUTFEED

OVEN ROOM

TAYLOR

WASHING

WASH

H.C. WORK SHOP

DRYING

DIRTY STORE

TRAY UP

DE-BOX

STORE

LOCKERS

KITCHEN

LOW CARE CHANGE ROOM

TRAINING ROOM

RECEPTION

LOBBY

MALE

FEMALE

RES. WC

FIRST AID ROOM

HIGH CARE LOCKERS

HIGH CARE CHANGING

STAFF EXIT TO BAKERY

LAUNDRY

EXTENSION 5.800

NEW ASSEMBLY LINE 4

HIGH LEVEL CONVEYORS

HR/LC ENT LOBBY

HIGH RISK TRAY WASH

HC/LR ENTRY LOBBY

LOW RISK TRAY WASH

Hole from above

PROPOSED LINE

PROVER

Prover reduced from 21m long to 14m

fire escape

SPIRAL FREEZER 3

Fire Wall

Revised position of Fire Escape

DOUGH CUTTING & PREP LINE

Line reduced by 10m

spiral s/steel fire escape relocated

EXTENSION 8.000

PHASE 2 58.635.

PHASE 1 87.380 m.

0 5 10 15 20 25 30m

KEY

BLUE LINES - PHASE 1 & 2 Proposed new structure & equipment

BLACK LINES - Existing structure & equipment

SEDC Planning & Development
1 6 JUN 2010
Ref: 0504-10

issue	date	drawn	notes	check
A	14/06/10	DP	SIZE OF PHASE 1 INCREASED & PHASE 2 ADDED	
ORIGINAL	27/05/10	LF	FIRST ISSUE	JW

ARCTICA
ARCHITECTURE • PROCESS • PROJECT MANAGEMENT
Telephone 01780 482200 Fax 01780 480716
succeed@arctica.co.uk


PROJECT
BAKKAVOR HOLBEACH
THE PIZZA BUILDING

DRAWING
PROPOSED
GROUND FLOOR PLAN

A1 SCALE	A3 SCALE	JOB
1:250	1:500	10-04

NUMBER	REV
104	A

DO NOT SCALE FROM THIS DRAWING
THE CONTRACTOR IS TO CHECK ALL DIMENSIONS ON SITE AND REPORT DISCREPANCIES TO THE ARCHITECT
THIS DRAWING IS COPYRIGHT

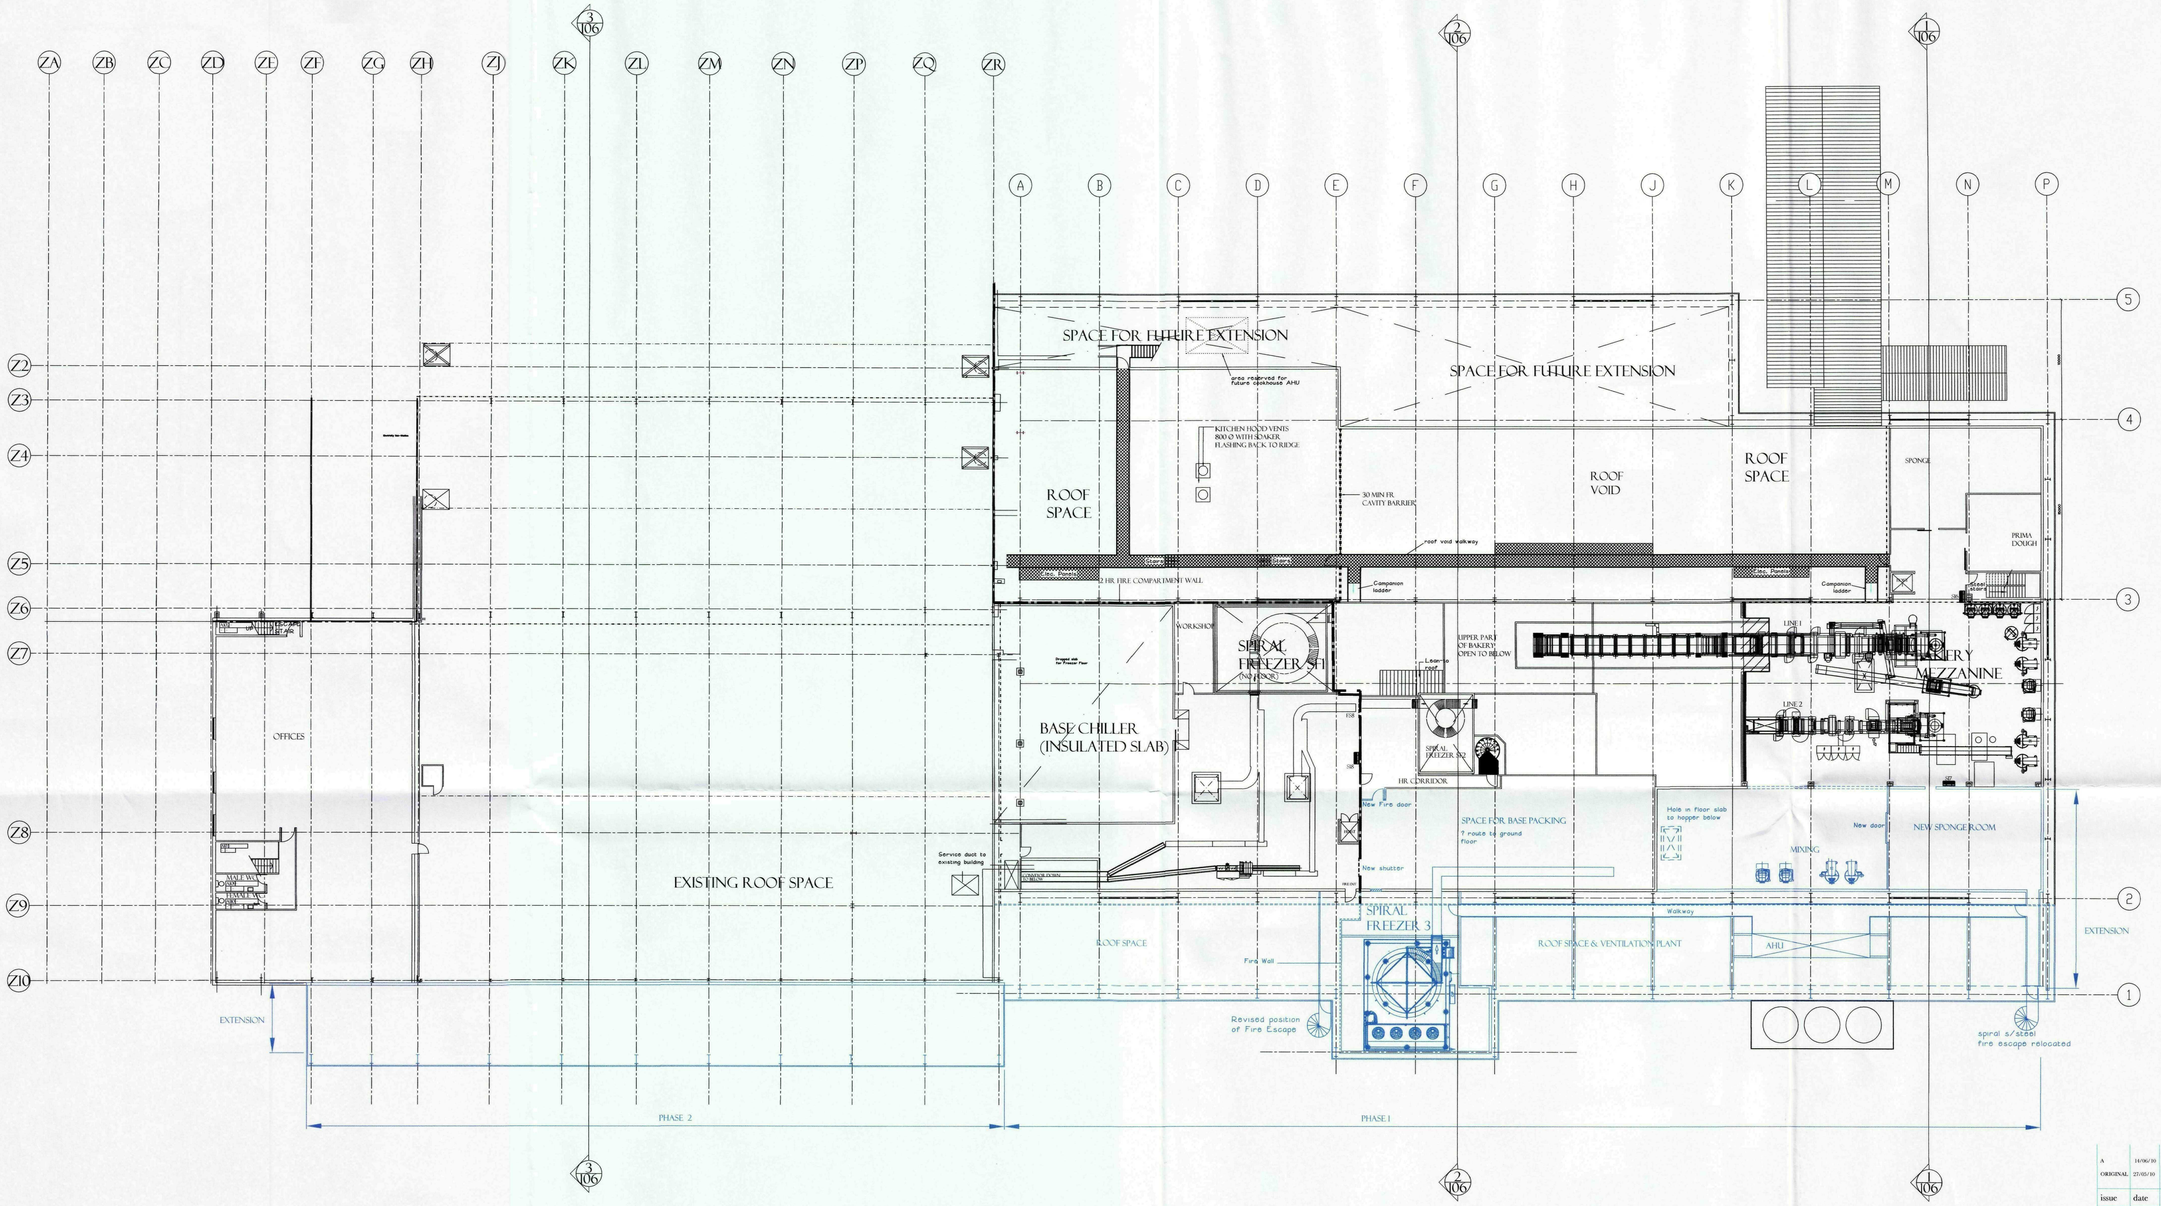

SHDC
Planning & Development
16 JUN 2010
Ref: 0504-10

issue	date	drawn	notes	check
A	14/06/10	DP	SIZE OF PHASE 1 INCREASED & PHASE 2 ADDED	
ORIGINAL	27/05/10	LF	FIRST ISSUE	JW

0 5 10 15 20 25 30 m

KEY

BLUE LINES - PHASE 1 & 2 Proposed new structure & equipment

BLACK LINES - Existing structure & equipment


ARCTICA
ARCHITECTURE • PROCESS • PROJECT MANAGEMENT
Telephone 01780 482200 Fax 01780 480716
succeed@arctica.co.uk

PROJECT
BAKKAVOR HOLBEACH
THE PIZZA BUILDING


DRAWING
PROPOSED
FIRST FLOOR PLAN

A1 SCALE	A3 SCALE	JOB
1:250	1:500	10-04


NUMBER	REV
105	A

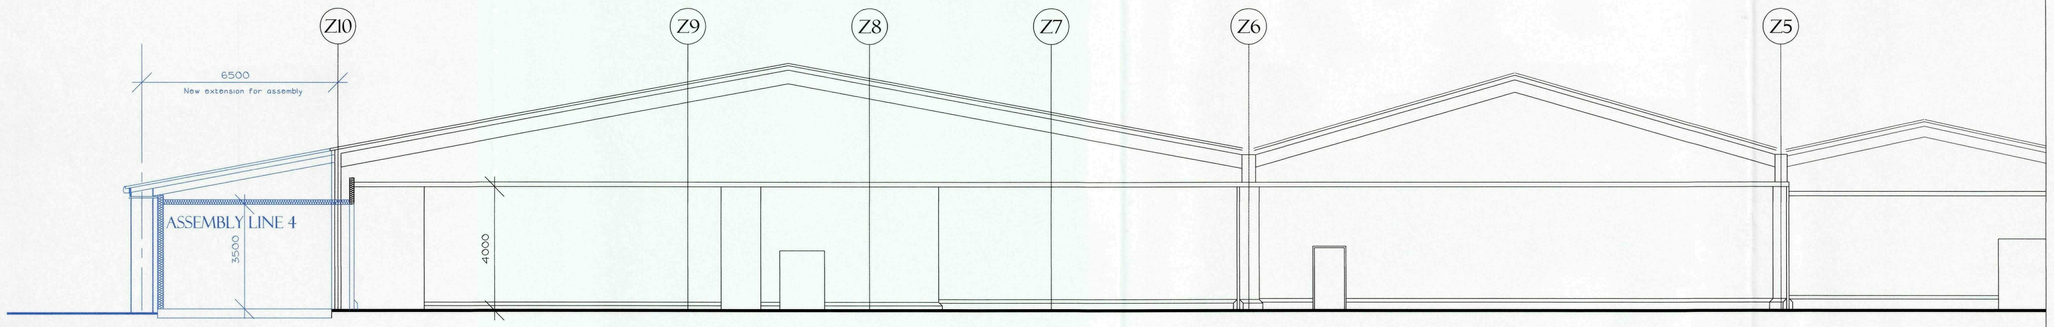

03/106 SECTION BETWEEN ZK & ZL

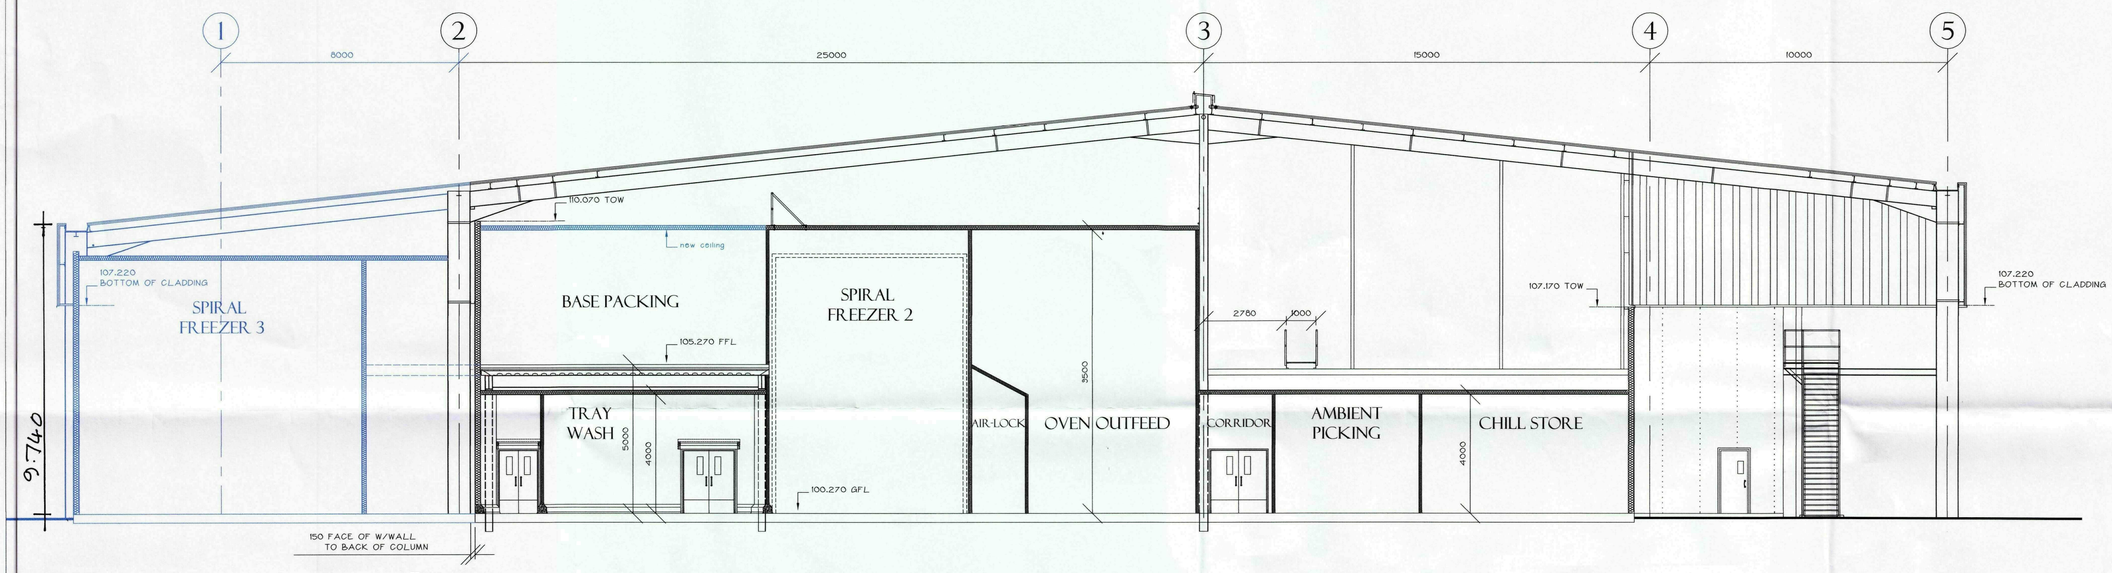

2/106 SECTION BETWEEN GRIDLINES F & G

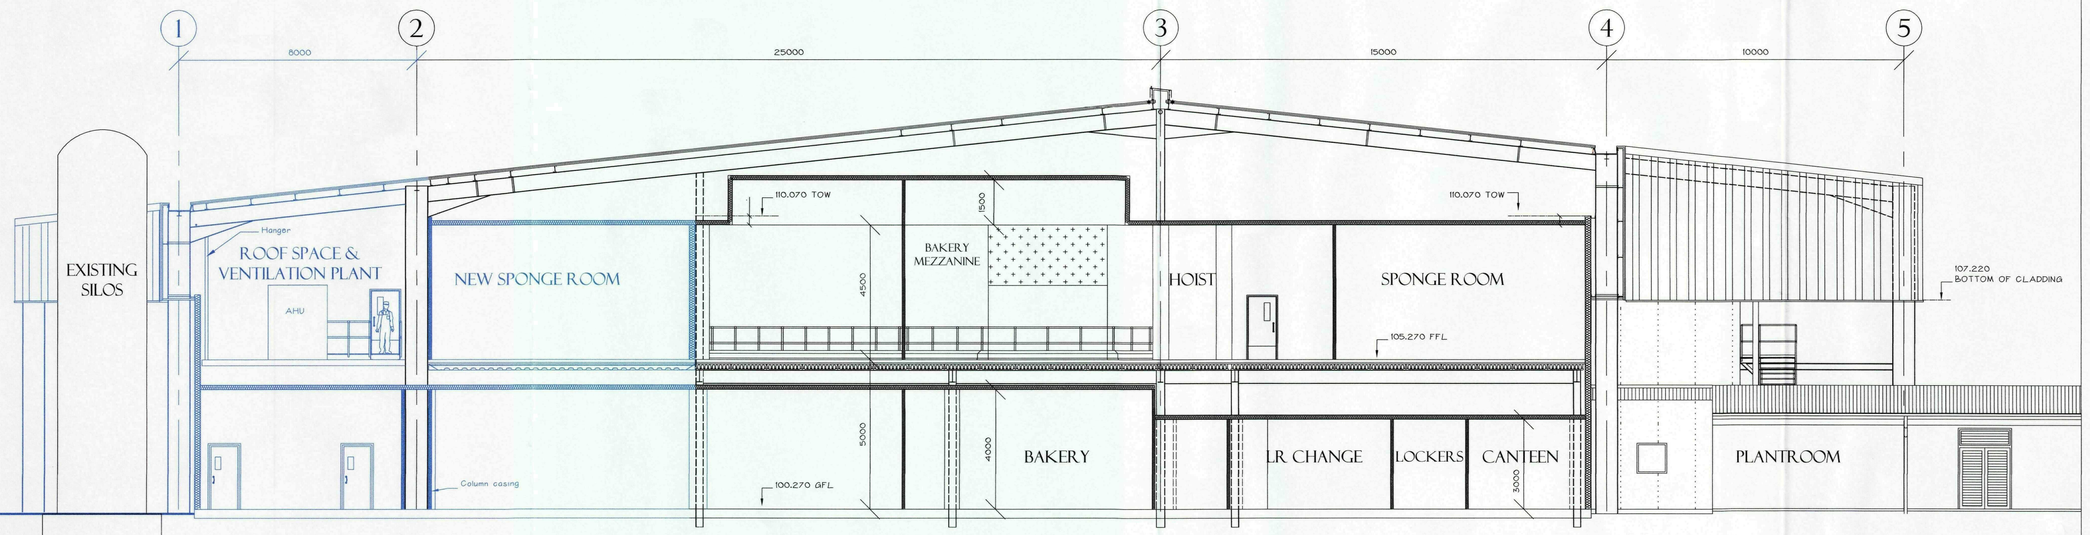

1/106 SECTION BETWEEN GRIDLINES M & N

0 1 2 3 4 5 6 7 8 9 10m

DO NOT SCALE FROM THIS DRAWING
THE CONTRACTOR IS TO CHECK ALL
DIMENSIONS ON SITE AND REPORT
DISCREPANCIES TO THE ARCHITECT
THIS DRAWING IS COPYRIGHT

KEY

BLUE LINES - Proposed
new structure & equipment

BLACK LINES - Existing
structure & equipment

SHDC
Planning & Development
16 JUN 2010
Ref: 0504-10

issue	date	drawn	notes	check
A	11.06.2010	DP	SECTION 3/106 ADDED	
ORIGINAL	27/05/10	LF	FIRST ISSUE	JW

ARCTICA
ARCHITECTURE • PROCESS • PROJECT MANAGEMENT
Telephone 01780 482200 Fax 01780 480716
succeed@arctica.co.uk


PROJECT
BAKKAVOR HOLBEACH
THE PIZZA BUILDING

DRAWING
PROPOSED
SECTIONS


A1 SCALE	A3 SCALE	JOB
1:100	1:200	10-04

NUMBER	REV
106	A


DO NOT SCALE FROM THIS DRAWING
THE CONTRACTOR IS TO CHECK ALL
DIMENSIONS ON SITE AND REPORT
DISCREPANCIES TO THE ARCHITECT
THIS DRAWING IS COPYRIGHT

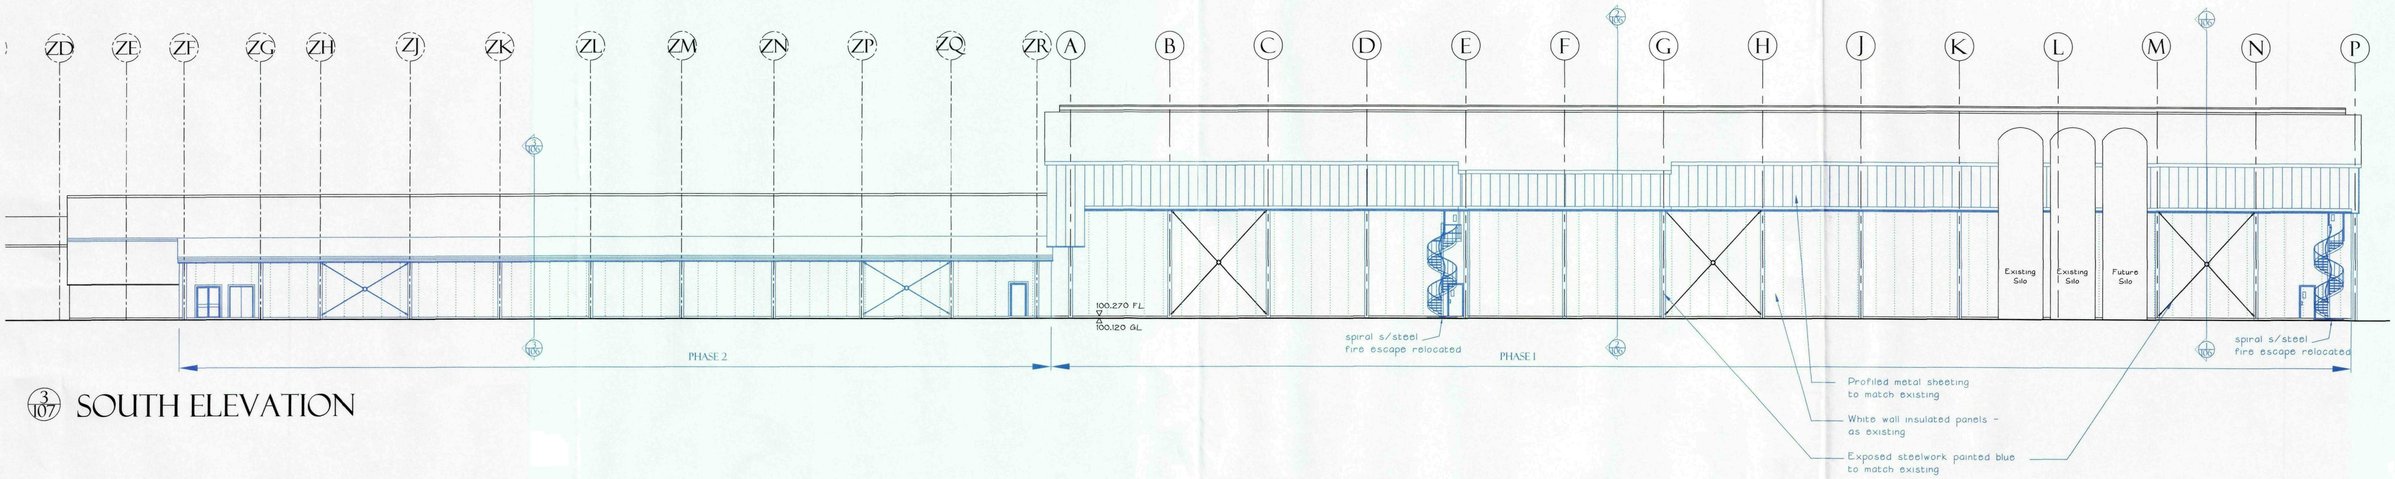

3/107 SOUTH ELEVATION

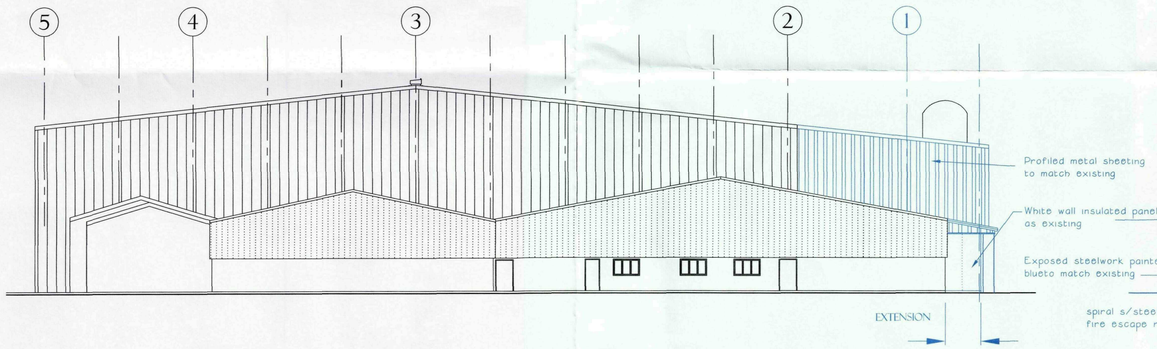

4/107 WEST ELEVATION

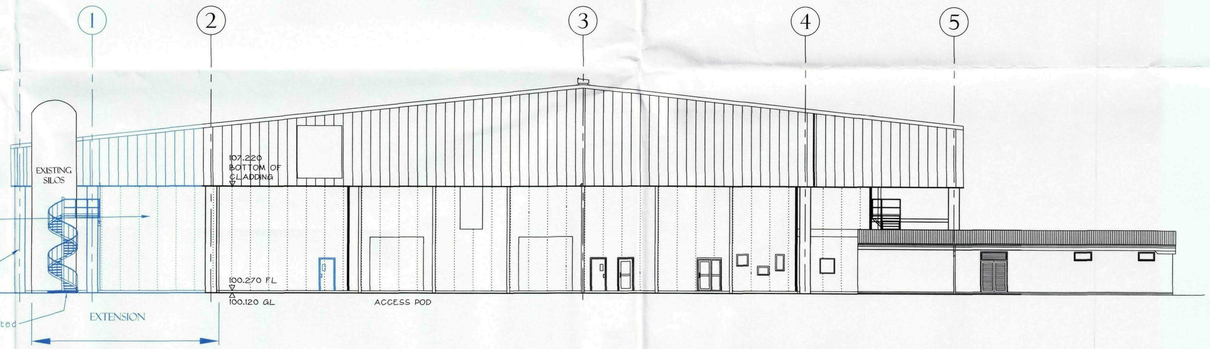

2/107 EAST ELEVATION

KEY

BLUE LINES - Proposed
new structure & equipment

BLACK LINES - Existing
structure & equipment

NOTE:

ALL LEVELS
RELATIVE TO SURVEY
DATUM OF 100.000m

0 5 10 15 20 25 30m

SHDC
Planning & Development
16 JUN 2010
Ref: 0504-10

issue	date	drawn	notes	check
A	14/06/10	DP	SIZE OF PHASE 1 INCREASED & PHASE 2 ADDED	
ORIGINAL	27/05/10	LF	FIRST ISSUE	JW

ARCTICA
ARCHITECTURE+ PROCESS + PROJECT MANAGEMENT
Telephone 01780 482200 Fax 01780 480716
succeed@arctica.co.uk

PROJECT
BAKKAVOR HOLBEACH
THE PIZZA BUILDING

DRAWING
PROPOSED
ELEVATIONS

A1 SCALE	A3 SCALE	JOB
1:200	1:400	10-04

NUMBER	REV
107	A

DO NOT SCALE FROM THIS DRAWING
THE CONTRACTOR IS TO CHECK ALL DIMENSIONS ON SITE AND REPORT DISCREPANCIES TO THE ARCHITECT
THIS DRAWING IS COPYRIGHT

N

TREATMENT PLANT

LAGOON

DRESSED AND LEAFED SALADS

channel with Silt pit

LINE OF EXC
CAR PARK

CAR PARK

HOLBEACH RIVER

LAB

WAREHOUSE

ADDITIONAL UNITS TO CONDENSOR FARM

RECIPE DISH

CAR PARK

OFFICE

PIZZA BUILDING

NEW FIRST FLOOR
NEW SINGLE STOREY EXTENSION

NEW SINGLE STOREY EXTENSION

Barrier gate

Pedestrian Access

SLUICE ROAD

0 5 10 20 30 40 50m

EXISTING METAL BALUSTRADE FENCE UNALTERED

EXISTING FLOUR SILO'S

GOODS & AUTHORISED CARS ONLY

SHDC
Planning & Development
16 JUN 2010
Ref: 0504-10

issue	date	drawn	notes	check
ORIGINAL	27/05/10	LF	FIRST ISSUE	JW

ARCTICA
ARCHITECTURE • PROCESS • PROJECT MANAGEMENT
Telephone 01780 482200 Fax 01780 480716
succeed@arctica.co.uk

PROJECT
BAKKAVOR HOLBEACH
THE PIZZA BUILDING

DRAWING
PROPOSED
SITE PLAN

A1 SCALE	A3 SCALE	JOB
1:500	1:1000	10-04

NUMBER	REV
108	