



SECTION A-A

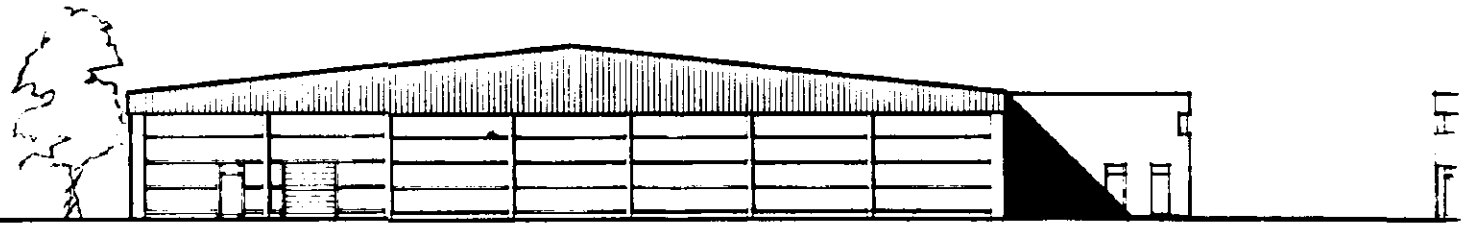


NORTH WEST ELEVATION


EGRESS
ACCESS
FARM
BUILDING
NORTH

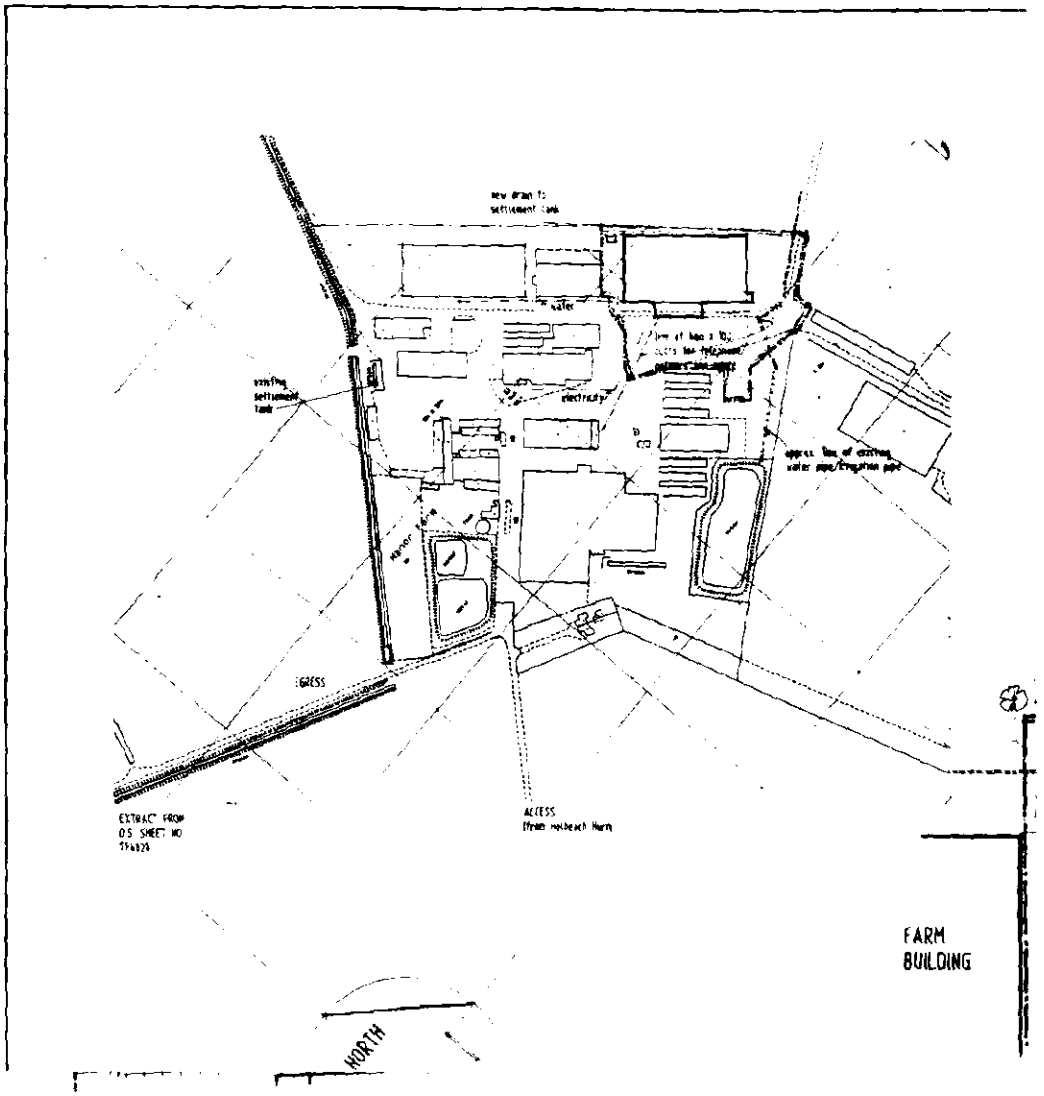


SOUTH WEST ELEVATION


SOUTH HOLLAND D.C.
PLAN DEPT.
24 MAY 2014

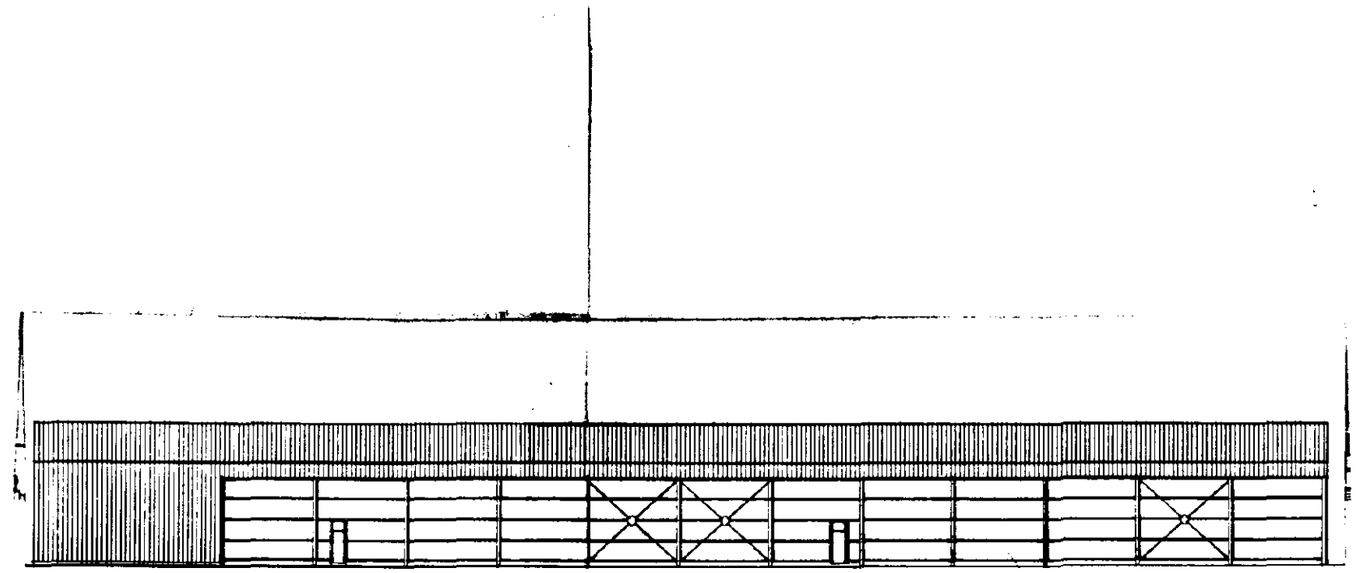


NORTH EAST ELEVATION

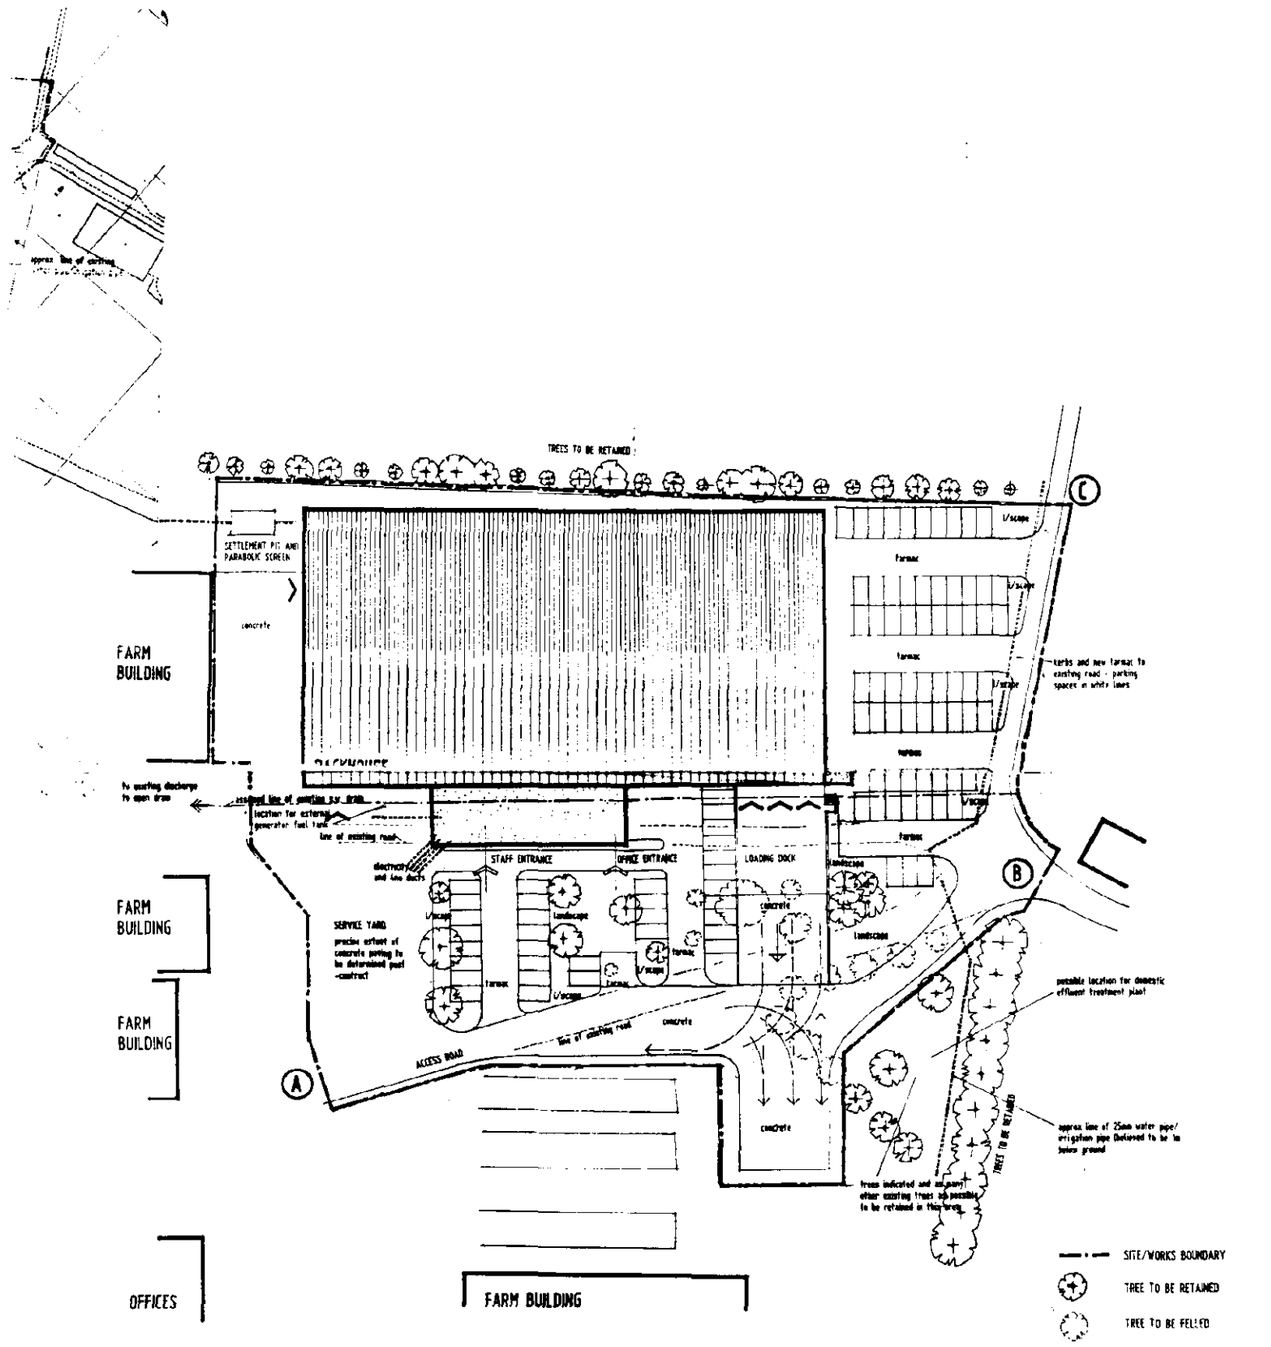
TREES TO BE RETAINED
SETTLEMENT PIT AND PARABOLIC SCREEN
FARM BUILDING
concrete
tarmac
kerbs and new tarmac to existing road - parking spaces in white lines
to existing discharge to open drain
STAFF ENTRANCE
OFFICE ENTRANCE
LOADING DOCK
SERVICE YARD
ACCESS ROAD
FARM BUILDING
FARM BUILDING
OFFICES
FARM BUILDING
possible location for domestic effluent treatment plant
approx line of 25mm water pipe/ irrigation pipe Delivered to be in below ground
SITE/WORKS BOUNDARY
TREE TO BE RETAINED
TREE TO BE FELLED

ALL DIMENSIONS AND SETTING OUT ARE TO BE VERIFIED ON SITE AND ALL DISCREPANCIES REFERRED TO THE ARCHITECT BEFORE WORK COMMENCES.

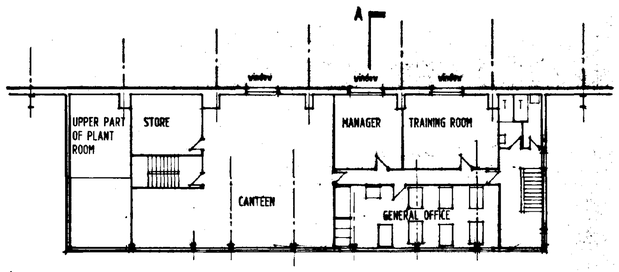

FIRST FLOOR PLAN

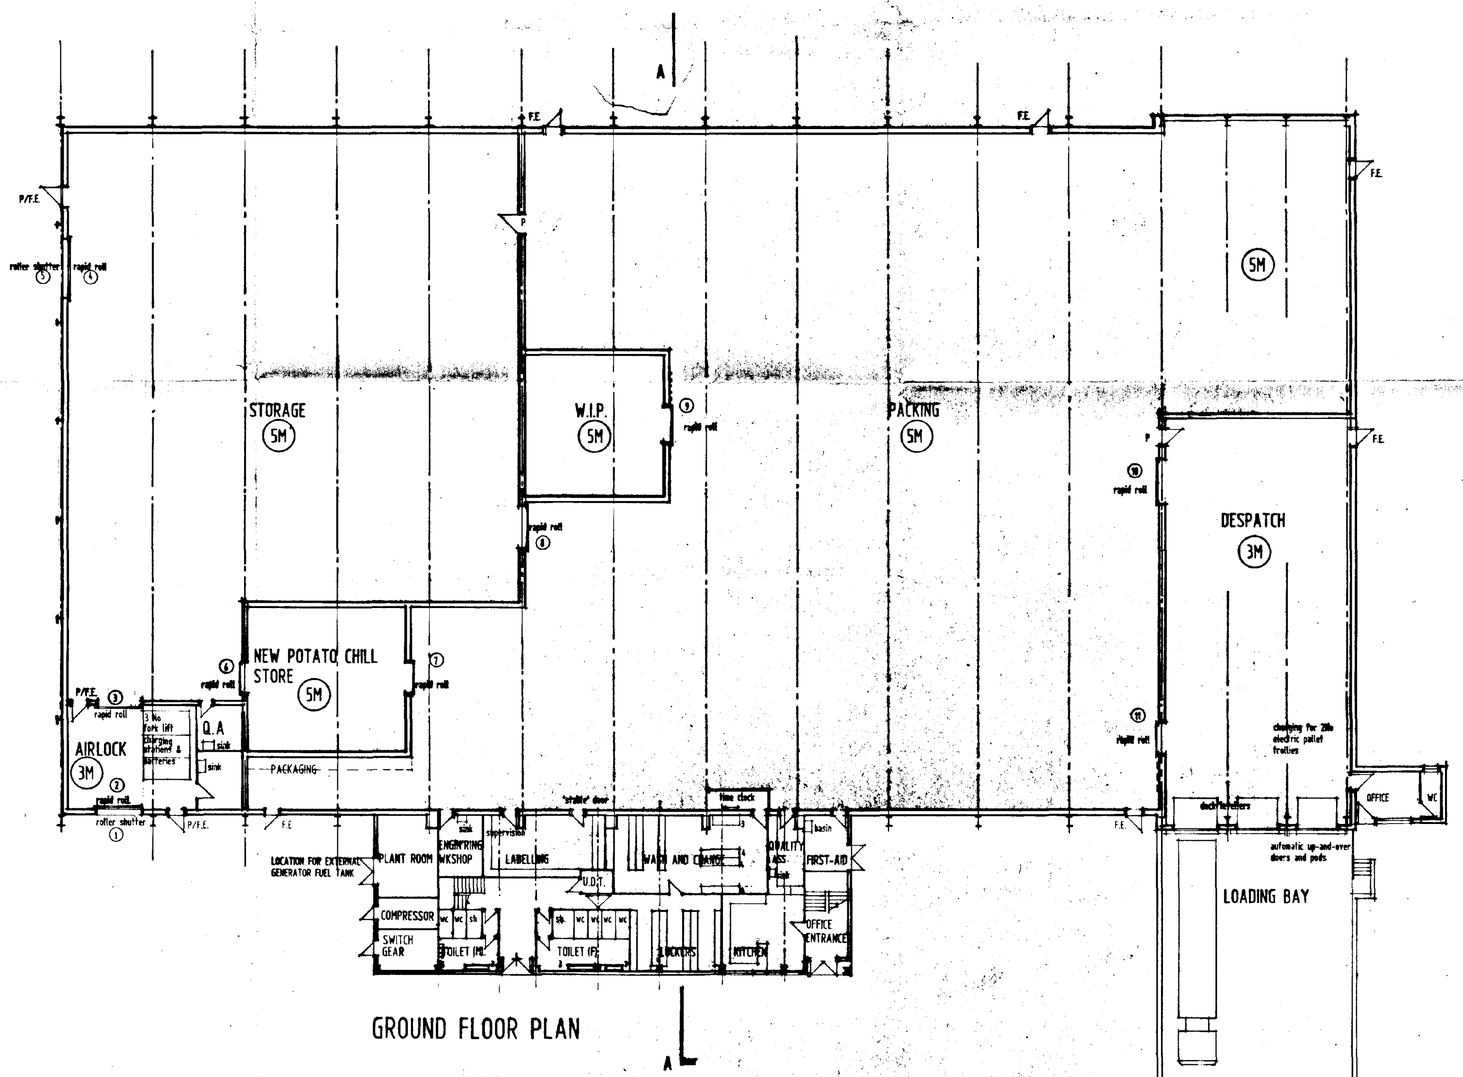

GROUND FLOOR PLAN

5M CEILING HEIGHTS

P PERSONNEL DOOR

F.E F.E. DOOR

DETERMINED PLAN

SOUTH HOLLAND D.C. PLAN DEPT. 24 MAY 1994 REF. S604/94

A Planning/Employers requirements 20/05/94


Q.V. FOODS LTD.	client
POTATO PACKHOUSE	job
HOLBEACH HURN	site
GROUND & FIRST FLOOR PLANS	drawing
1 : 200	scale
MAY 1994	date
4917 Q / 15A	number

copyright reserved


JOHN ROBERTS ARCHITECTS LIMITED
ARCHITECTS DESIGN AND PLANNING CONSULTANTS
9 James Street Lincoln LN2 1QB Tel 01522 533491 Fax 01522
Also at London SW1 0BS 1QB

OZALID (UK) LTD 3081 593

ALL DIMENSIONS AND SETTING OUT ARE TO BE VERIFIED ON SITE AND ALL DISCREPANCIES REFERRED TO THE ARCHITECT BEFORE WORK COMMENCES.

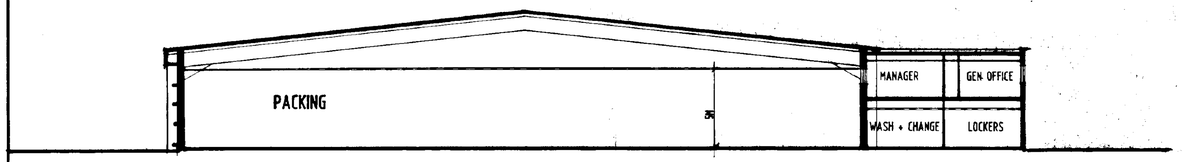


SECTION A-A

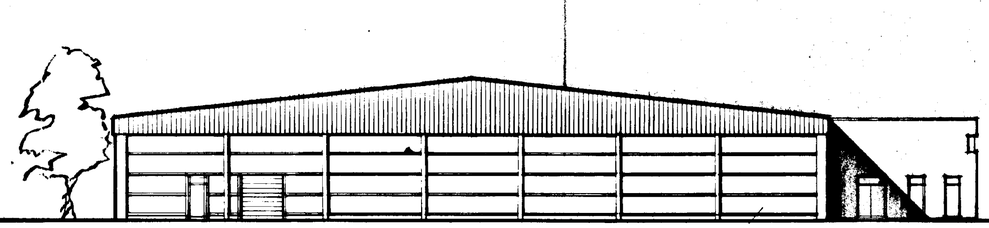


NORTH WEST ELEVATION

precoated flat metal faced composite panels

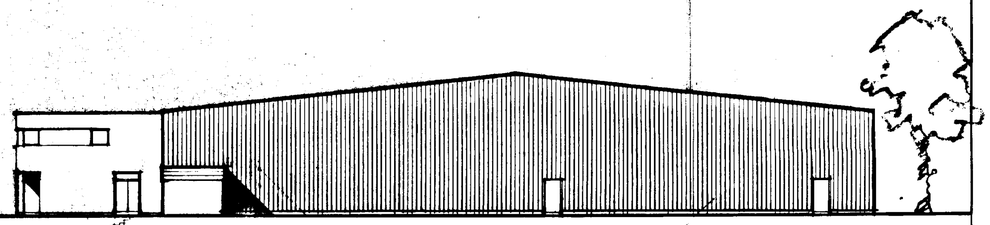


SOUTH EAST ELEVATION

precoated profiled metal faced composite panels

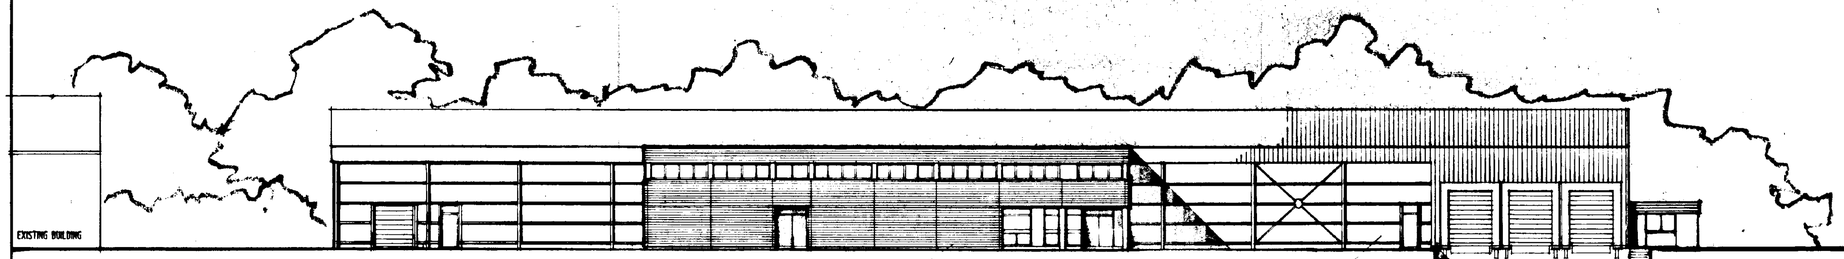

SOUTH WEST ELEVATION

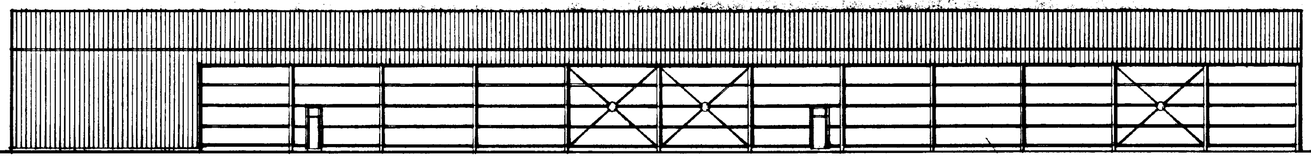

NORTH EAST ELEVATION

DETERMINED PLAN

SOUTH HOLLAND D.C.
PLAN DEPT.
24 MAY 1994
REF S604/96

A Planning/Employers requirements 20/05/94

Q.V. FOODS LTD.	client
POTATO PACKHOUSE	job
HOLBEACH HURN	site
SECTION AND ELEVATION	drawing
1 : 200	scale
MAY 1994	date
4917 Q /15A	number

copyright reserved

JOHN ROBERTS ARCHITECTS LIMITED
ARCHITECTS DESIGN AND PLANNING CONSULTANTS
9 James Street Lincoln LN2 1QD Tel (0522) 888401 Fax 512888
Also at London (0171) 586 1588

DRALIM (UK) LTD 3081 592