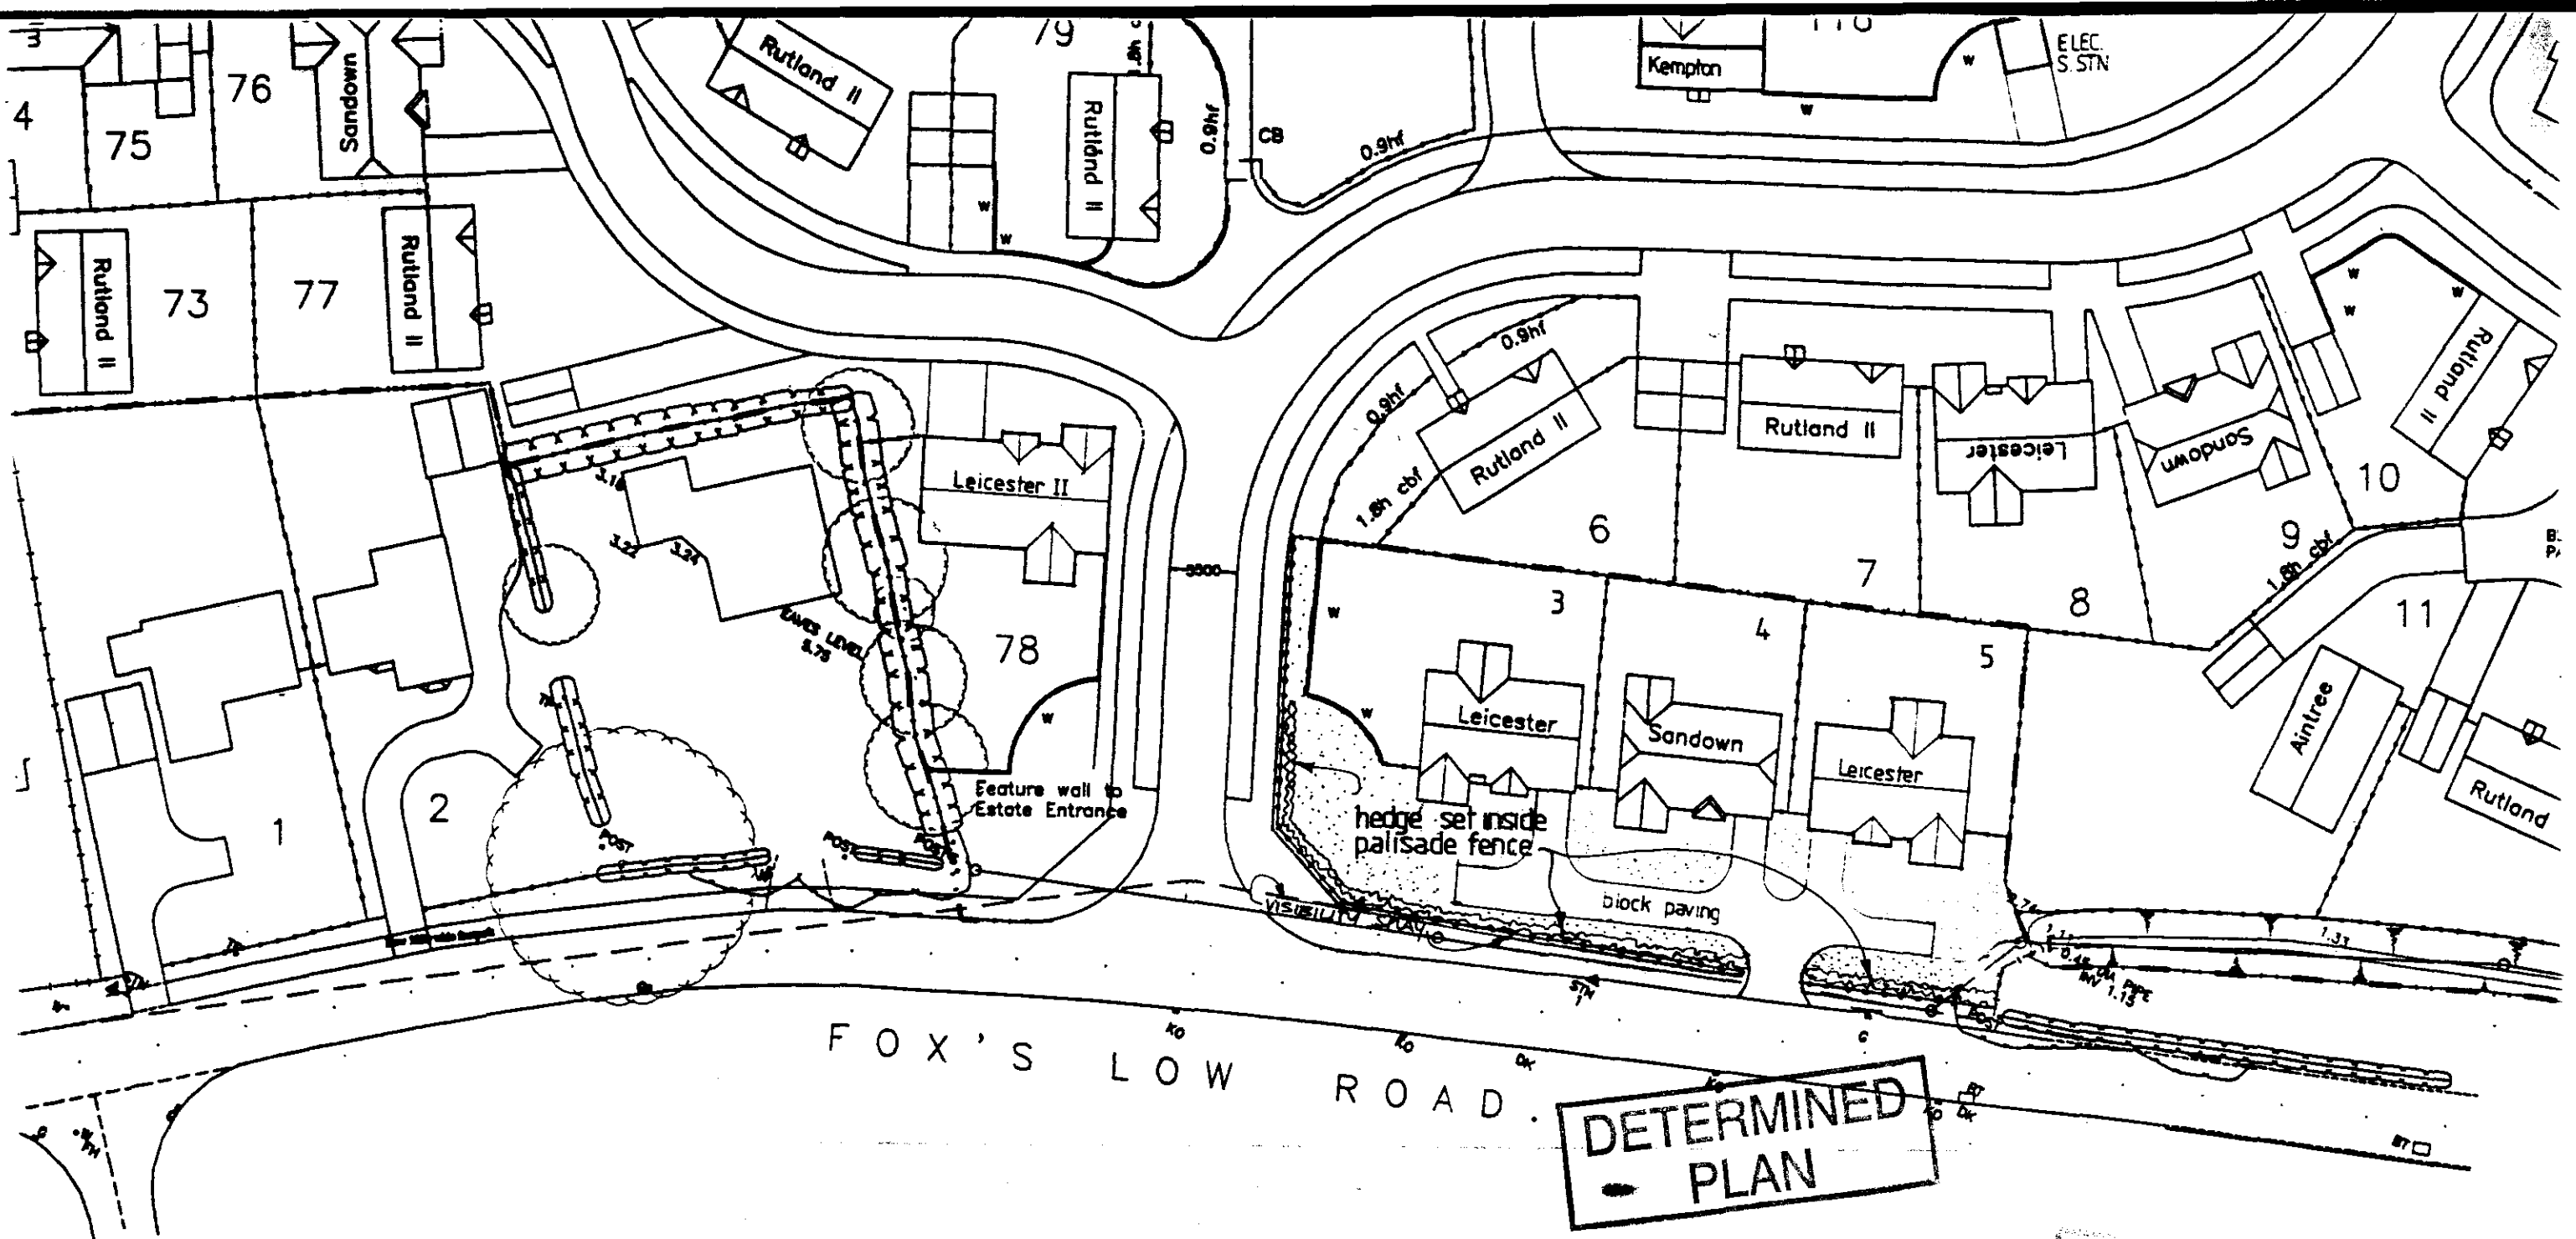


DETERMINED PLAN

A1

RECEIVED
10 JAN 2001
Plan 0505/99

ASHWOOD HOMES

Holbeach Manor Fleet Road
Holbeach Spalding Lincs PE12 7AX
Tel 01406 423388 Fax 01406 426237
e-mail: ashwhomes@aol.com
www.ashwoodhomes.co.uk

REVISED FRONTAGE TREATMENT
PLOTS 3 – 5, FOXES LOWE ROAD, HOLBEACH
0.9m high TIMBER PALISADE FENCE
WITH LAUREL HEDGE PLANTED TO DWELLING SIDE OF FENCE

(PLANNING REF HO9/0115/99)

Rev A 04/01. FENCE LINE REPOSITIONED ADJACENT TO FOOTPATH - PLOTS 3-5

FLR/REV 1-5/LAND REV A.