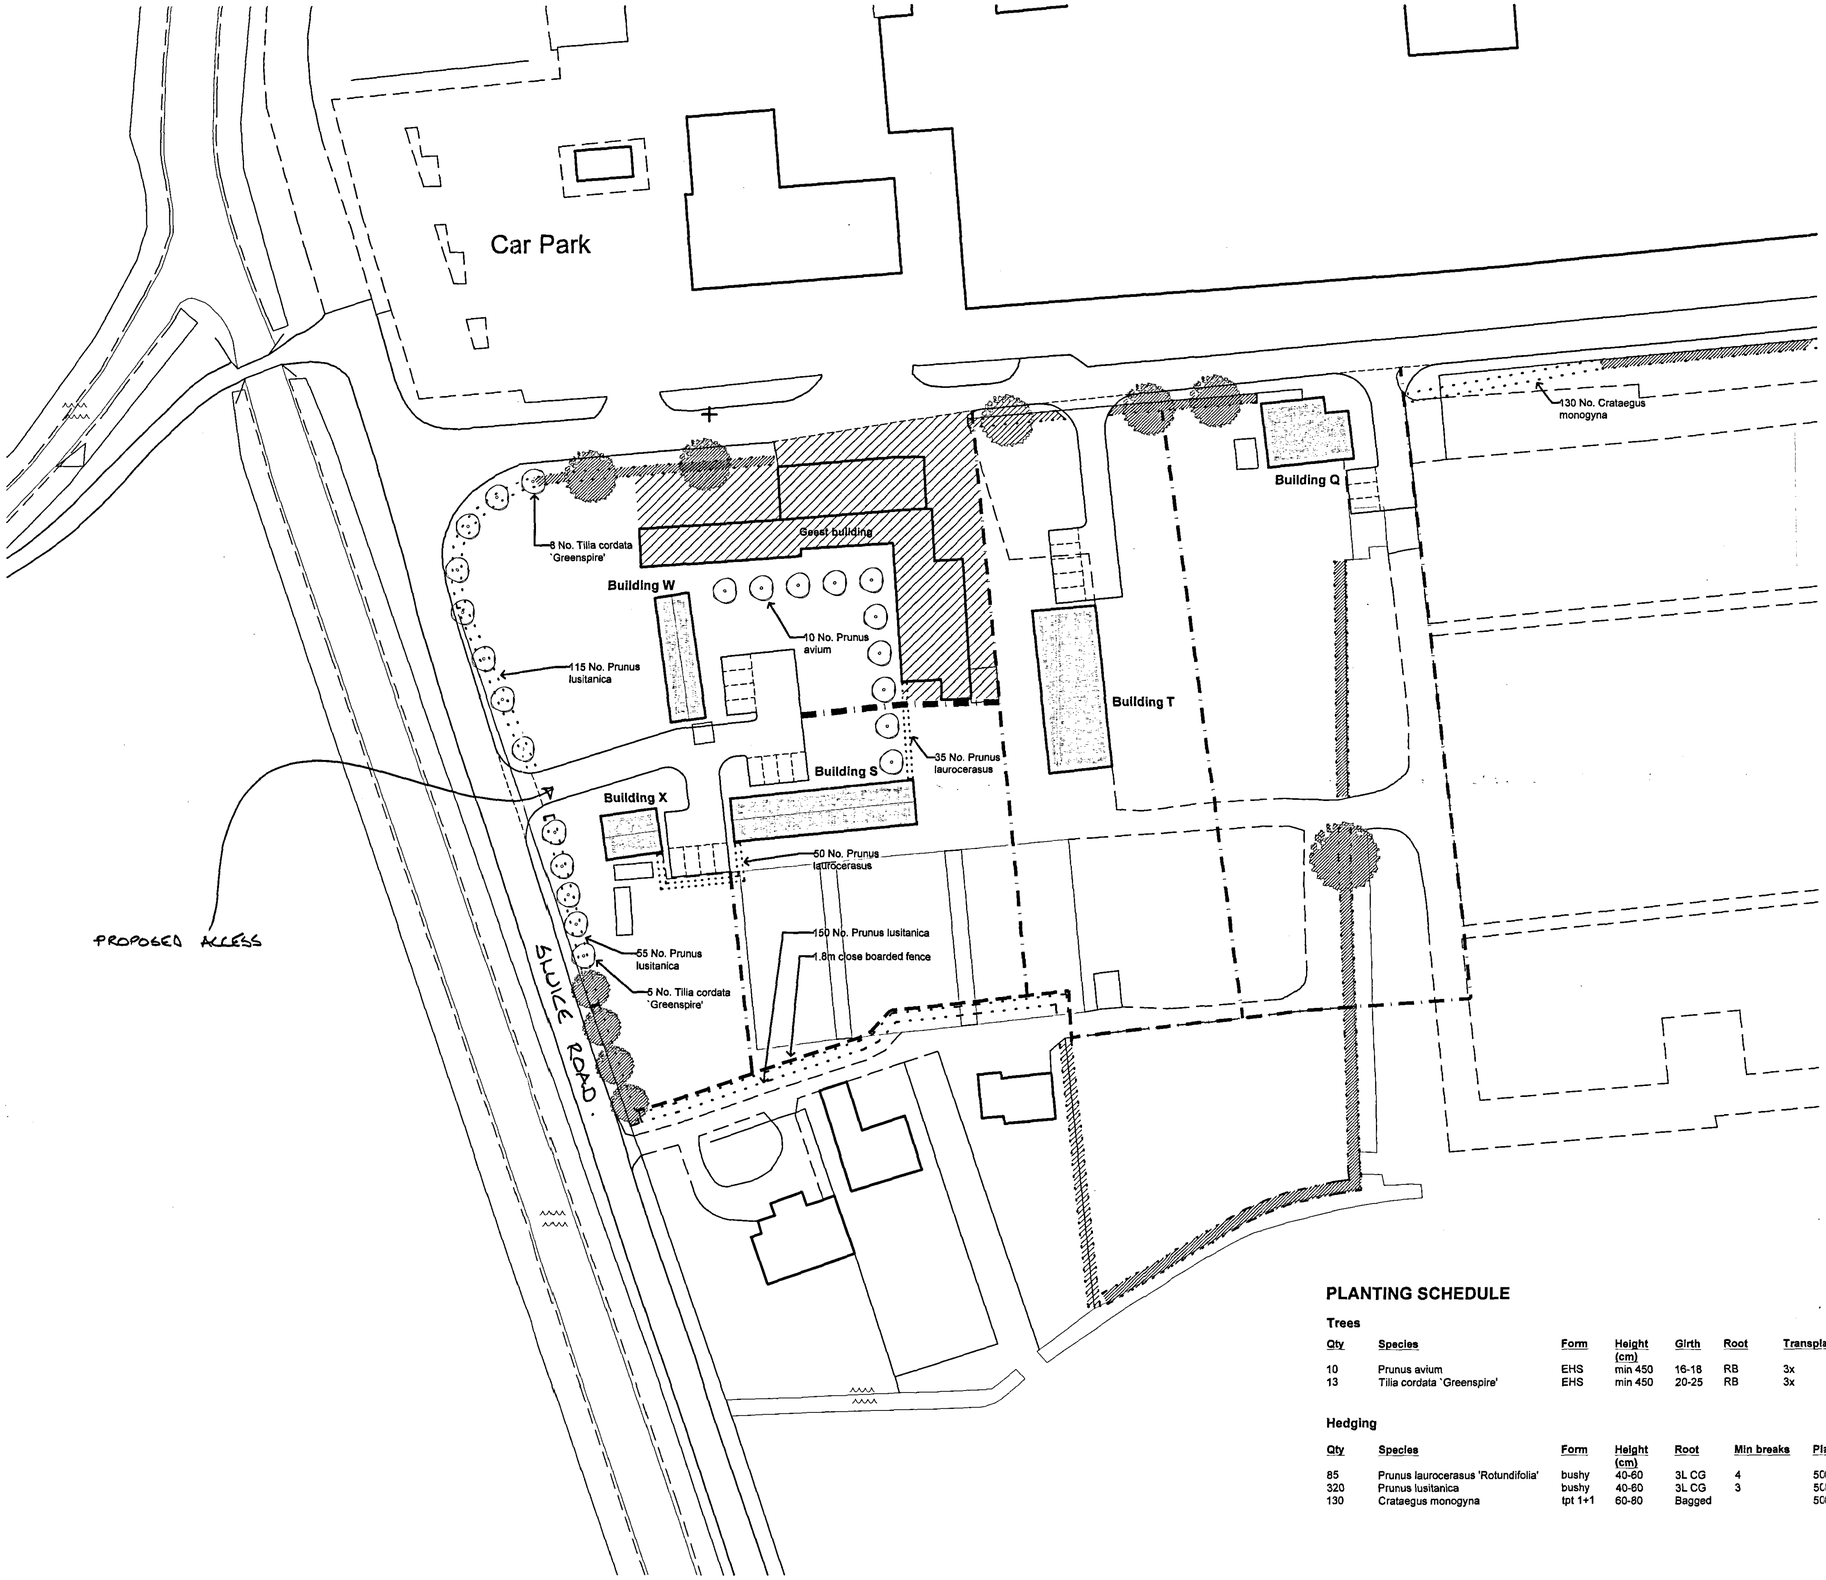

THIS DRAWING IS FOR THE PURPOSE OF OBTAINING PLANNING PERMISSION ONLY

KEY

- Existing tree to be retained
- Existing vegetation to be retained
- Proposed tree
- Proposed hedge

10 APR 2006
0508/06

DETERMINED PLAN

PLANTING SCHEDULE

Trees

Qty	Species	Form	Height (cm)	Girth	Root	Transplants
10	Prunus avium	EHS	min 450	16-18	RB	3x
13	Tilia cordata `Greenspire'	EHS	min 450	20-25	RB	3x

Hedging

Qty	Species	Form	Height (cm)	Root	Min breaks	Planting distance
85	Prunus laurocerasus 'Rotundifolia'	bushy	40-60	3L CG	4	500mm ctrs
320	Prunus lusitanica	bushy	40-60	3L CG	3	500mm ctrs
130	Crataegus monogyna	tpt 1+1	60-80	Bagged		500mm ctrs, dbl staggered row

Rev.	By	Notes	Date
A	AC	Scale adjusted	1-01-06

THE ROBERT DOUGHTY CONSULTANCY LIMITED
TOWN AND COUNTRY PLANNING-LANDSCAPE ARCHITECTURE
32 High Street, Helpringham, Sleaford, Lincolnshire, NG34 0RA
Tel: (01529) 421846 Fax: (01529) 421358
Website: www.rdc-landplan.co.uk
E mail: admin@rdc-landplan.co.uk

Client: The Haven Dock Company

Project: Sluice Farm, Holbeach St Marks

Drawing title: Proposed siteplan

Job No.	Drawing No.	Rev.	Drawn
709/2	PS 01	A	FG

Scale	Date	Checked
1:500 @ A1	September 2005	

DO NOT SCALE from this drawing. All measurements should be checked against on site conditions and any discrepancies should be brought to the attention of the Robert Doughty Consultancy.