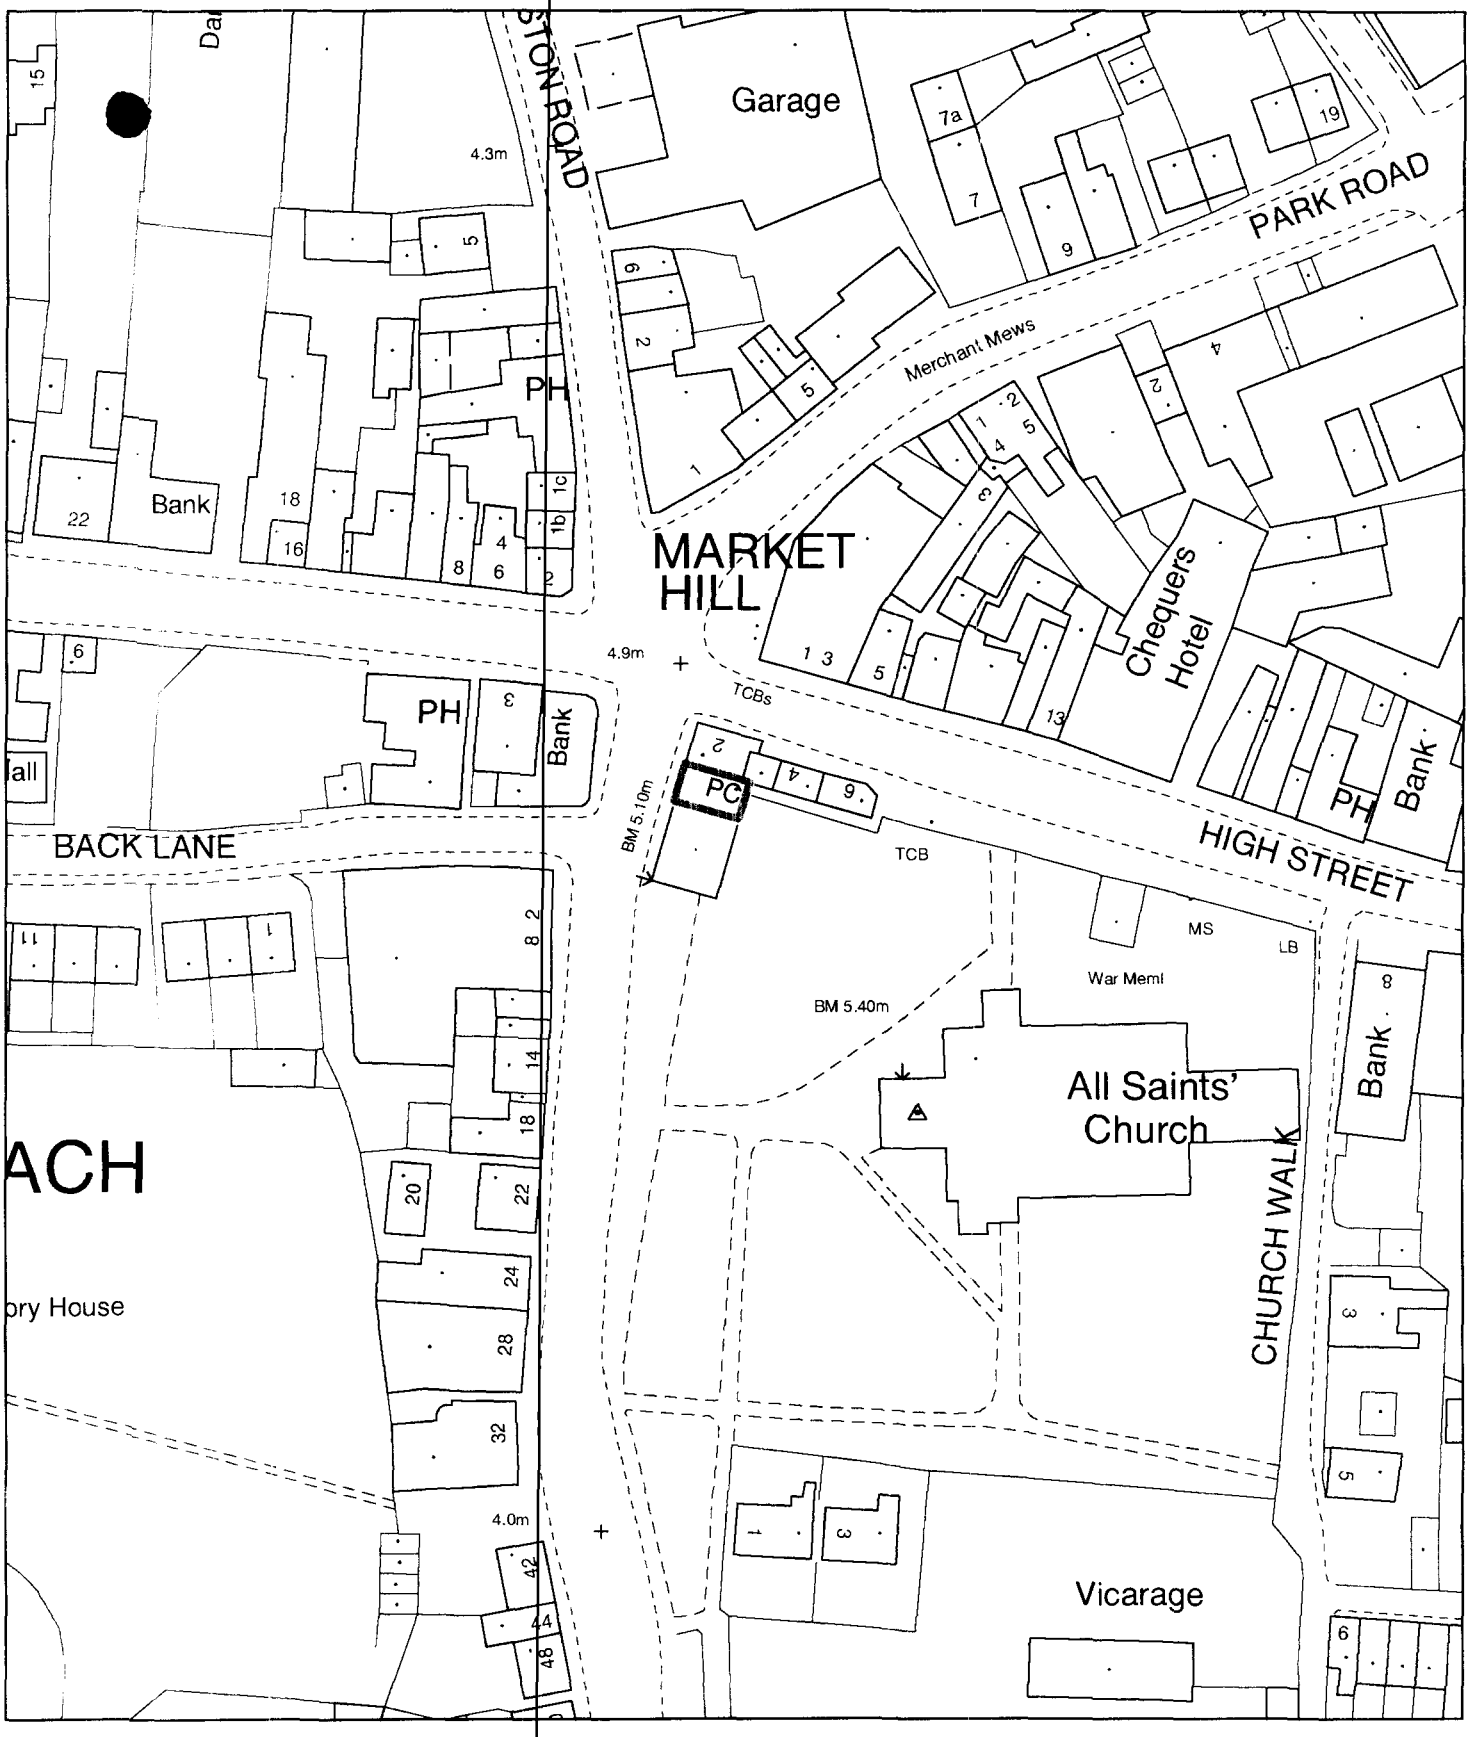


Planning Application Location Plan
Ward Member Notification

H09/0509/02

Scale: 1:1000

COPY

PLEASE DO NOT COPY THIS PLAN

This map is reproduced from Ordnance Survey material with permission of Ordnance Survey on behalf of Her Majesty's Stationery Office (c) Crown copyright. Unauthorised reproduction infringes Crown copyright and may lead to prosecution or civil proceedings. South Holland District Council LA079413 2002

Planning and Development

Council Offices, Priory Road, Spalding, Lincolnshire
PE11 2XE



PROPOSED ALTERATIONS + IMPROVEMENTS TO HOLBEACH PUBLIC TOILETS 1:2500 APRIL 2002

N

SHDC
Development
29 [illegible] 2002
Ref 509/02

(c) Crown Copyright South Holland District Council LA 079413 2002 TF3524NE 12500