




Ordnance Survey (c) Crown Copyright 2024. All rights reserved. Licence number 100022432

Site Location Plan  
Scale 1:1250



Proposed Block Plan  
Scale 1:500

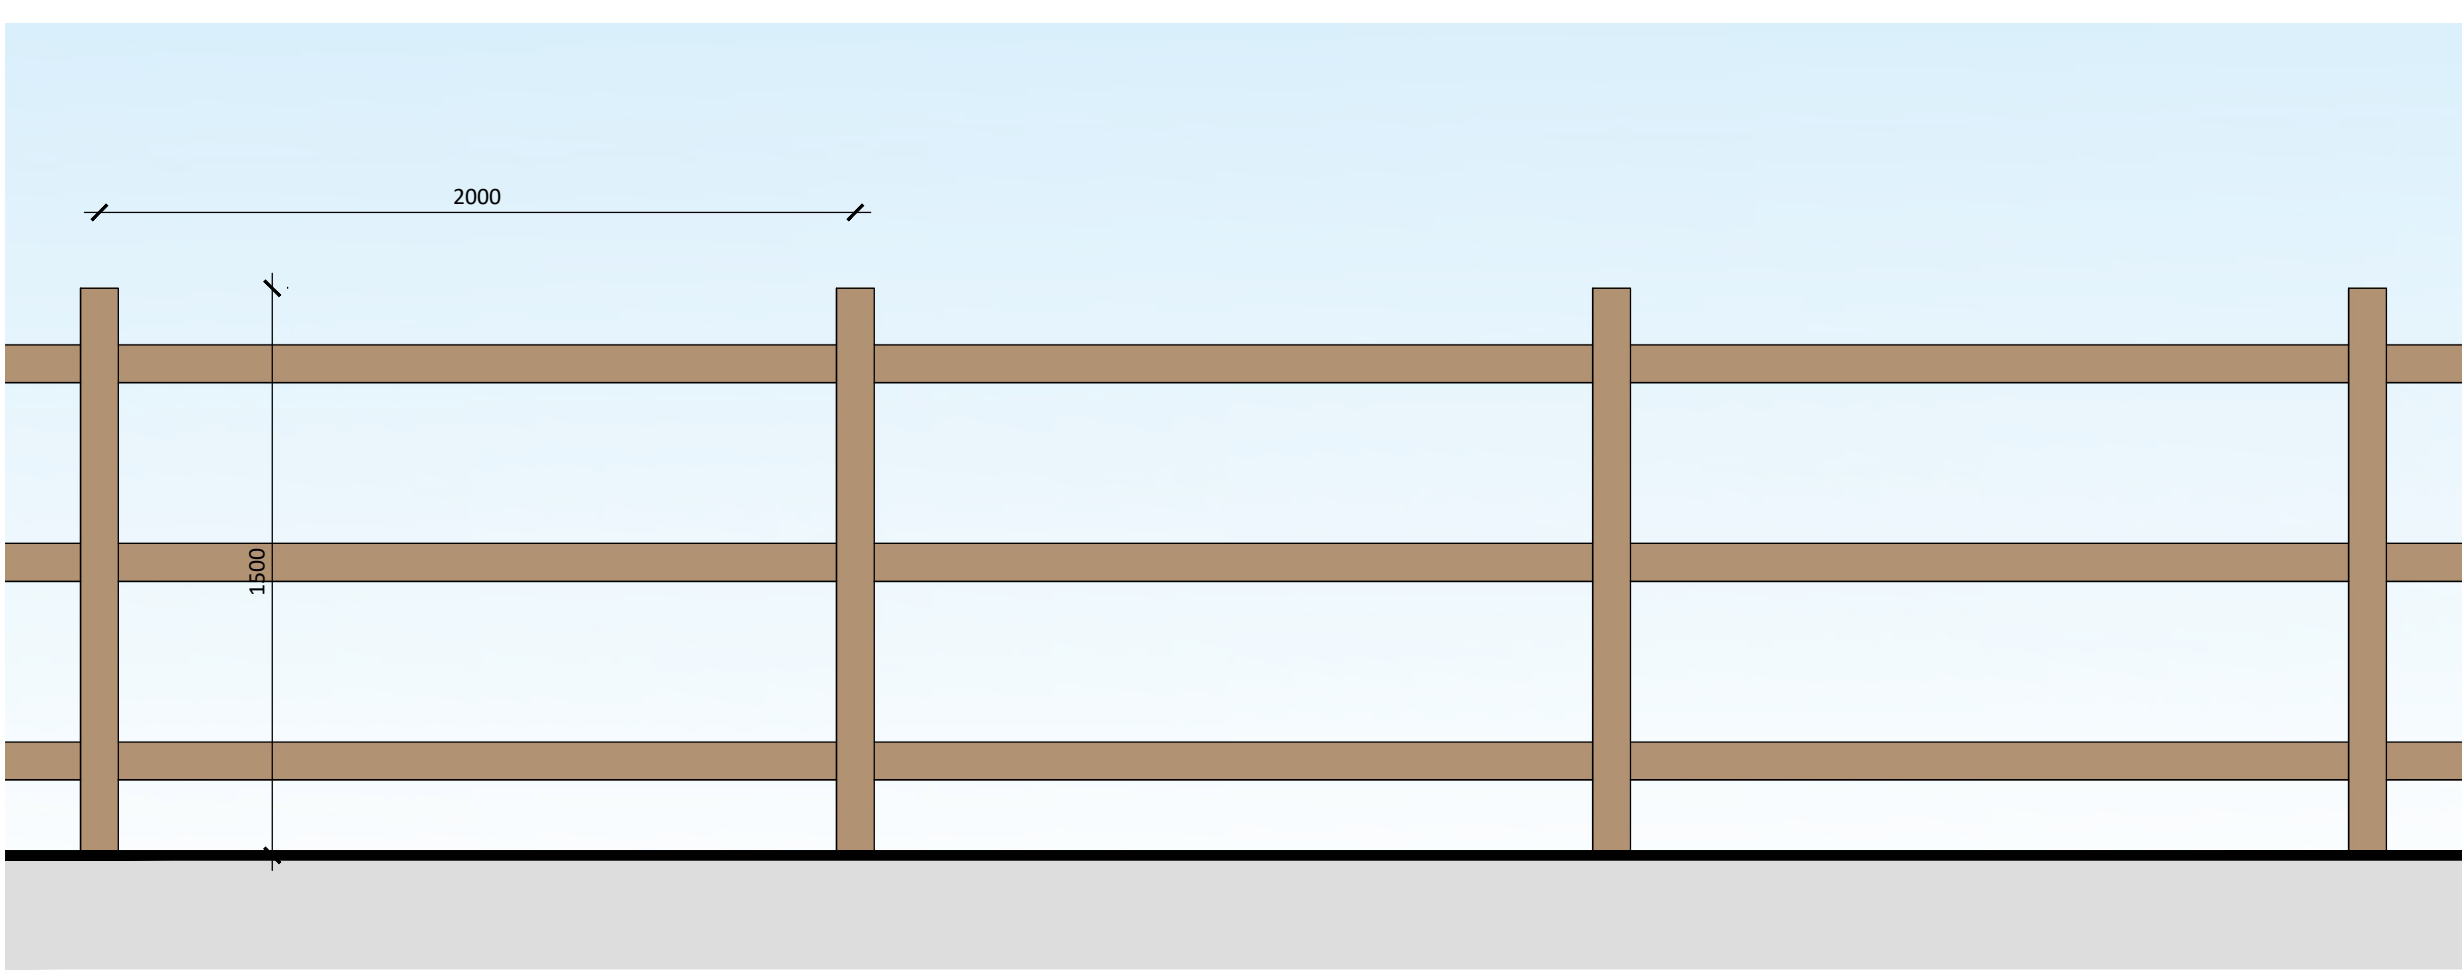

Post & Rail Fence  
Scale 1:20

### PROPOSED MANEGE - 25 x 50m

#### SPECIFICATION OF PROPOSED MANEGE TO BE:

- 150mm COMPACTED HARDCORE
- 50mm SAND BLINDING LAYER
- GEOTEXTILE MEMBRANE
- MANEGE SILICA SAND & RUBBER FIBRE COVERING
- TIMBER KICK BOARDING


SURROUND TO MANEGE TO BE 1.5m HIGH POST AND RAIL FENCING

### LIGHTING


LOW LEVEL FLOODLIGHTING TO BE IN POSITIONS SHOWN AND TO BE MANUALLY OPERATED ON MAIN SWITCH LOCATED IN ADJACENT BUILDING. FLOODLIGHTS TO BE ANGLED DOWN TOWARDS MANEGE TO AVOID GLARE TO PASSING TRAFFIC.



SCALE BAR (m) 1:20

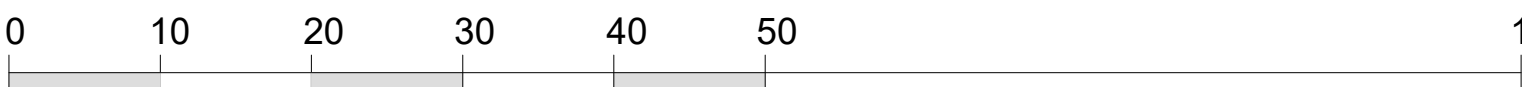

SCALE BAR (m) 1:500

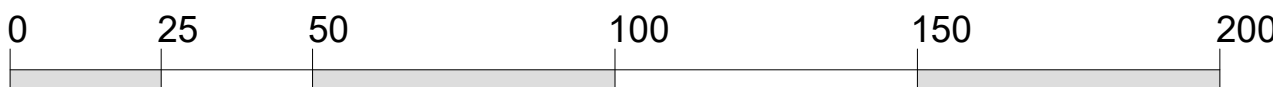

SCALE BAR (m) 1:1250

|   |  |                                        |  |
|---|--|----------------------------------------|--|
| DESCRIPTION                                                                                             |  | PROJECT:                               |  |
| CLASS R PERMITTED DEVELOPMENT OF A MANEGE AT ROSEDALE, CHAPEL DROVE, HOLBEACH GROVE, SPALDING, PE12 0PT |  | CLASS R PERMITTED DEVELOPMENT - MANEGE |  |
| DATE   |  | CLIENT:                                |  |
| 04/06/2024                                                                                              |  | Mr & Mrs L. Curtis                     |  |
| APPROVED                                                                                                |  | DRAWING BY                             |  |
| SN   |  | JC                                     |  |
| Do Not Scale From This Drawing                                                                          |  | SHEET                                  |  |
| SCALE                                                                                                   |  | 0452/24/01                             |  |
| as labelled                                                                                             |  |                                        |  |

NOTES: THIS DRAWING/IMAGE INCLUDING ALL ITS CONTENT REMAINS THE PROPERTY OF JC ARCHITECTURAL CONSULTANT. NO UNAUTHORIZED COPYING OR REPRODUCTION IN ANY FORM IS PERMITTED WITHOUT OBTAINING PRIOR WRITTEN PERMISSION FROM JC ARCHITECTURAL CONSULTANT. JC ARCHITECTURAL CONSULTANT RESERVES THE RIGHT TO WITHDRAW THIS INFORMATION AT ANY TIME. ALL DIMENSIONS ARE TO BE CONFIRMED ON SITE BY CONTRACTOR. ANY DISCREPANCIES ARE TO BE REPORTED TO JC ARCHITECTURAL CONSULTANT IMMEDIATELY. THE DESIGN HAS BEEN UNDERTAKEN AS FAR AS POSSIBLE TO AVOID RISKS TO HEALTH AND SAFETY OR TO REDUCE AND CONTROL THE EFFECTS OF ANY UNAVOIDABLE RISK. ANY RELEVANT INFORMATION REGARDING RISKS WHICH ARE NOT ABLE TO BE ELIMINATED WILL BE INCLUDED WITHIN THE PROJECT HEALTH AND SAFETY FILE.