




Boundary treatment sections

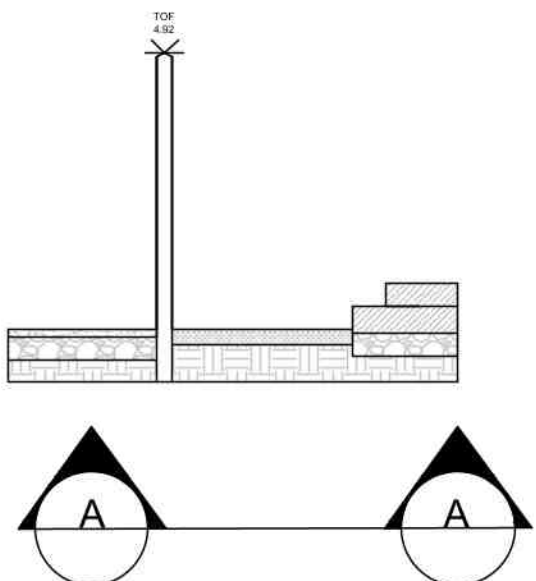


Existing 1800mm high timber fence with concrete post and gravel boards retained.

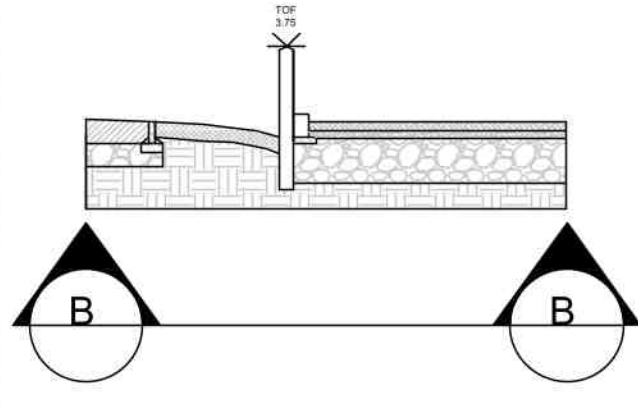


Existing 600mm high concrete post and wire fence retained.

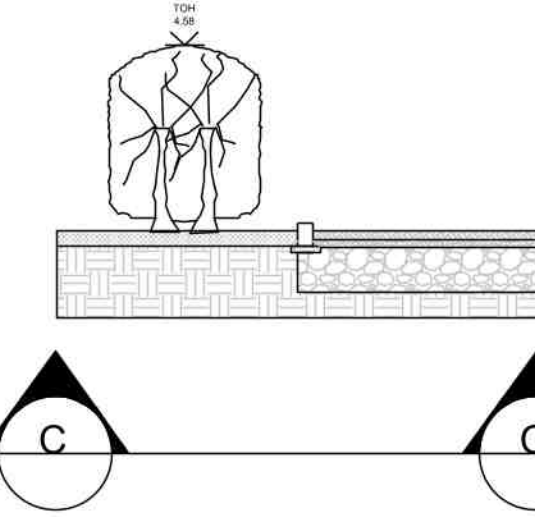


Beech hedge

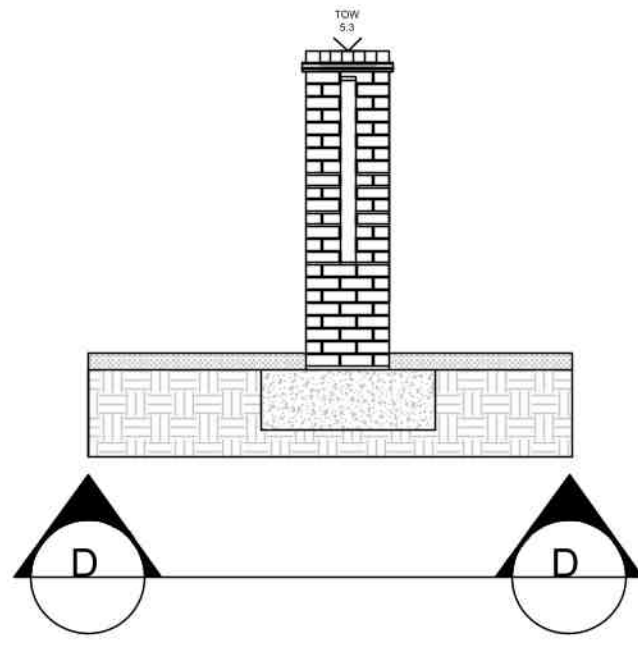


Brick wall with timber infill panels

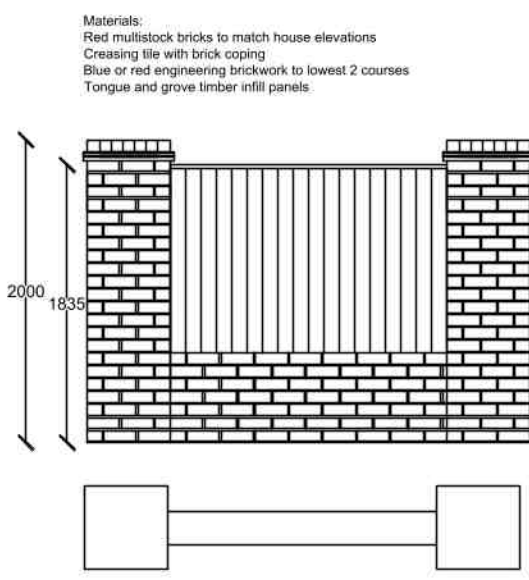


Brickwall with timber infill panels

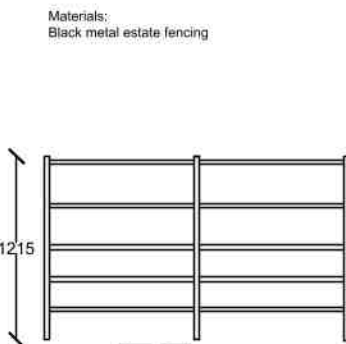


Estate fencing

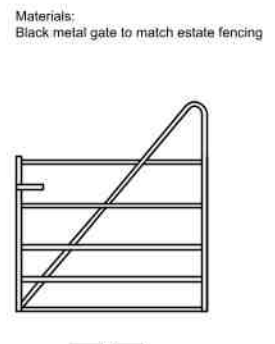


Estate fencing gate

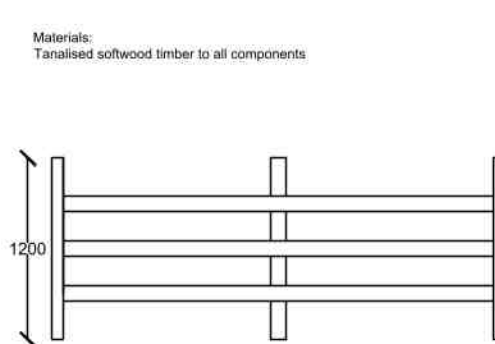


Timber post and rail fence

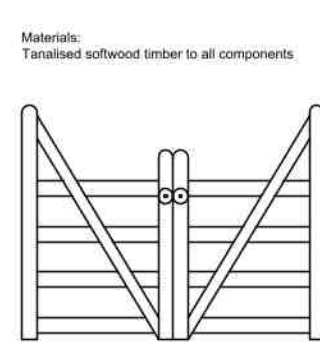



Double timber gate to match post and rail fence

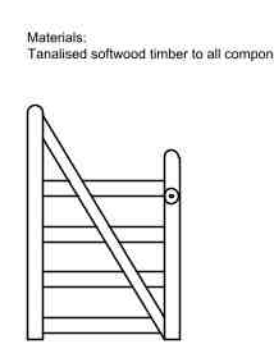

Single timber gate to match post and rail fence

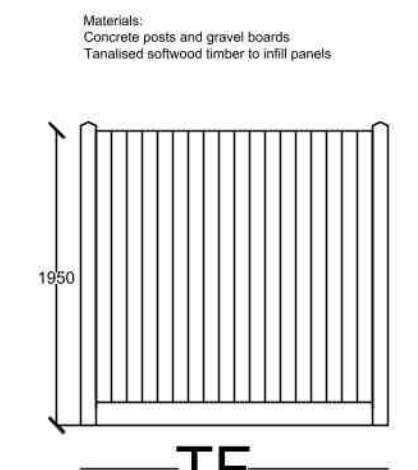

Timber double sided tongue and groove fence

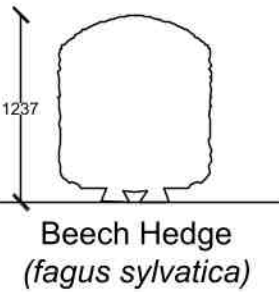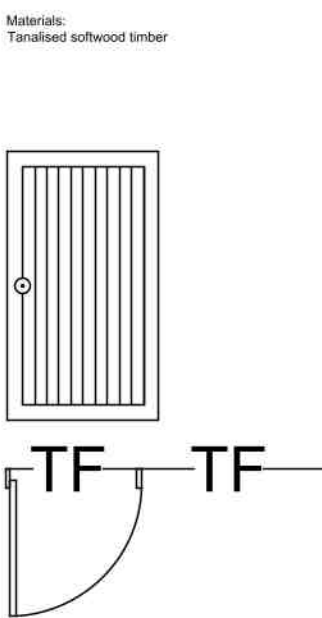

Beech Hedge (fagus sylvatica)

LEGEND

- Permeable block paving
- Block paving apron
- Gravel
- Paving
- Grass
- Shrubs and planting
- Bulbs (daffodil, snowdrop, bluebell)
- Wildflower (Bosch seed BSXP/BSBP/BSM to suit location)
- Beech Hedge (fagus sylvatica)
- Silver Birch (SB) (betula pendula)
- Cherry Blossom (CB) (prunus serrulata)
- Cultivated Apple (CA) (malus domestica)
- Rowan (R) (sorbus aucuparia)

TREES				
Number	Abbreviation	Species	Size	Girth
4 No.	SB	Silver Birch (<i>betula pendula</i>)	400-450cm	14-16cm
2 No.	CB	Cherry Blossom (<i>prunus serrulata</i>)	400-450cm	14-16cm
3 No.	CA	Cultivated Apple (<i>malus domestica</i>)	300-350cm	11-13cm
4 No.	R	Rowan (<i>sorbus aucuparia</i>)	350-400cm	12-14cm

HEDGES					
Number	Abbreviation	Species	Size	Pot Size	Density
213 No.	B	Beech (<i>fagus sylvatica</i>)	90-120cm	Bare root	7/m

SHRUBS					
Number	Abbreviation	Species	Size	Pot Size	Density
90 No.	WP	Wild Privet (<i>ligustrum vulgare</i>)	40cm	Cell grown	7/m
55 No.	FT	Firethorn (<i>pyracantha</i>)	60cm	2L	5/m
10 No.	BA	Barberry (<i>berberis</i> spp)	60cm	3L	4/m2
15 No.	BH	Bell Heather (<i>erica cinerea</i>)	25cm	1L	6/m2
15 No.	GR	Gaulther Rose (<i>viburnum opulus</i>)	90	Bare root	5/m
2 No.	HS	Honeysuckle (<i>onicera periclymenum</i>)	100cm	7.5L	1/m2
50 No.	SK	Skimmia (<i>skimmia japonica</i>)	40cm	2L	5/m2

BULB MIX			
Number	Abbreviation	Species	Density
539 No.	D	Daffodil mix (<i>narcissus</i>)	7/m2
539 No.	BB	Blue Bell (<i>hyacinthoides non-scripta</i>)	7/m2
539 No.	S	Snowdrop (<i>galanthus</i>)	7/m2

WILDFLOWER MIX		
Abbreviation	Mix	Sow Rate
BSB	Butterfly and Bee	3g/m2
BSX	Dual Purpose	3g/m2
BSM	Hedgerow & Shade	5g/m2

- Brickwall with timber infill panels
- Estate fencing
- Estate fencing gate
- Timber post and rail fence
- Double timber gate to match post and rail fence
- Single timber gate to match post and rail fence
- Timber double sided tongue and groove fence
- Timber gate to match timber fence type

Project:
DEMOLITION OF EXISTING BUNGALOW AND ERECTION OF 4NO. DETACHED DWELLINGS
LAND KNOWN AS 47 LOW LANE
WOLBEACH
LINCOLNSHIRE
PE12 7PW

Applicant:
MR D J RULEWSKI & MR A T RULEWSKI

Drawing:
LANDSCAPING DESIGN

Sheet Size: A1	Project No: -
Drawing No: 013	Revision: Rev A
Date: 12 July 2021	Drawn: DR
Scale: NTS	Checked: RR Approved: DR