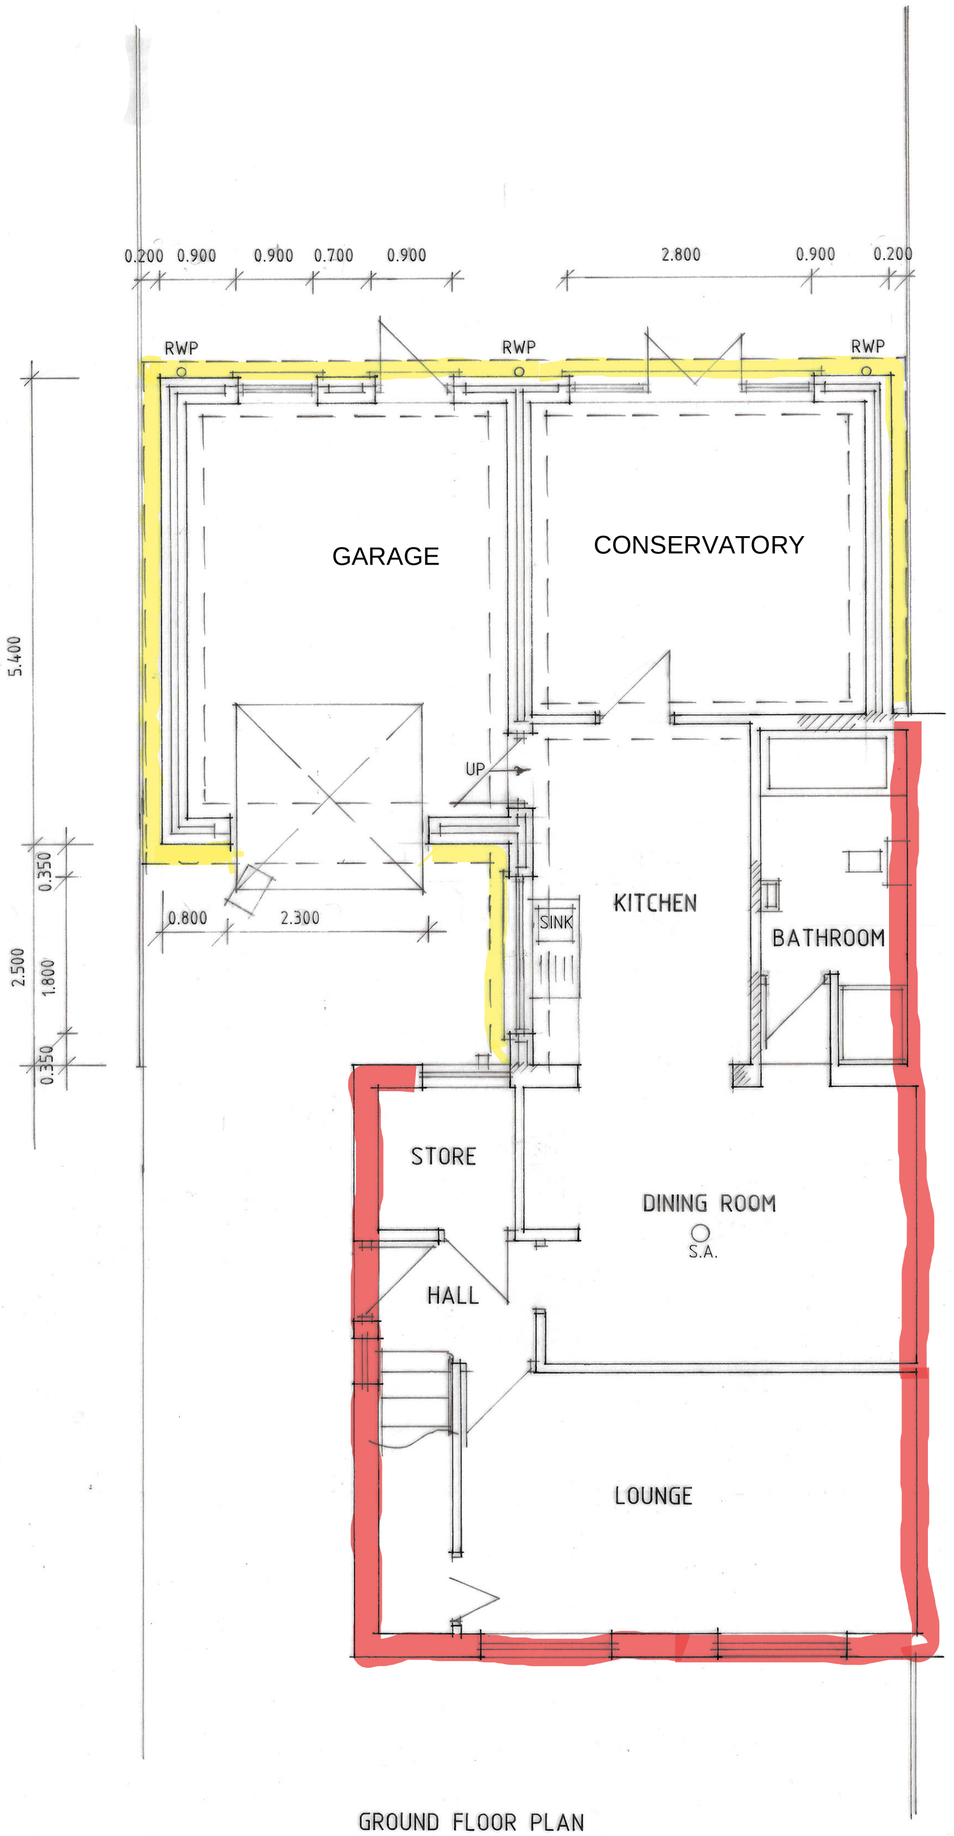

GROUND FLOOR PLAN

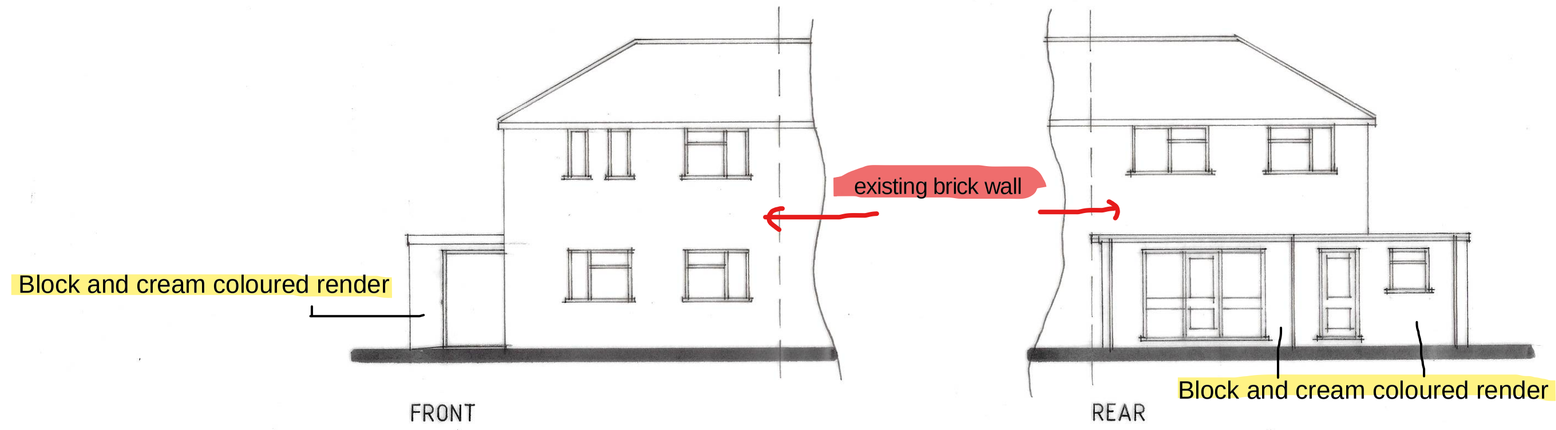

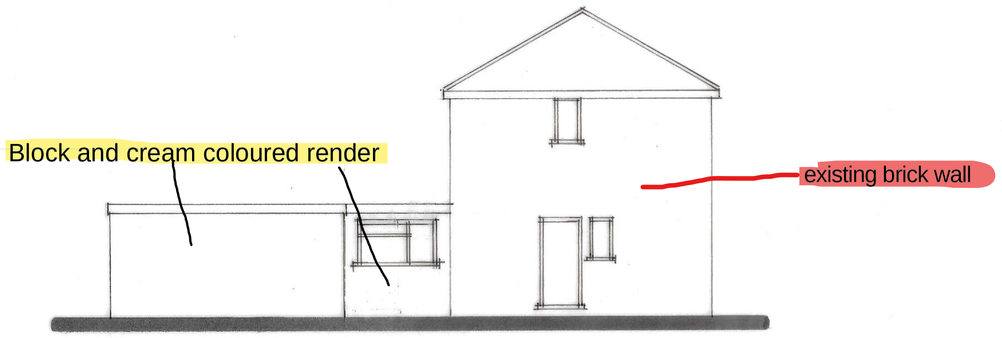

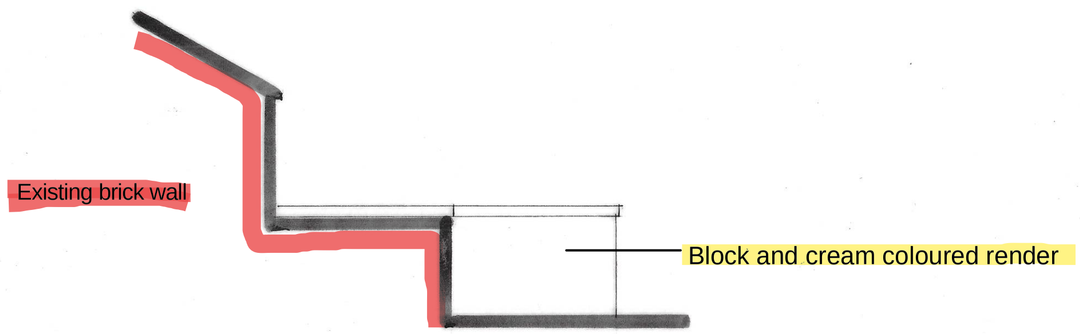

— All External walls of extension being Garage, Conservatory and Kitchen to be built from block and finished with cream coloured concrete render

— Existing brick wall

B - ALTS - 19.8.21
A - INF. ADDED - 29.7.21

Status DESIGN
CONSULTANTS IN ARCHITECTURE & PLANNING

PROPOSED EXTENSION AT
82 BATTLEFIELDS LANE,
HOLBEACH FOR

MISS. R. LEE.

PLAN AS PROPOSED

1:50 1:100 Non Material Amendment

H09-0513-24 Document 1

2 Edinburgh Walk, Holbeach,
Spalding, Lincs. PE12 7AP
Tel: 01406 424343 Fax: 01406 490702