


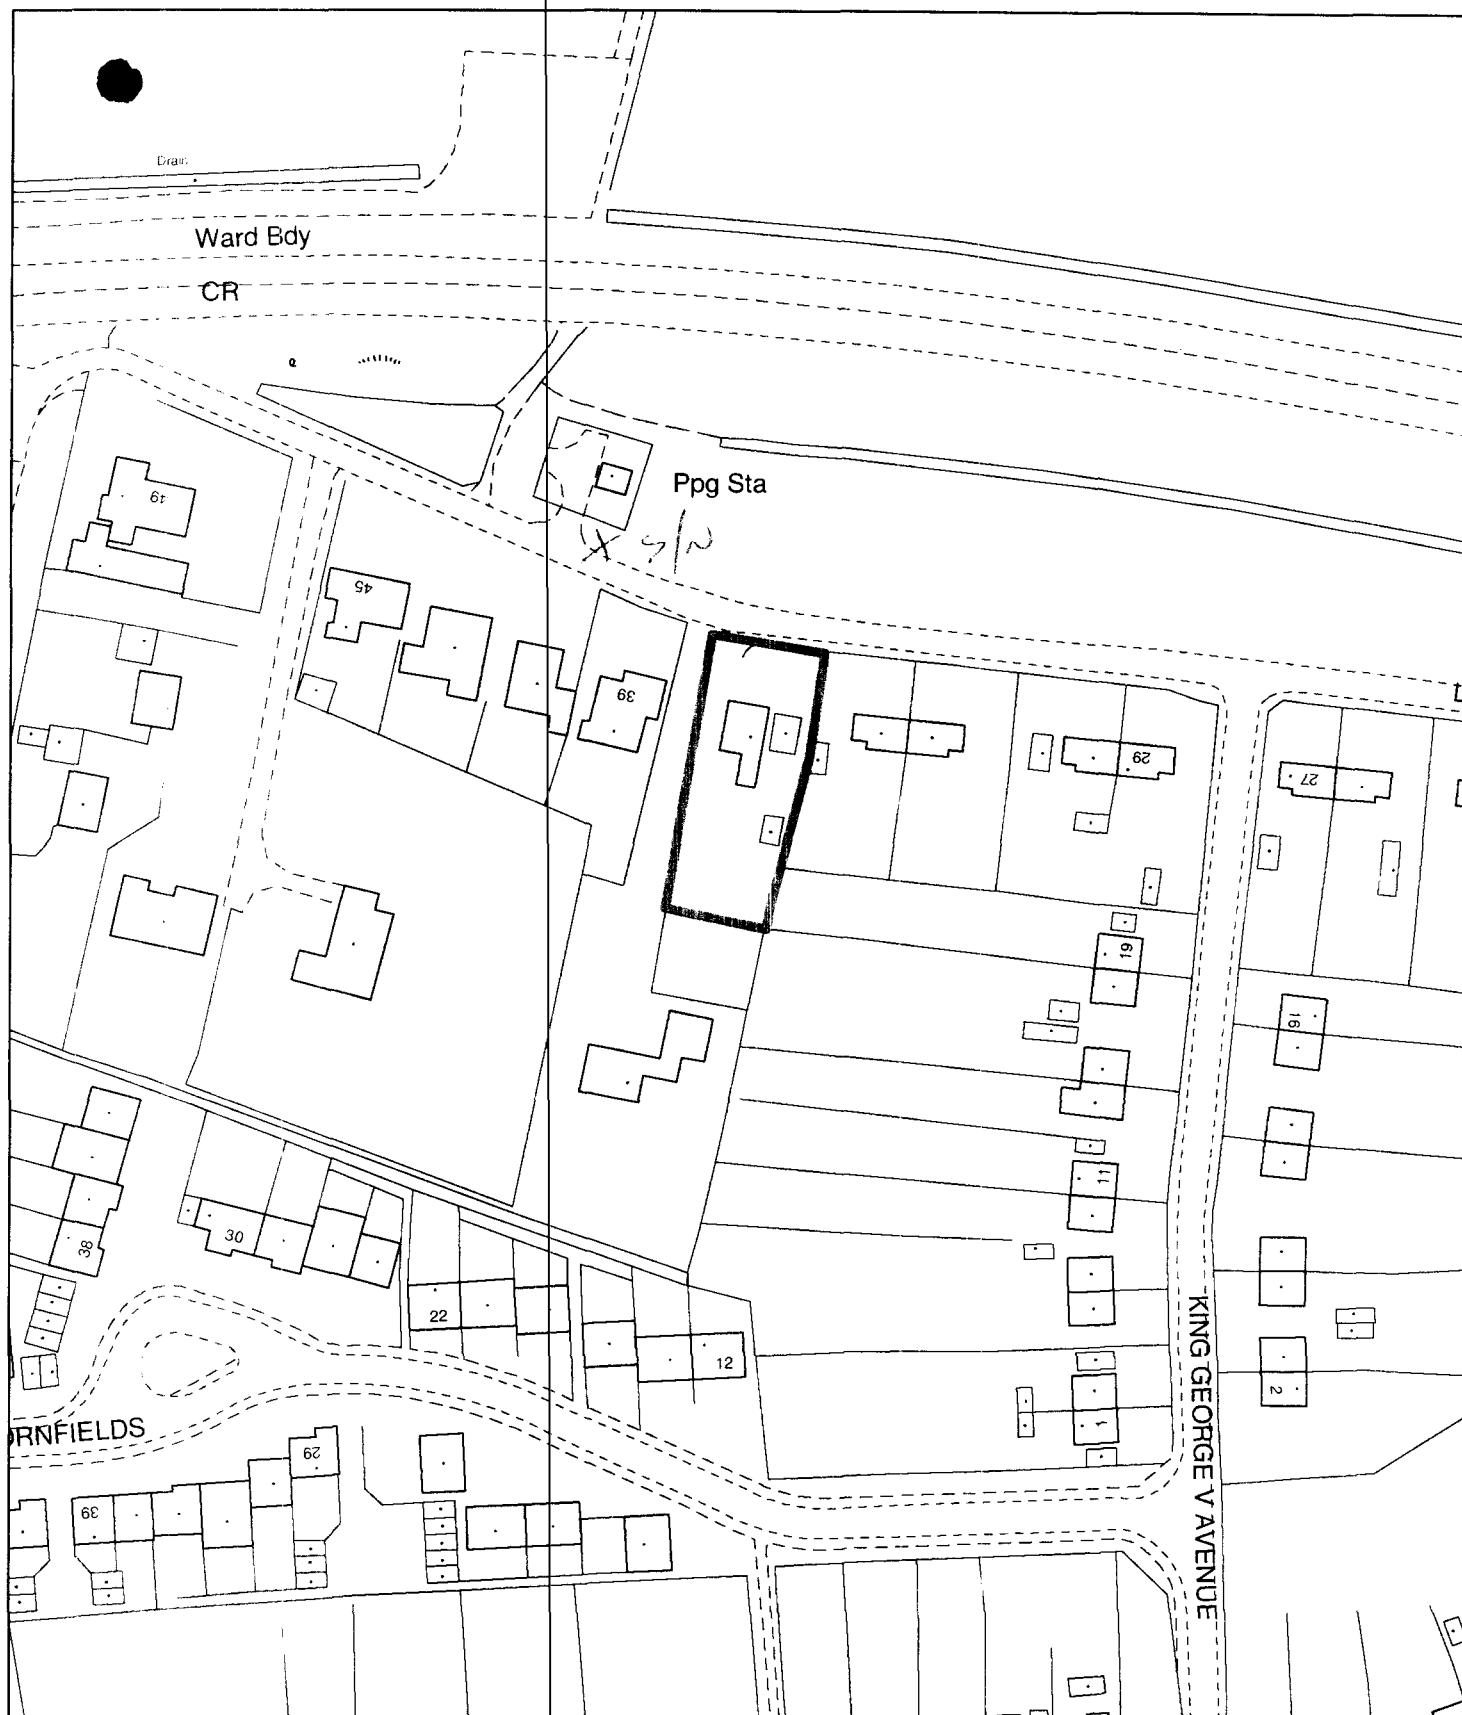

**Planning Application Location Plan
Ward Member Notification**

H09/0515/02


Scale: 1:1250

Planning and Development

Council Offices, Priory Road, Spalding, Lincolnshire
PE11 2XE

PLEASE DO NOT COPY THIS PLAN

This map is reproduced from Ordnance Survey material with permission of Ordnance Survey on behalf of Her Majesty's Stationery Office (c) Crown copyright. Unauthorised reproduction infringes Crown copyright and may lead to prosecution or civil proceedings. South Holland District Council LA079413 2002

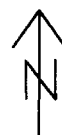

A17

Ppg Sta

PROPOSED
CONSERVATORY

515/2

LOW LANE

37
LOW
LANE

68

29

19

11

16

KING GEORGE

Scale 1:750

The information shown is approximate only
due to the limitations of the plan. Further
clarification should be sought in writing from
The Director of Highways & Planning
Lincolnshire County Council