



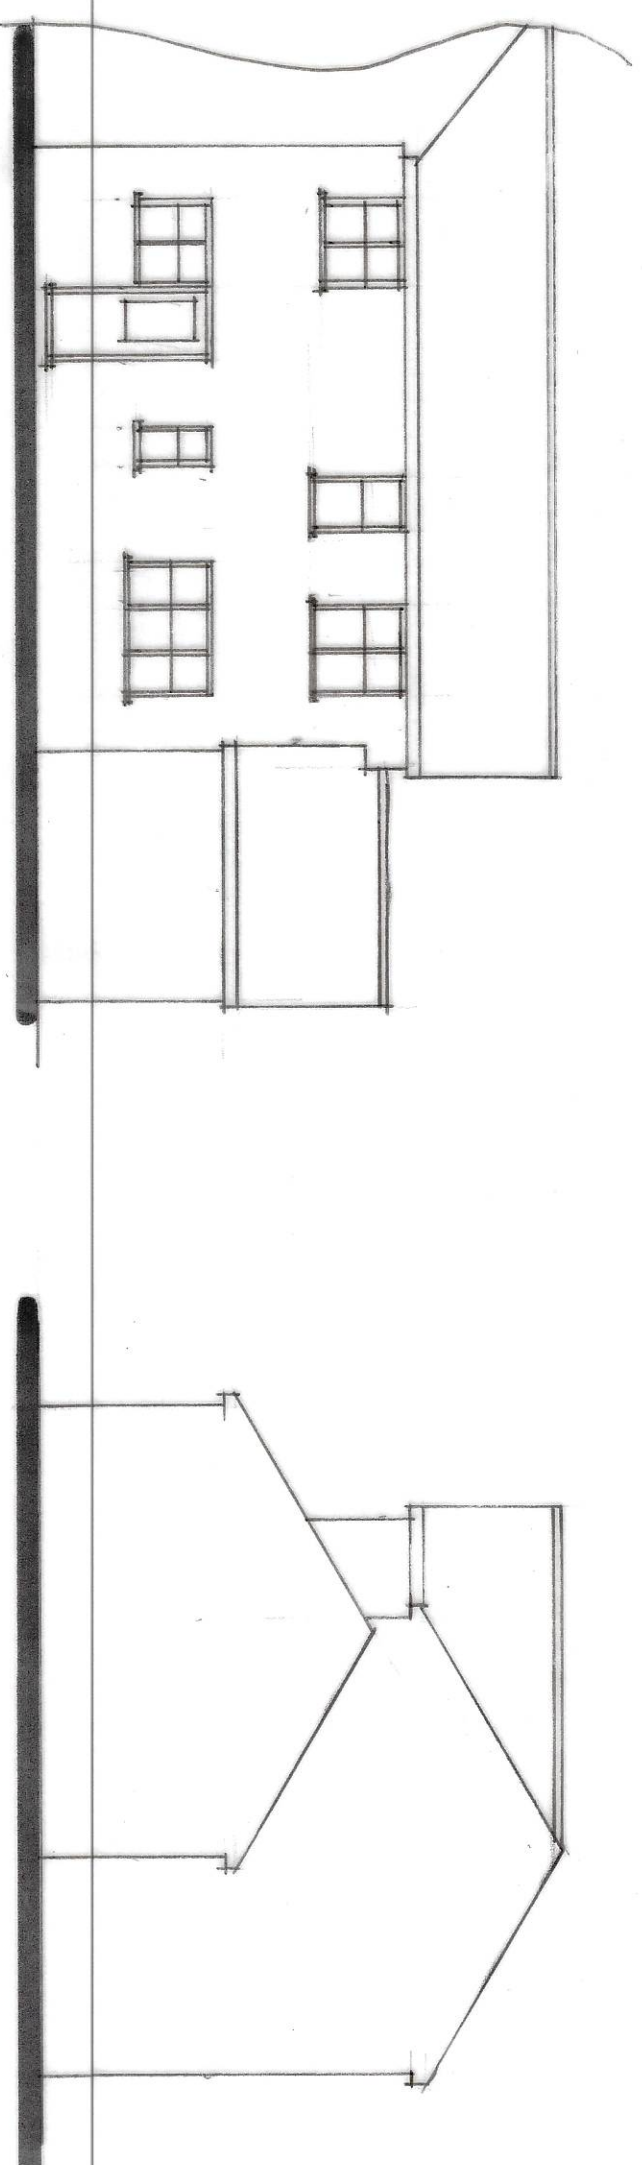

REAR

SIDE

GROUND FLOOR PLAN

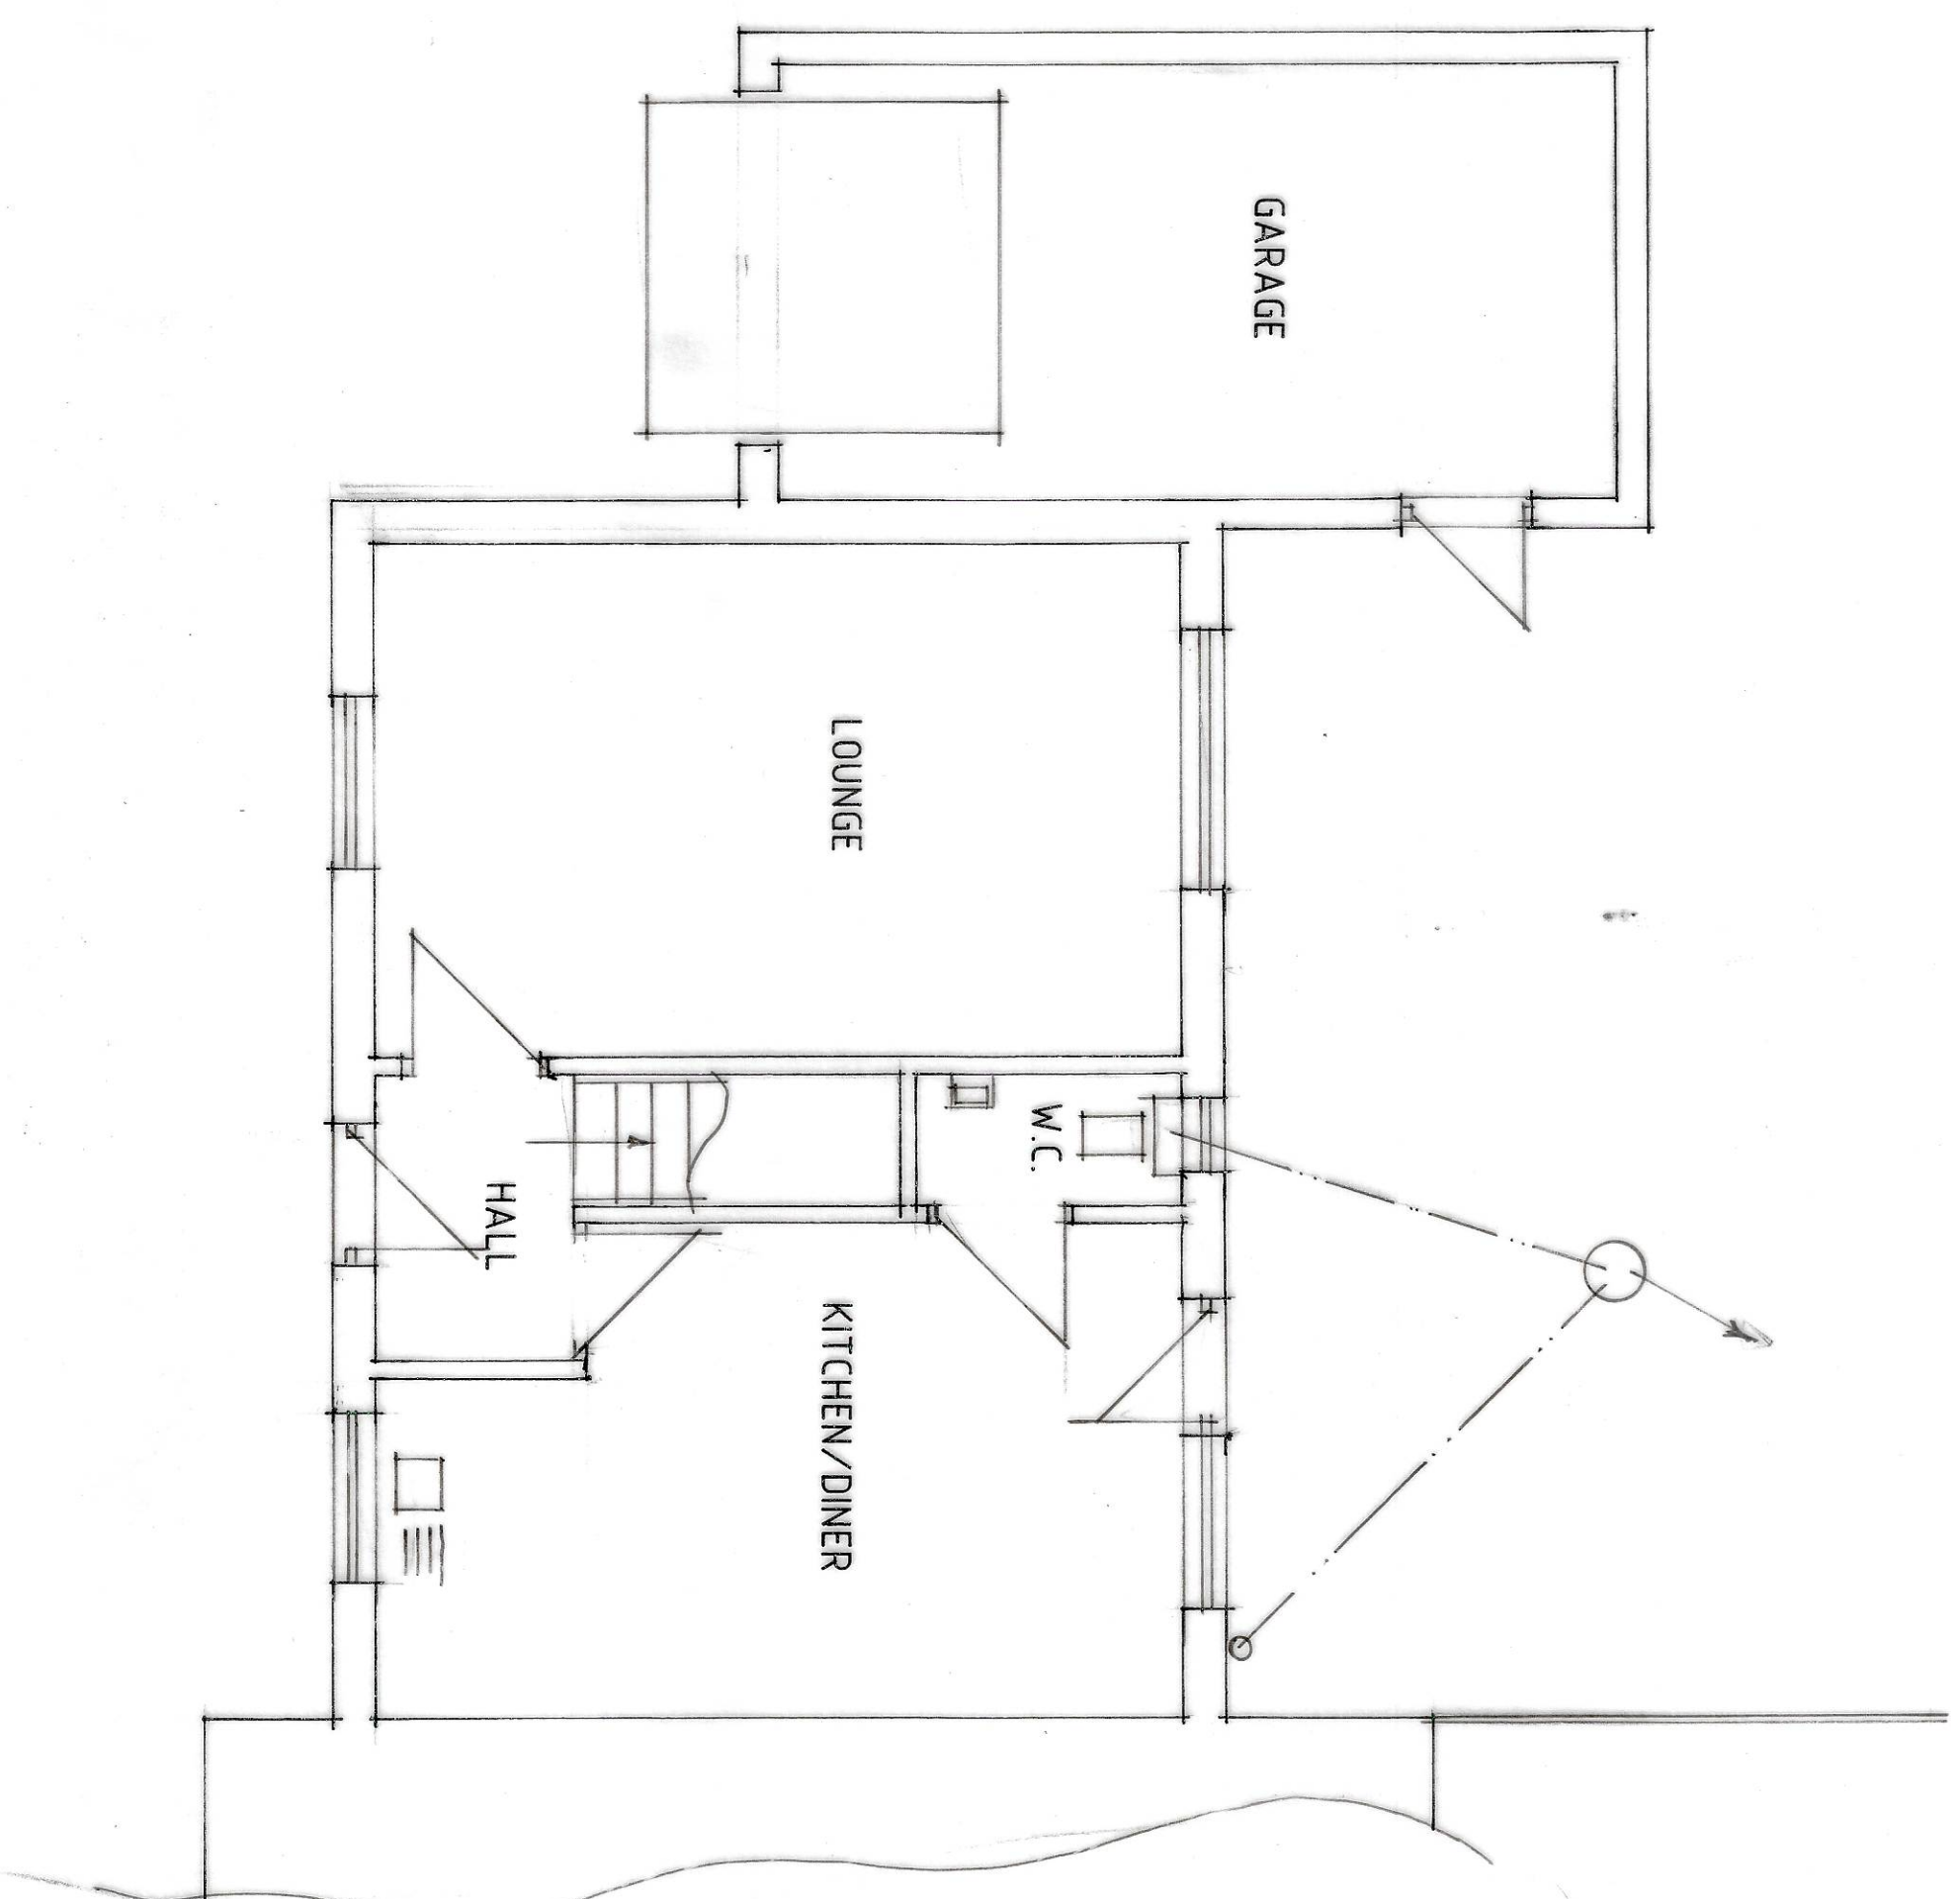

status
CONSULTANTS IN ARCHITECTURE & PLANNING

PROPOSED EXTENSION AT
25 KENSINGTON CLOSE,
HOLBEACH

MRS. A. BUTCHER.

PLAN AS EXISTING

1:50 1:100 SD22-04.5/1

MAY-23 B.GILHAM.

2 Edinborough Way, Holbeach,
Lincolnshire, LN11 1JF
Tel: 01509 433443 Fax: 01509 490702

